


REVISED SITE PLAN FOR PONTOON & JETTY @ 25 EASTOKE AVENUE. HAYLING ISLAND

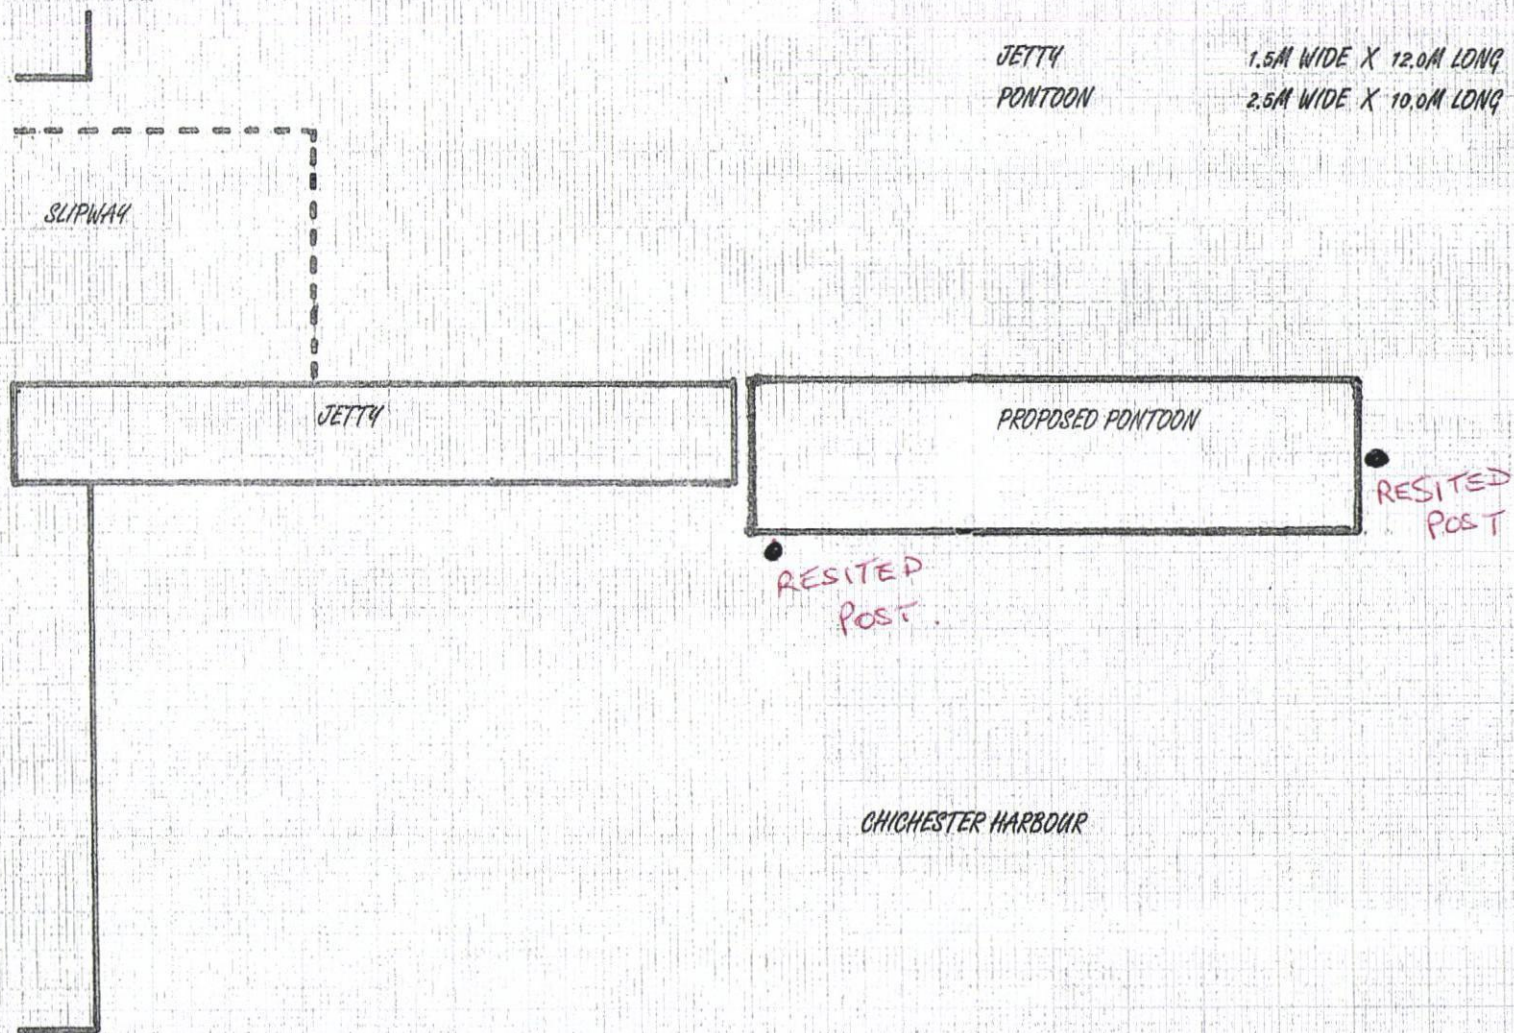

SCALE 1:125

HAVANT BOROUGH
COUNCIL

24 FEB 2012

RECEIVED