


Part North Elevation - As Existing



Part East Elevation - As Existing

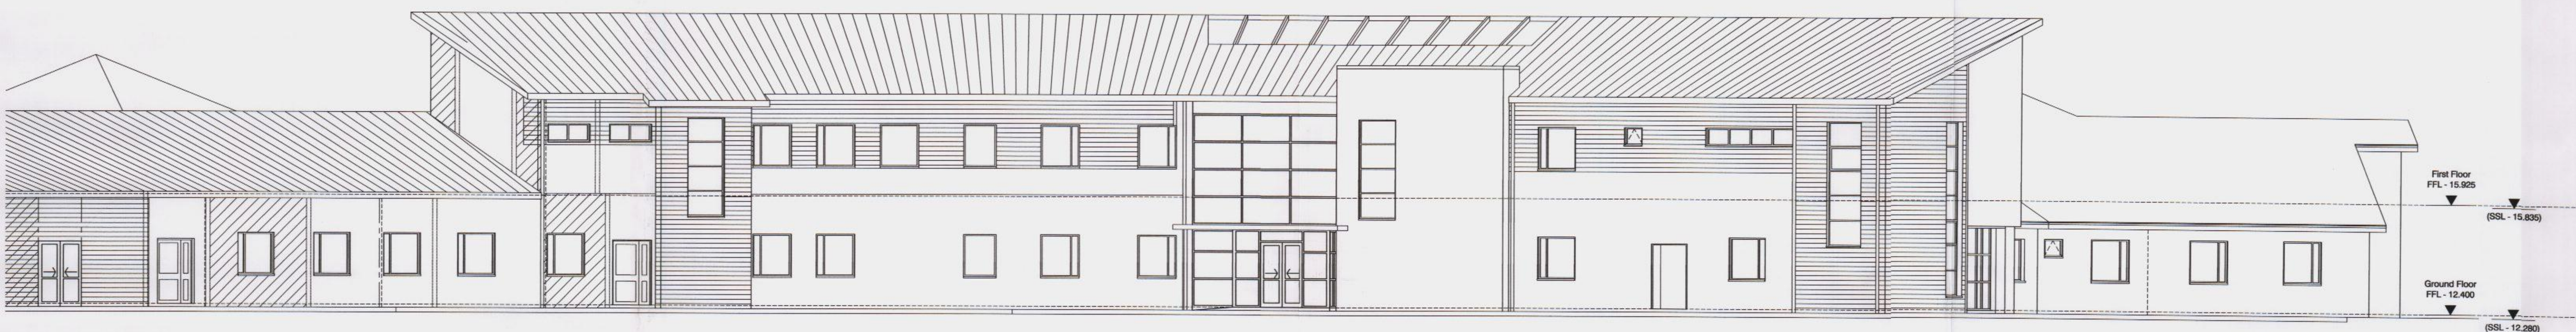

Part West Elevation - As Existing

CONSTRUCTION

C1 PV Initial Issue 2012_08_17



Tollgate Estates, Stanbridge Estate, Romsey SO51 0HE
t: 01794 511255 f: 01794 511215
admin@studiofourarchitects-romsey.co.uk
www.studiofourarchitects.com

client Southern Health
NHS Foundation Trust
project Elmleigh NHS Centre, New Lane,
Havant
title Existing Elevations

date July 2012 scale 1:100@A1 drawn JCG checked JRL

job no. 32016 dwg. no. 210 rev. no. C1
file 32016



1:100 Elevations

