




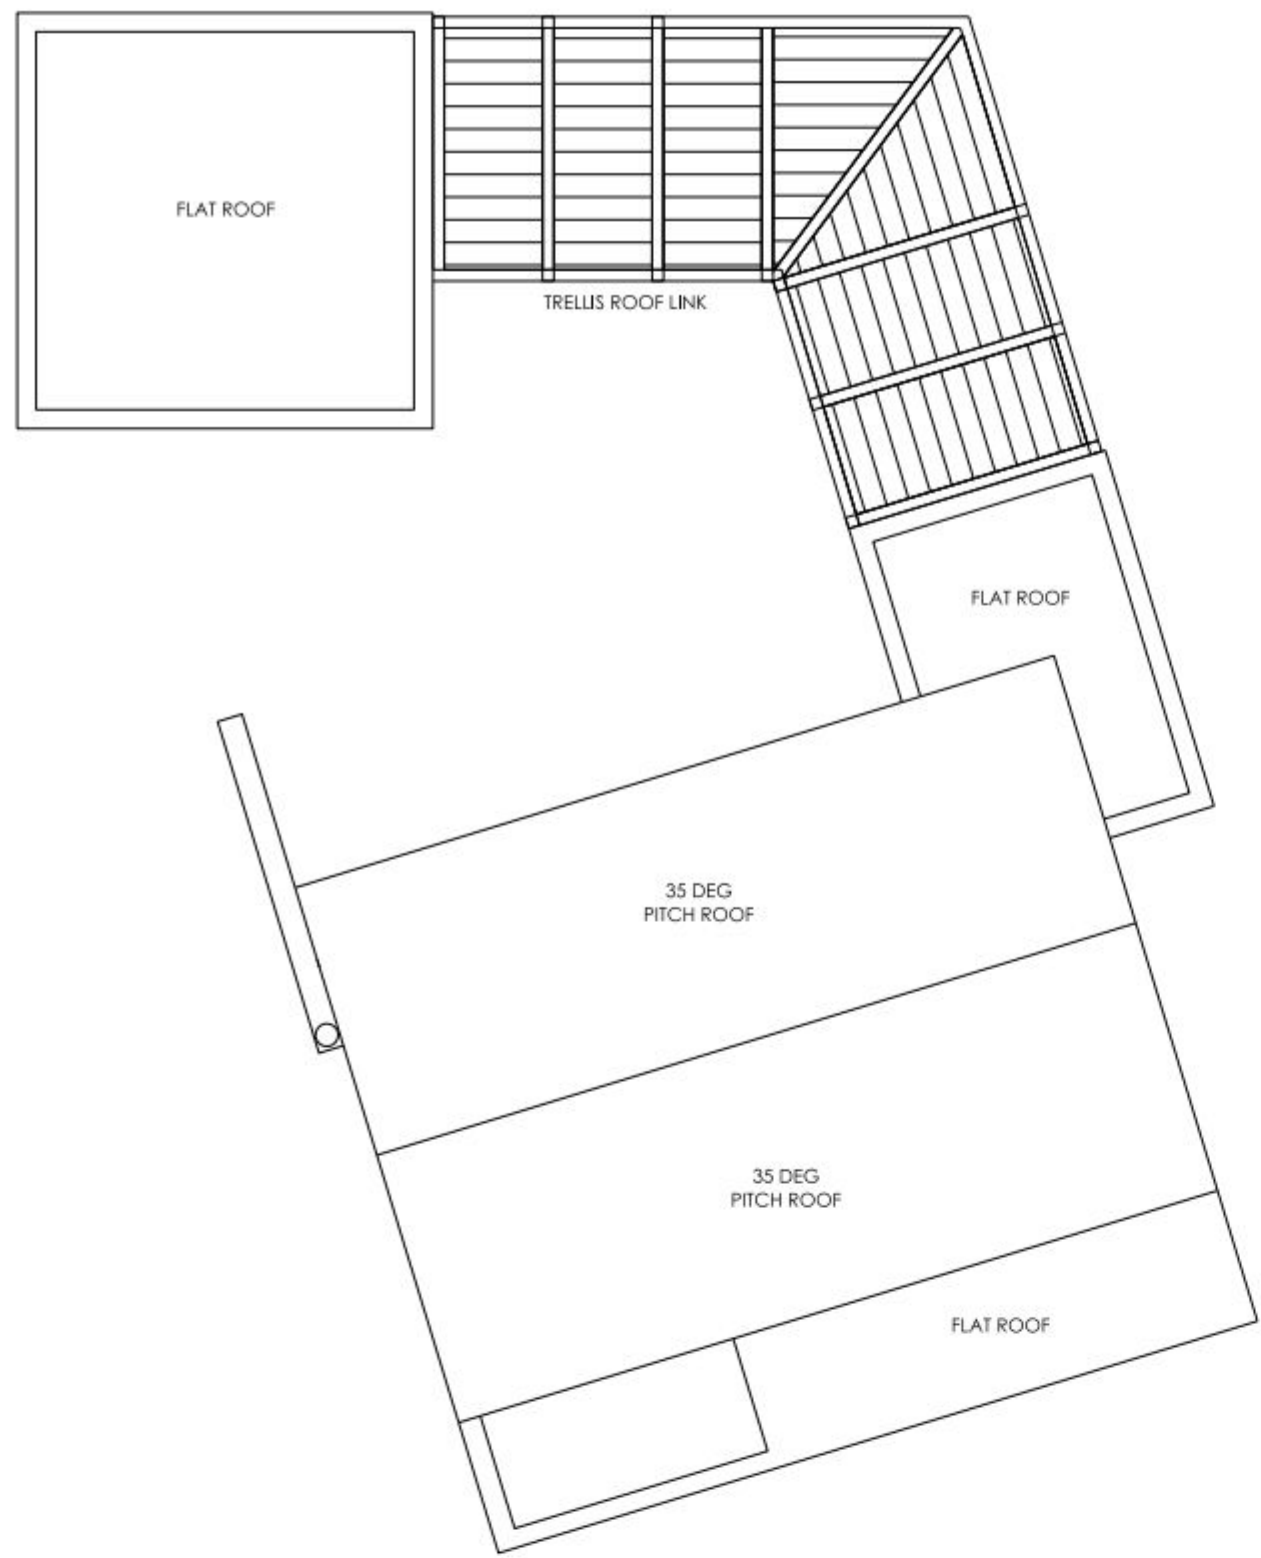


ROOF PLAN

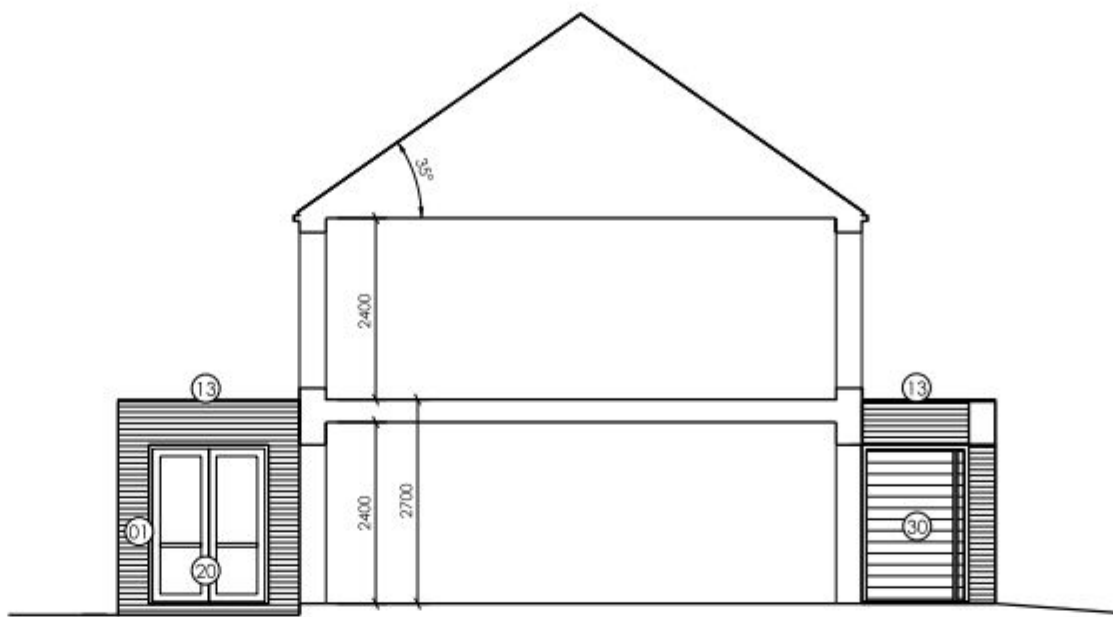


SECTION A-A

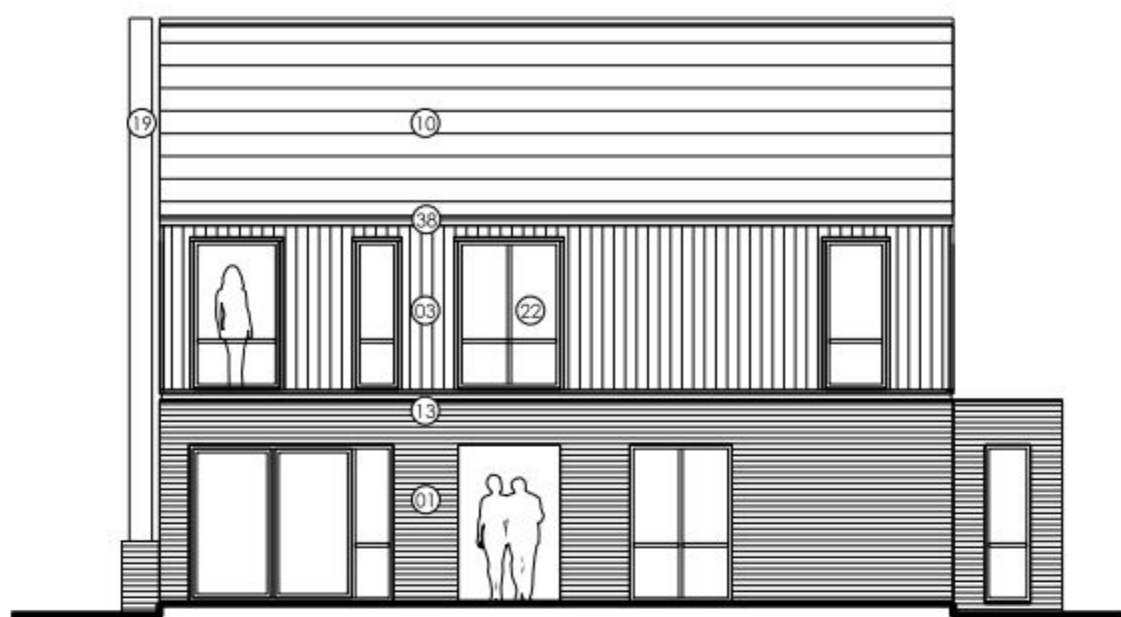


FRONT ELEVATION - PLOT 49

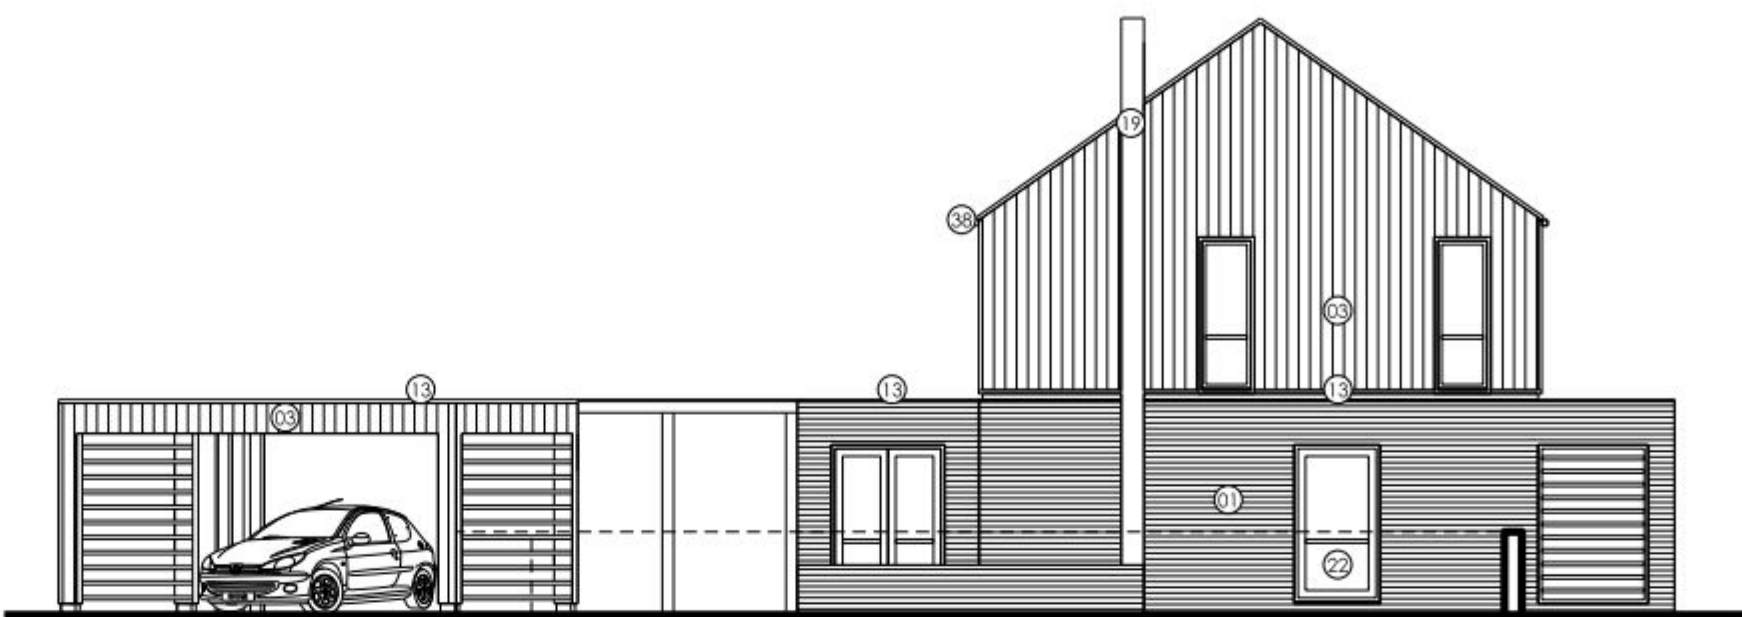

SIDE ELEVATION - PLOT 49

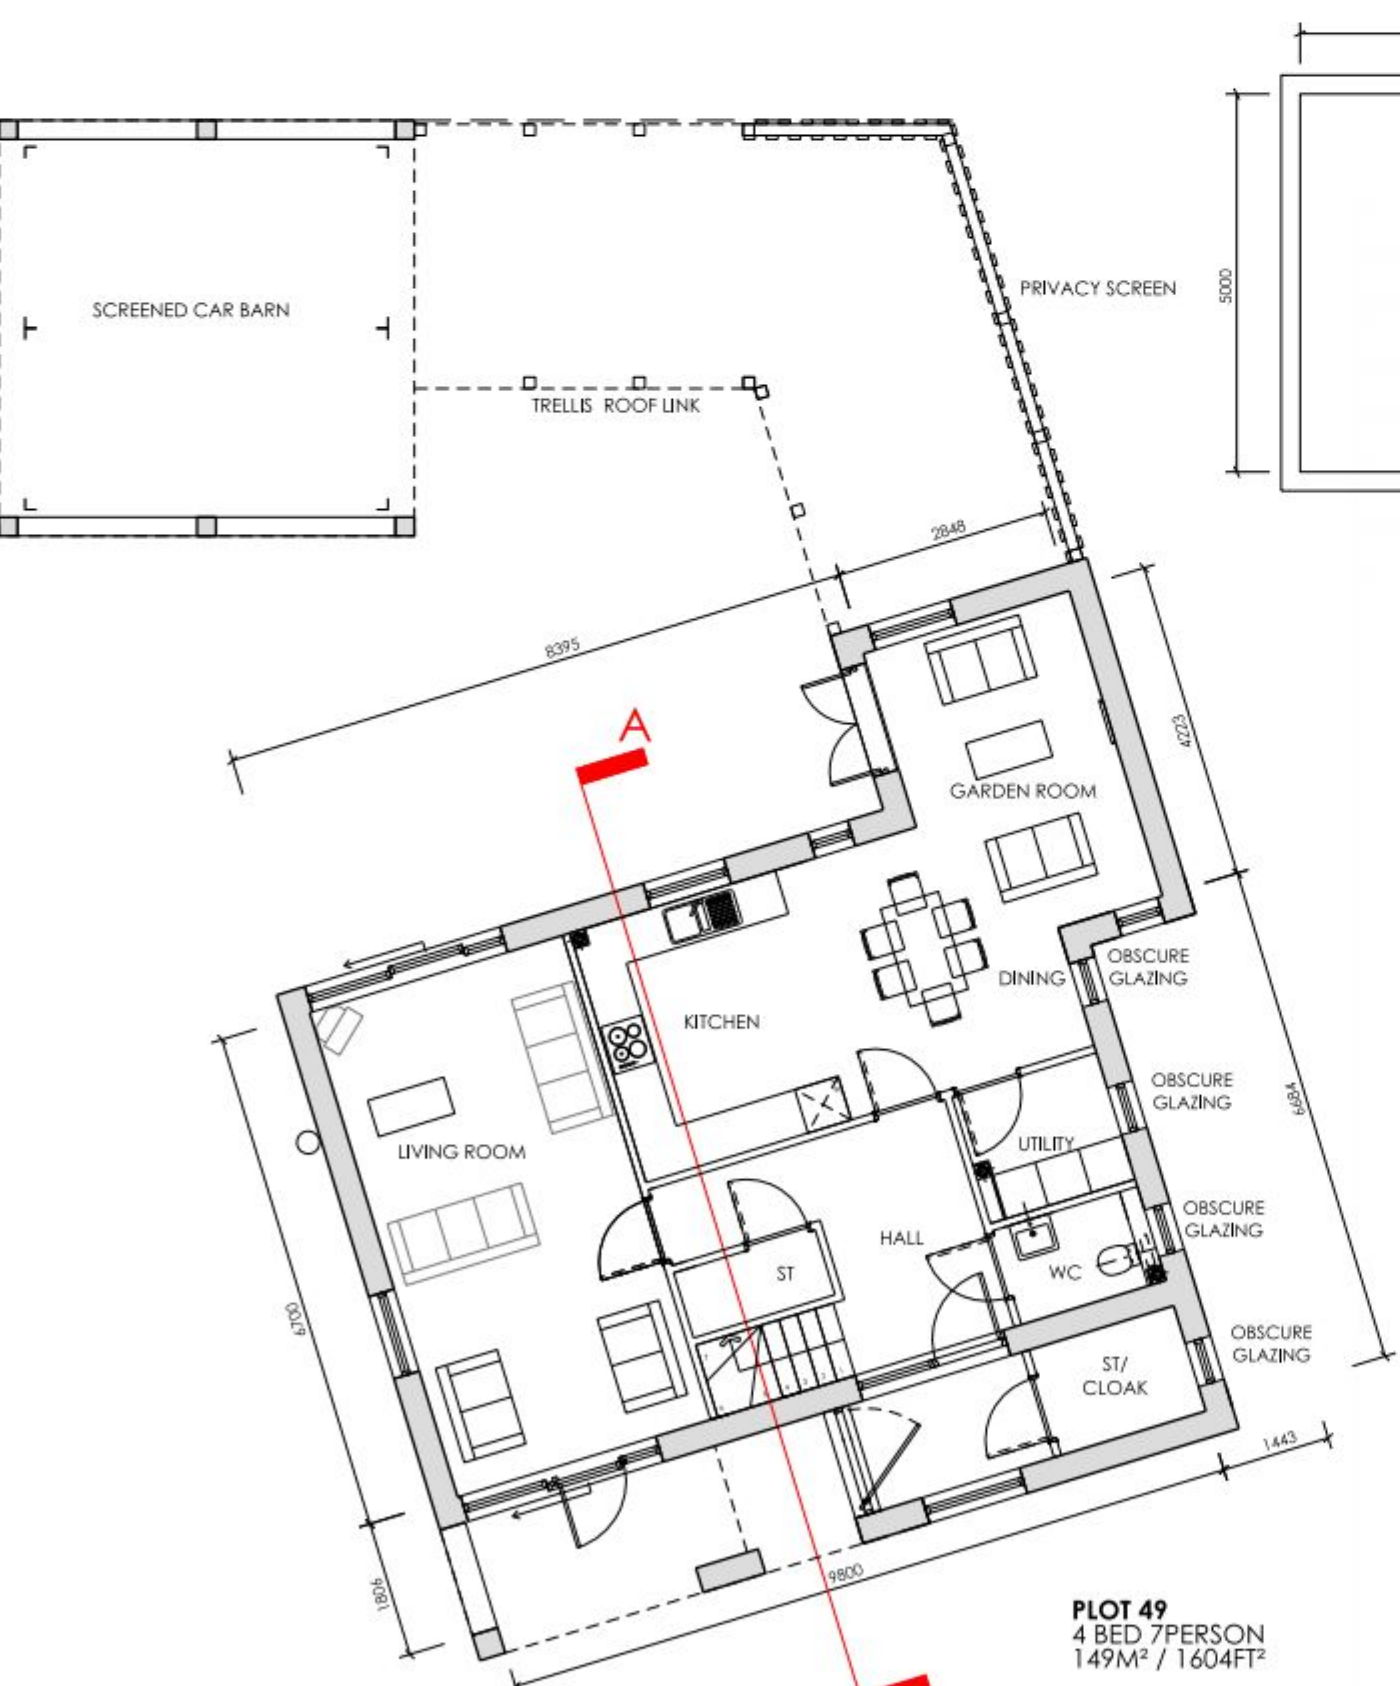


GROUND FLOOR PLAN
1:100 SCALE @ A1

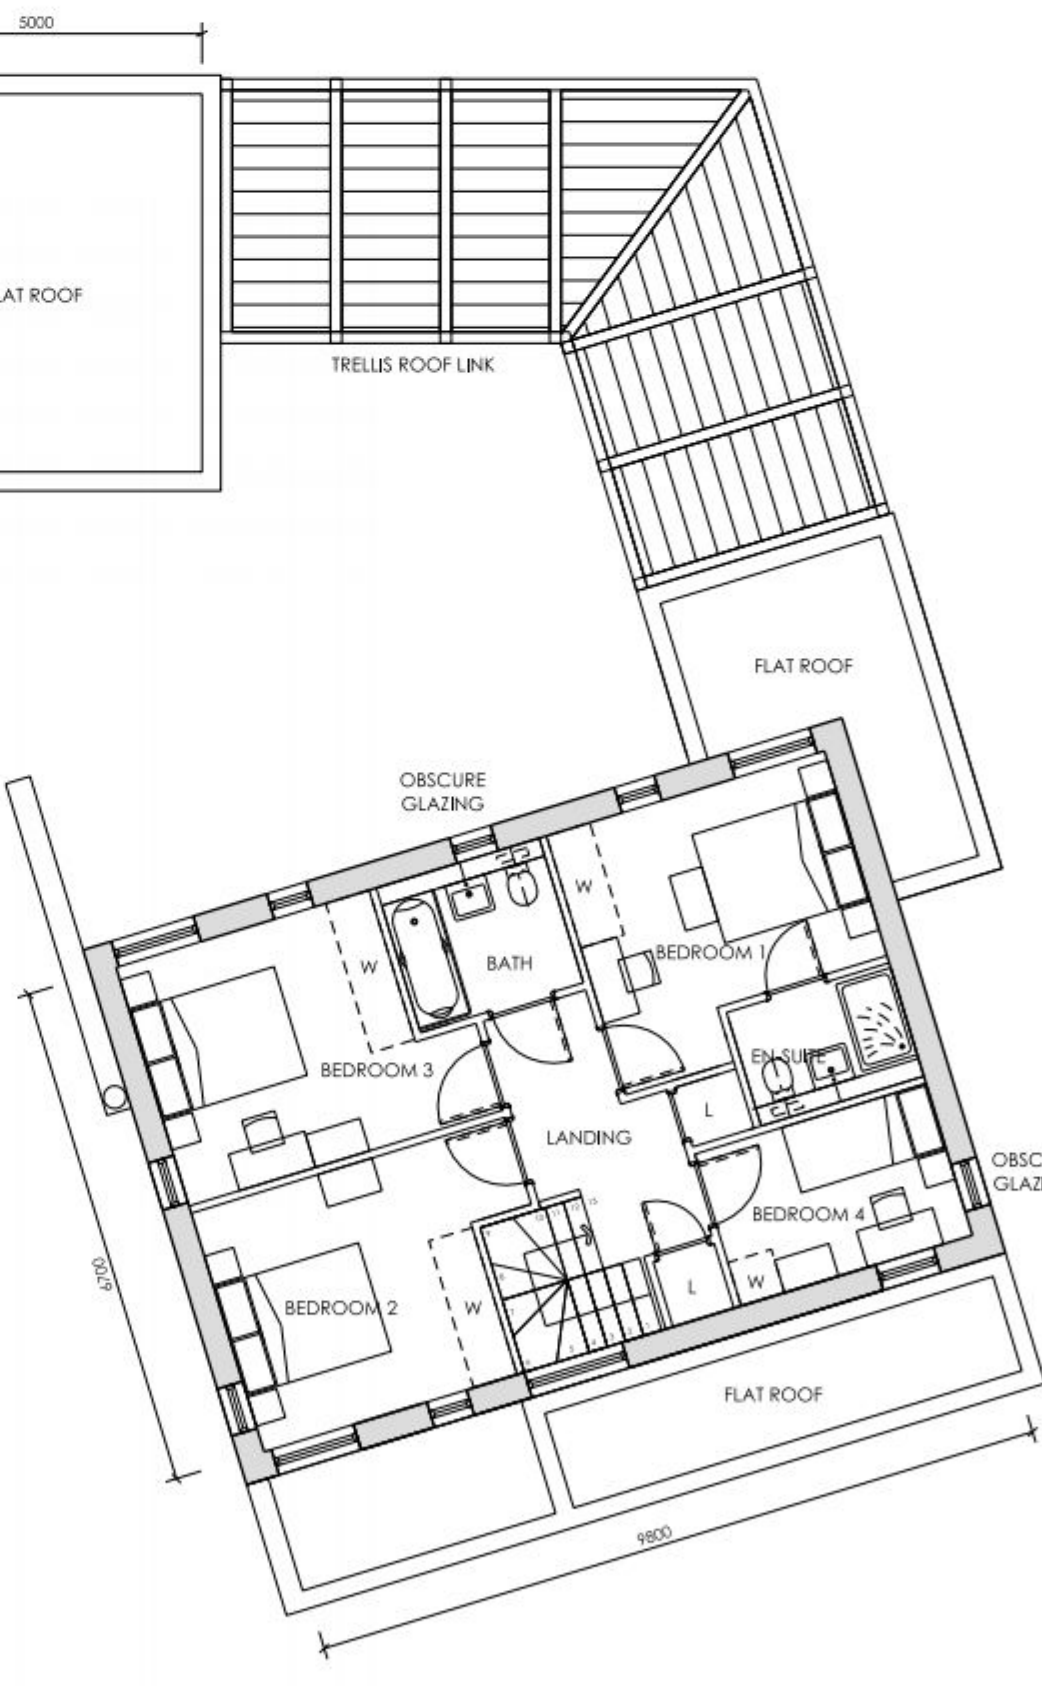

FIRST FLOOR PLAN



REAR ELEVATION - PLOT 49

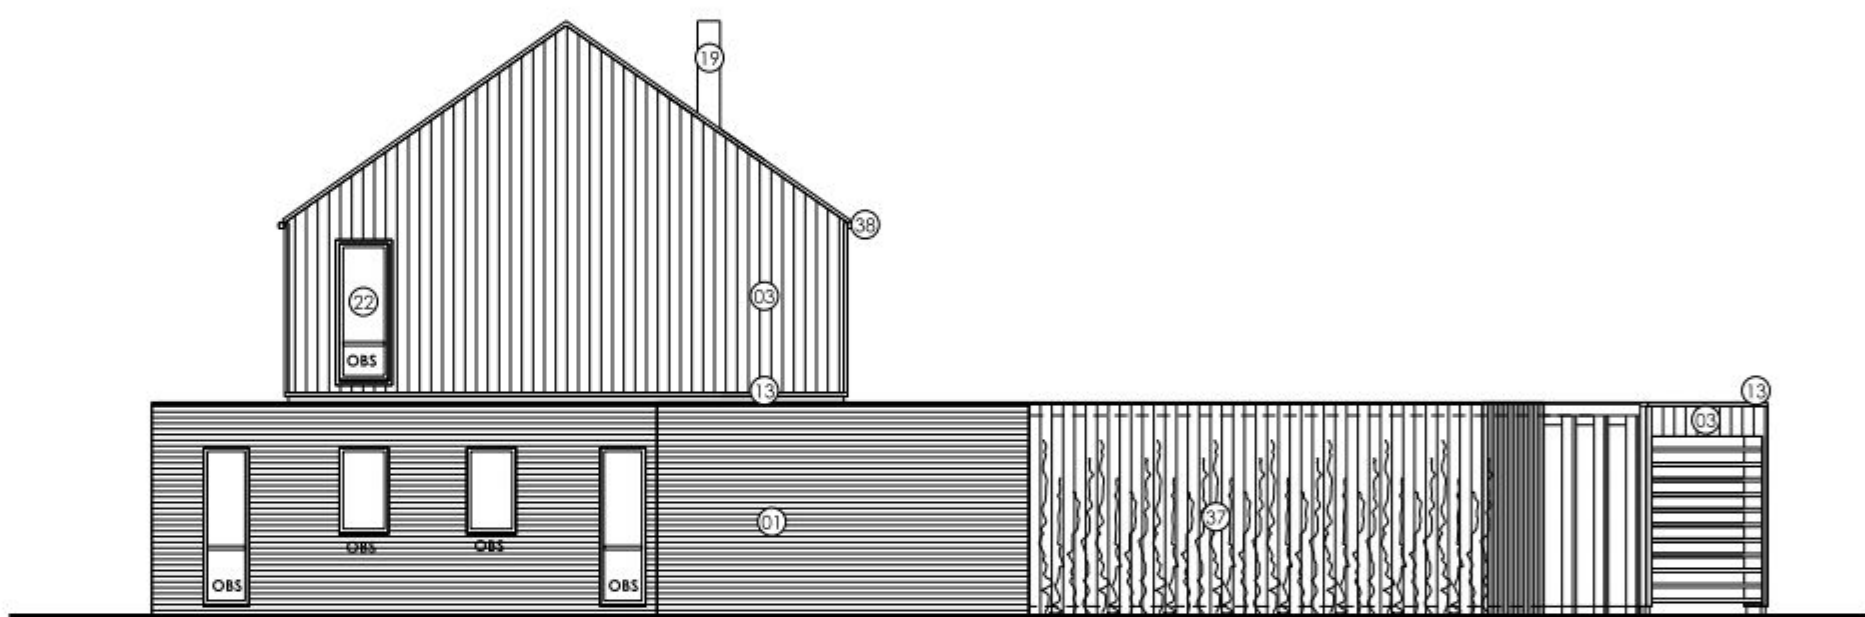


SIDE ELEVATION - PLOT 49

HULBERT ROAD STREET ELEVATION - 1:250 SCALE @ A1




P2 - MG - JULY 2012 - MINOR INTERNAL AMENDMENTS IN LINE WITH CLIENTS COMMENTS

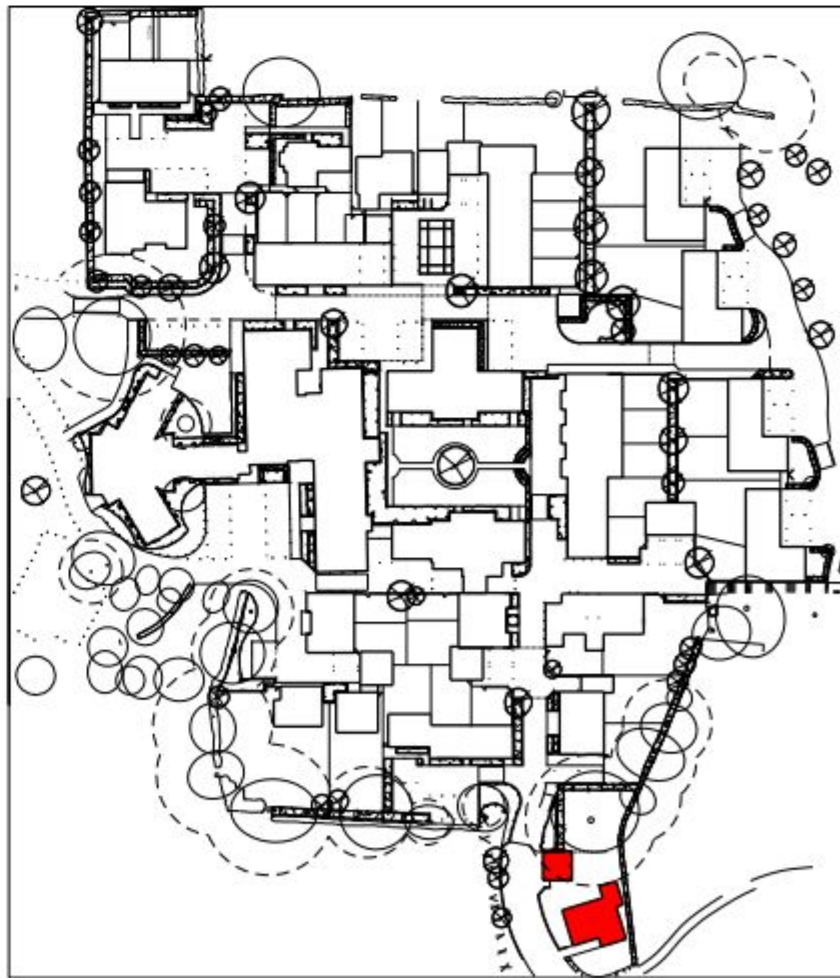

MATERIALS KEY	WALLS	
	01 Multi stock brickwork	18 white eaves, verge, soffit and bargeboards
02 Red face brickwork, brick detail, brick header detail	19 metal chimney flue	38 grey UPVC rainwater goods
03 Vertical weatherboard cladding - natural colour	WINDOWS/DOOR AND GLAZING SYSTEMS	
04 Horizontal weatherboard cladding - dark grey	20 White UPVC framed window, doors & glazing systems	
05 White smooth faced render to key gable features	21 Velux roof lights	
06 Pre-cast stone cill, header and stone gable detail	22 Grey aluminium/limber composite window and doors	
07 Red brick cill detail	DOORS/PORCHES/GUARDINGS	
ROOF/EAVES/VERGES/SOFFITS/RAINWATER GOODS		30 Profiled front doors, to style shown
10 Blue/black slate with matching ridge + hip slates	31 White framed glazed main entrance doors to apartments	32 Painted profiled/louvered doors and screens to cycles and bin stores etc
11 Red/brown plain clay tiles	33 Profiled steel garage doors to style shown	34 Pressed metal fascias to canopies/ porches
12 Orange plain clay tiles	35 Metal railing/guarding to balconies	36 Painted steel gates/railings
13 Grey pressed metal cappings/ trims to flat roof parapet walls etc	37 timber feature privacy fence	
14 Black UPVC rainwater goods		
15 Grey leadwork		
16 Grey coloured dormers		
17 precast gable top features		

IMPORTANT NOTE FOR USE OF THIS DRAWING: THIS DRAWING HAS BEEN PRODUCED SPECIFICALLY FOR USE ON THE PROJECT. POPE PRIESTLEY ARCHITECTS CANNOT BE HELD RESPONSIBLE FOR RE-USE OF THE INFORMATION BY OTHERS FOR ANY PURPOSE OTHER THAN FOR WHICH IT IS SPECIFICALLY INTENDED. THIS DRAWING REFLECTS STANDARDS AGREED FOR THE PROJECT AND CURRENT AT THE TIME OF PRODUCTION AND WILL NOT BE UPDATED IN ACCORDANCE WITH CHANGING LEGISLATION AND/ OR OTHER REQUIREMENTS.

SCALE BAR = 10mm INTERVALS AT TRUE SCALE

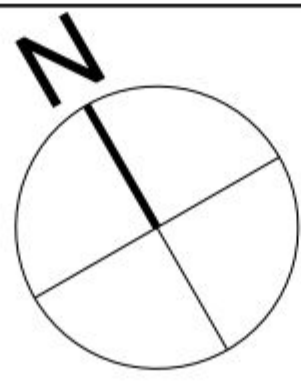

POPE PRIESTLEY ARCHITECTS
ARCHITECTURE | TOWN PLANNING | URBAN DESIGN
FERRY HOUSE, CANUTE ROAD, SOUTHAMPTON, HAMPSHIRE, SO14 3FJ. T: +44 (0)23 80332288 F: +44 (0)23 80632886 E: info@popespriestley.co.uk

**ST MICHAELS CONVENT
LONDON ROAD
WATERLOOVILLE
HAMPSHIRE**

**BLOCK L
PRIVATE
PLANS, SECTION & ELEVATIONS
PLOT 49**

SCALE @ A1
1:100/250

DATE
MAY 2012

AUTHOR
-

CHECK
-

DRAWING NO.
PP1144/ 131-00

REVISION
P2