



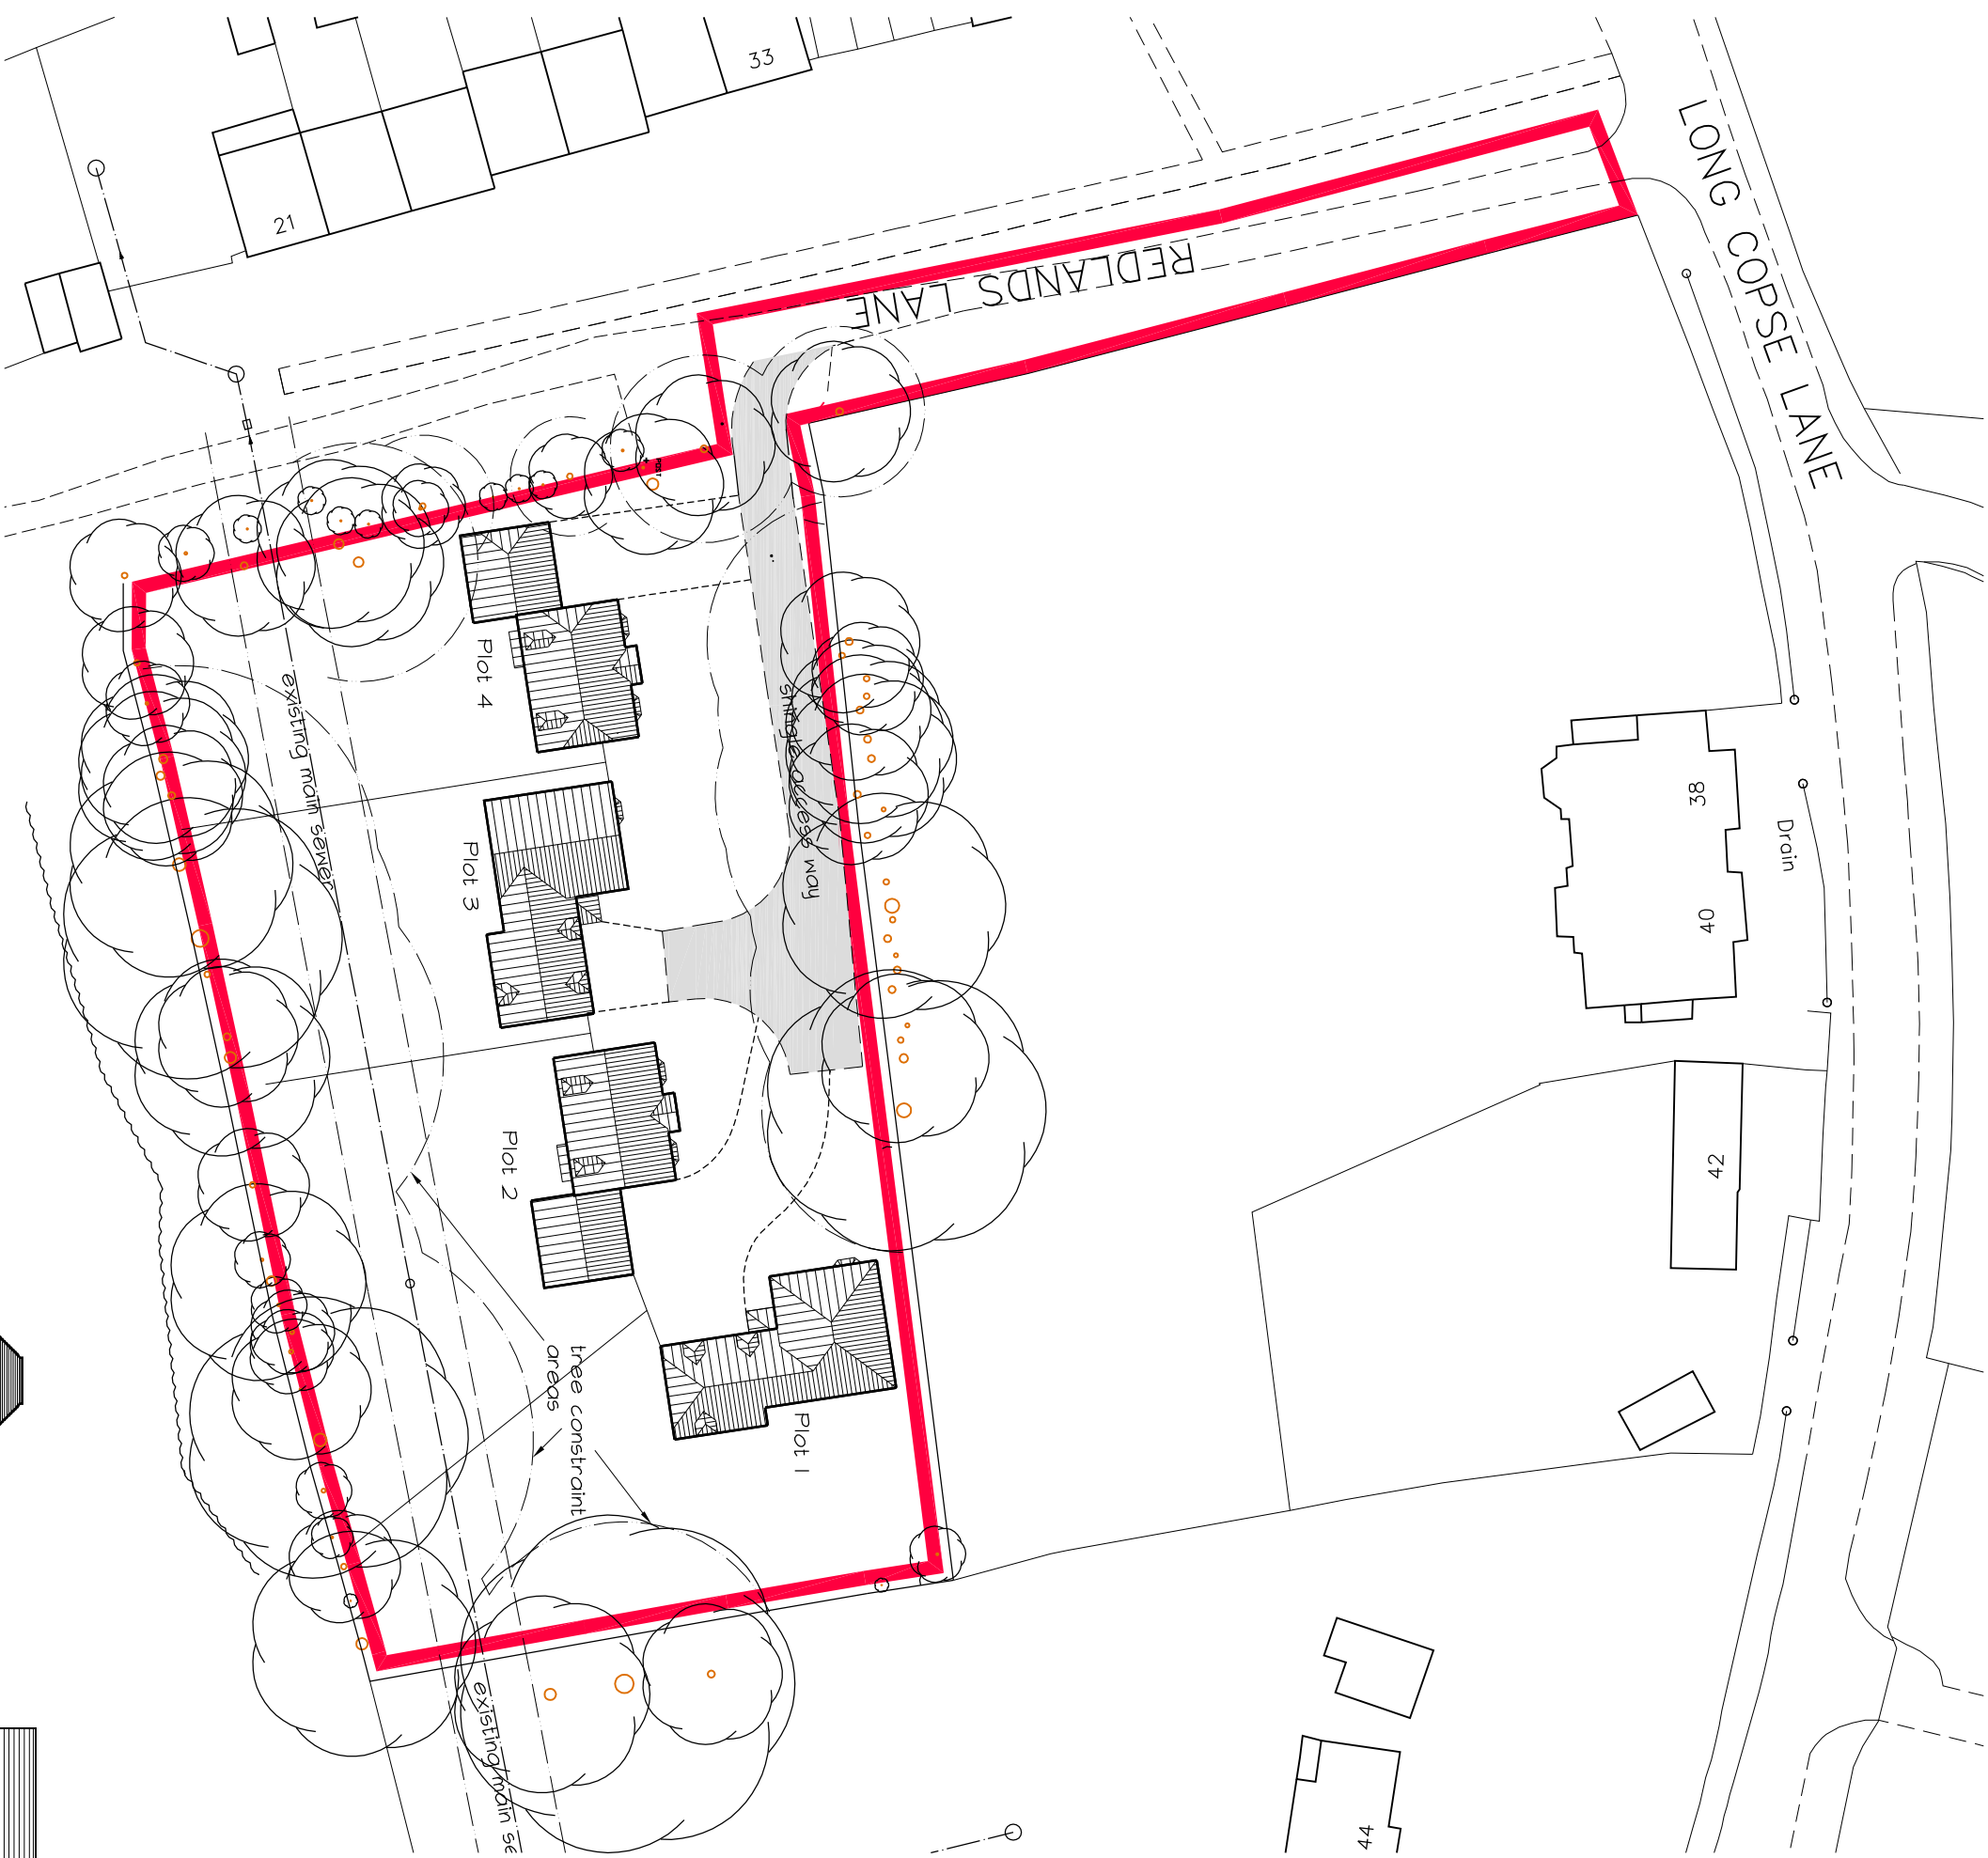

SITE PLAN - scale 1:500



LOCATION PLAN - scale 1:250

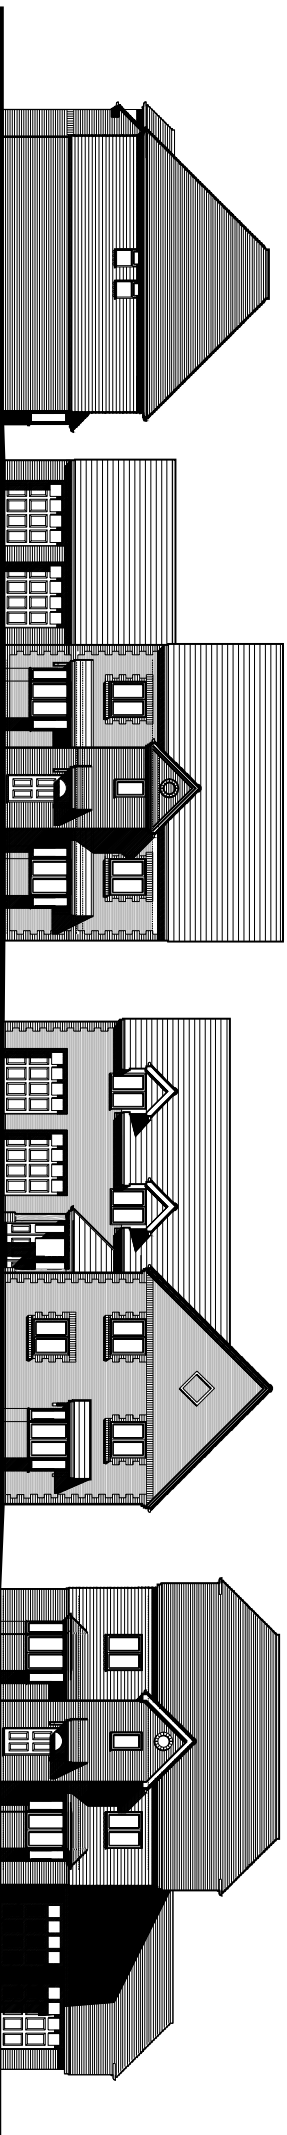

STREET SCENE VIEWED FROM ACCESS WAY - scale 1:250

This drawing has been produced as faithfully as possible to the scales indicated. However, as this is an existing building all existing features that could affect the work should be verified on site before work commences

revisions	date
A Red line outlining site extended to include access road	09/10/2012

© copyright

LAND AT REDLANDS LANE WESTBOURNE

Site and Location Plans

scale 1:500, 1:1250 & 1:250 @ A2
date aug 2012
drawn by acv

alan unsted MCIAT
Architectural Technologist
Building Design Consultant
Tel & Fax (01243) 575334
Email: alan.unsted1@btconnect.com

'Traffin Cottage' Newells Lane West Ashling
Chichester West Sussex PO18 8DF

drawing no 111036/PO1A