




FRONT ELEVATION

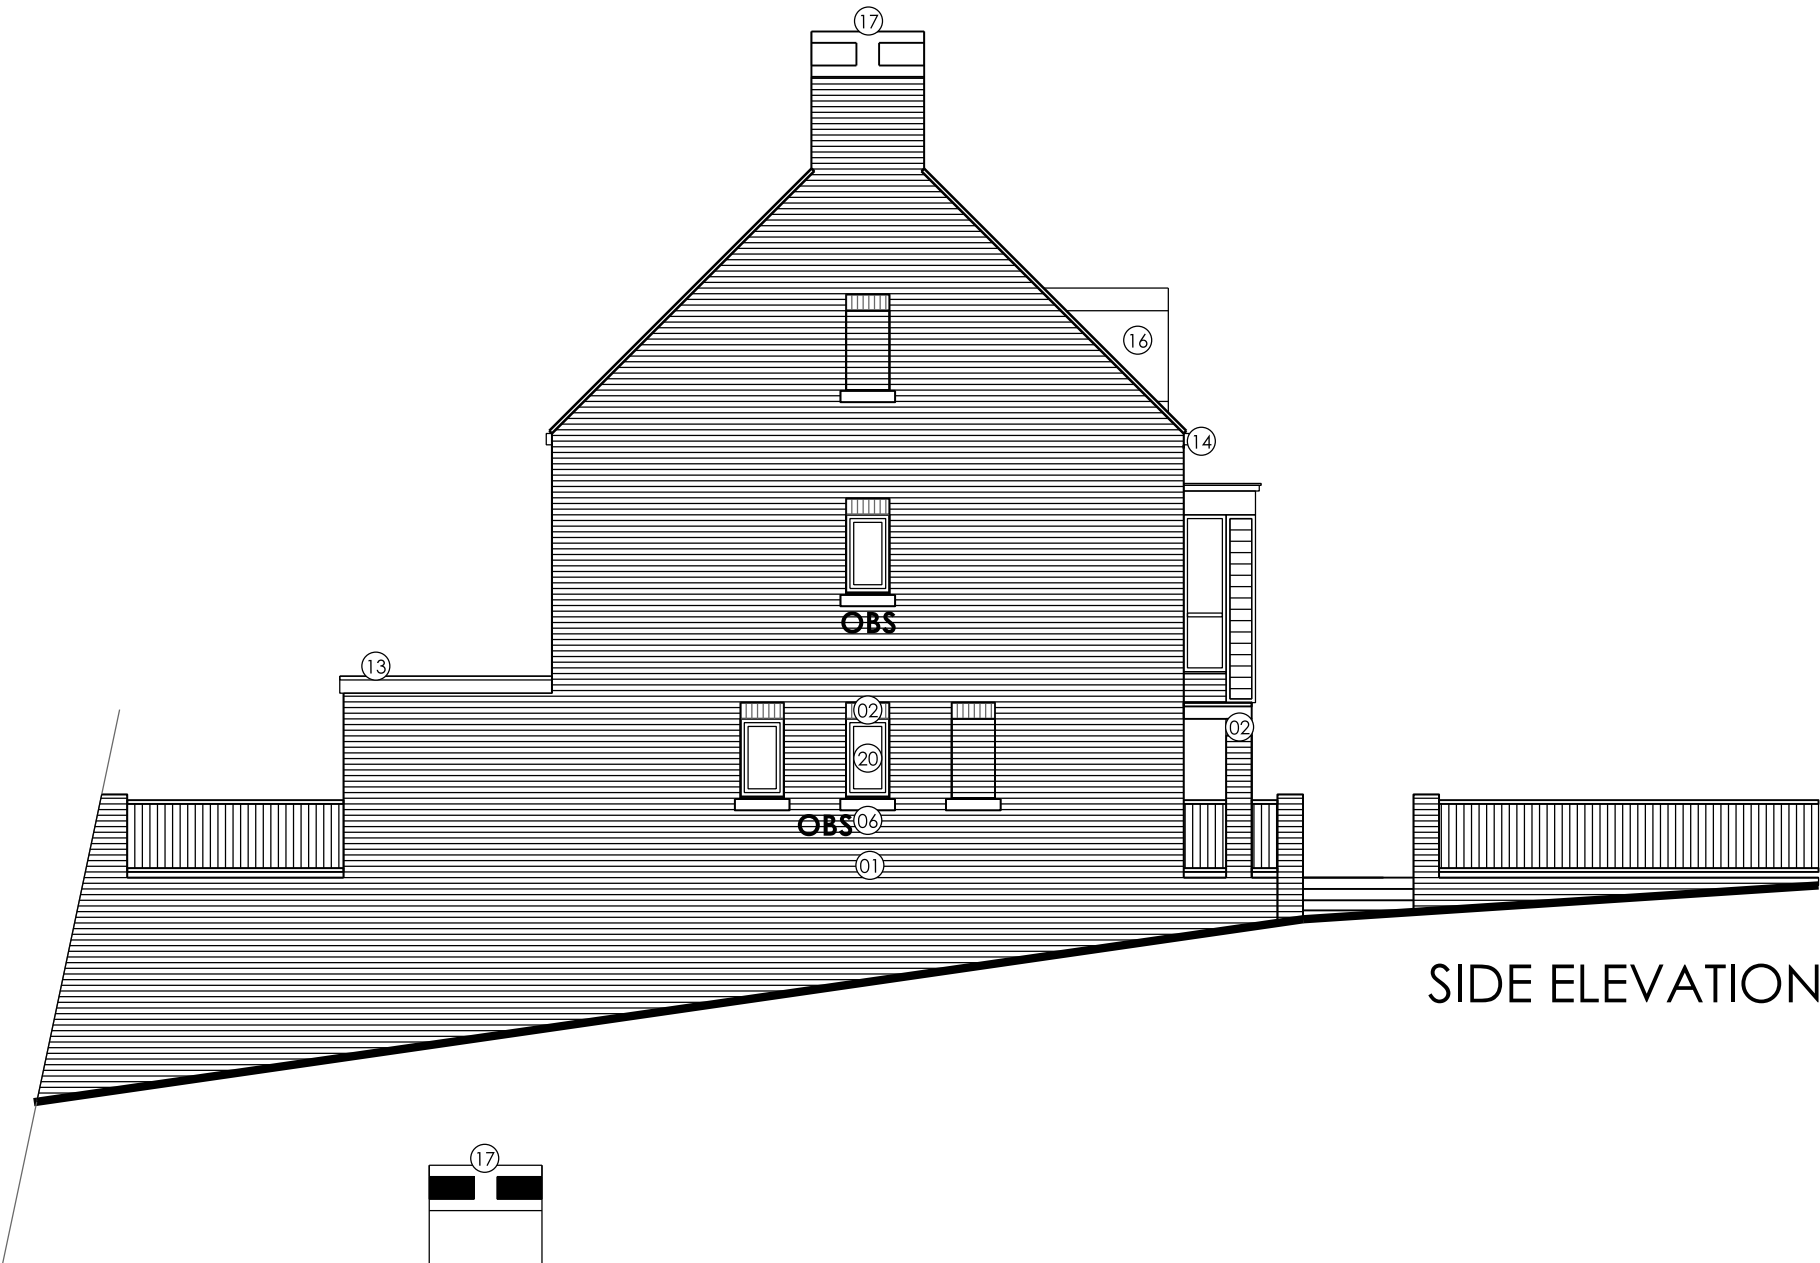


SIDE ELEVATION




REAR ELEVATION





SIDE ELEVATION

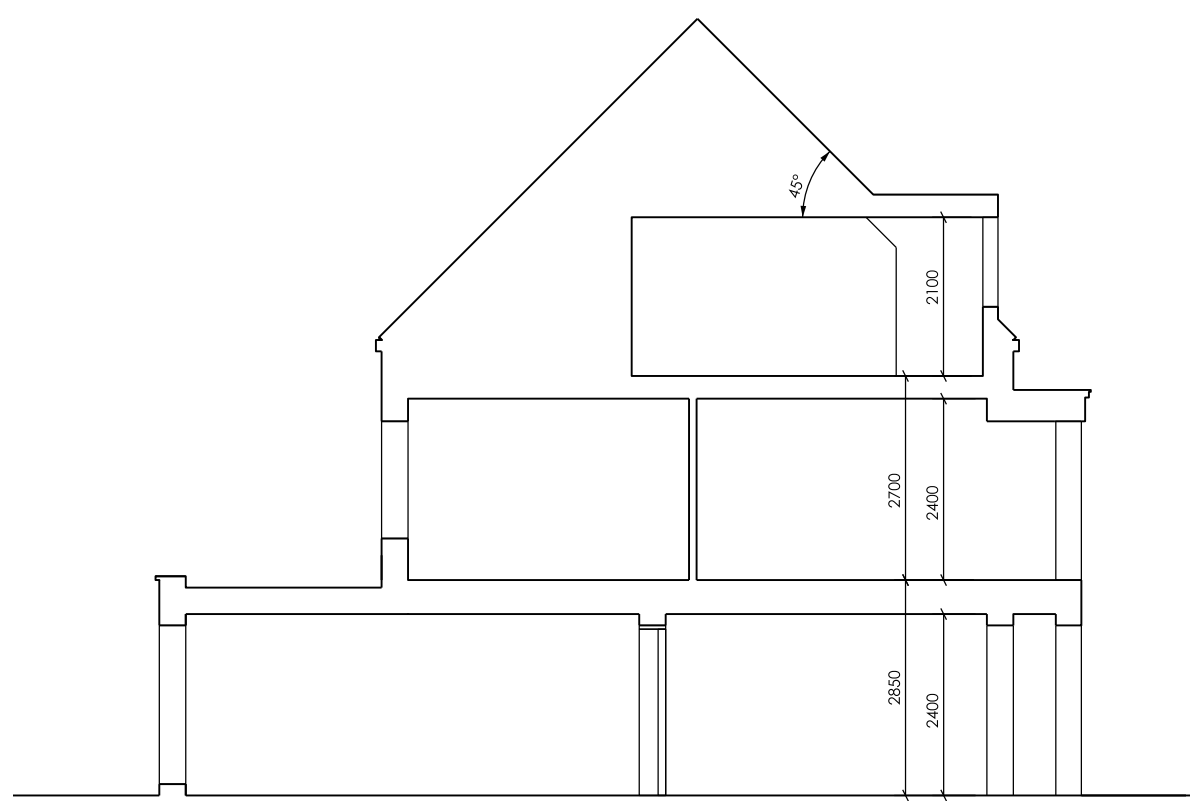


SECTION A-A

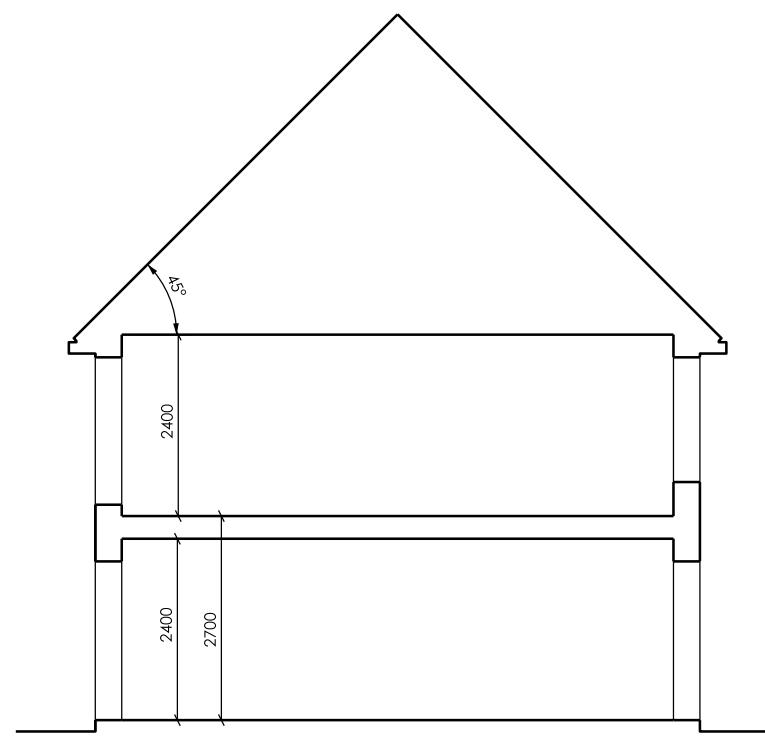


SECTION B-B

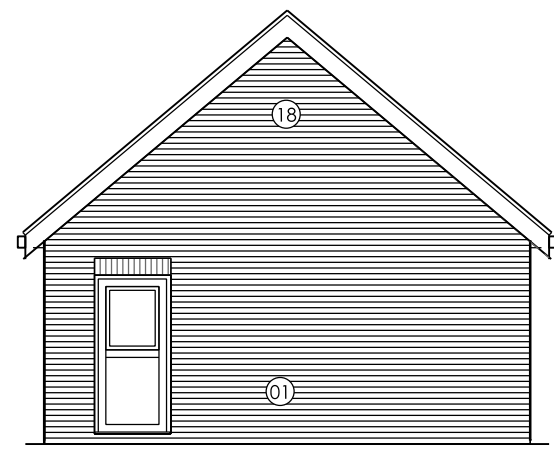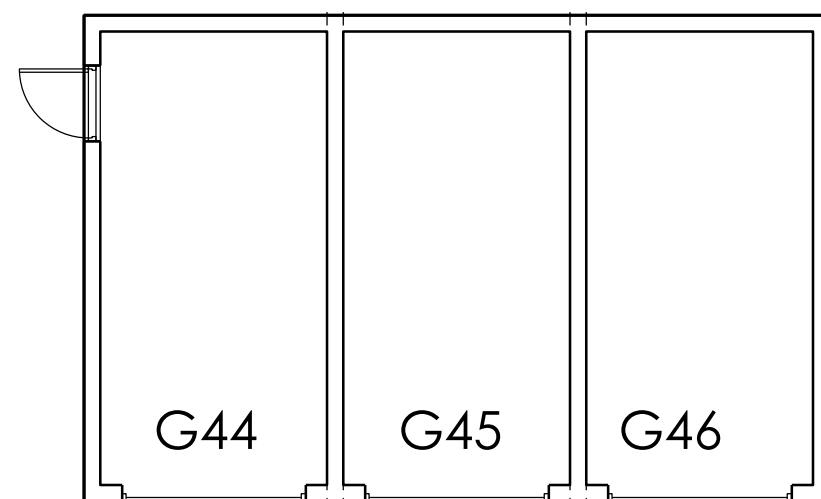

SIDE ELEVATION

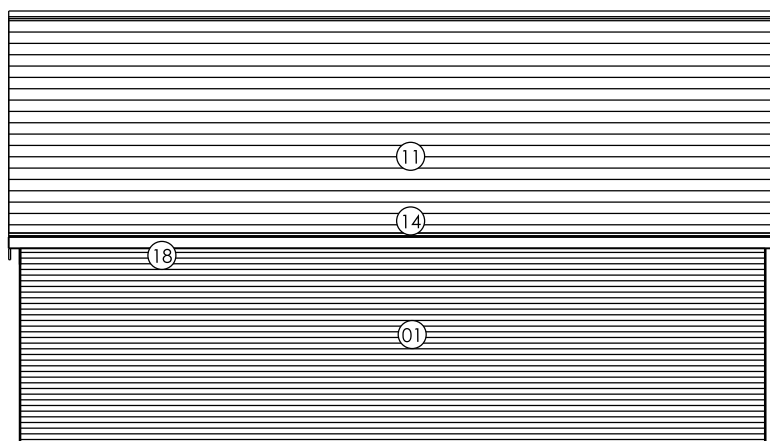

REAR ELEVATION

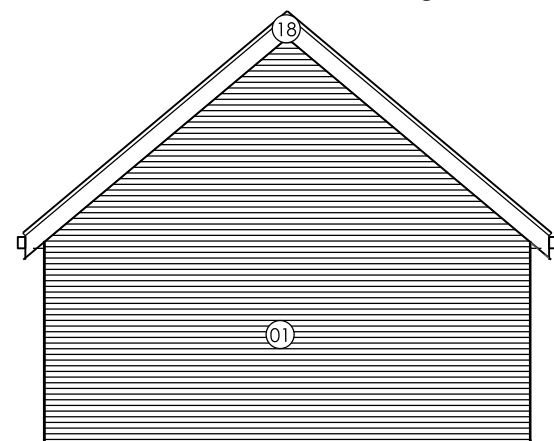


SIDE ELEVATION

PLAN/ELEVATION OF GARAGE BLOCK - PLOTS 44,45,46

FRONT ELEVATION OF GARAGE BLOCK
- PLOTS 44,45,46

P2 - MG - JULY 2012 - WINDOW TO GABLE END OF PLOT 40
REMOVED. WINDOWS ADDED TO GABLE OF 44

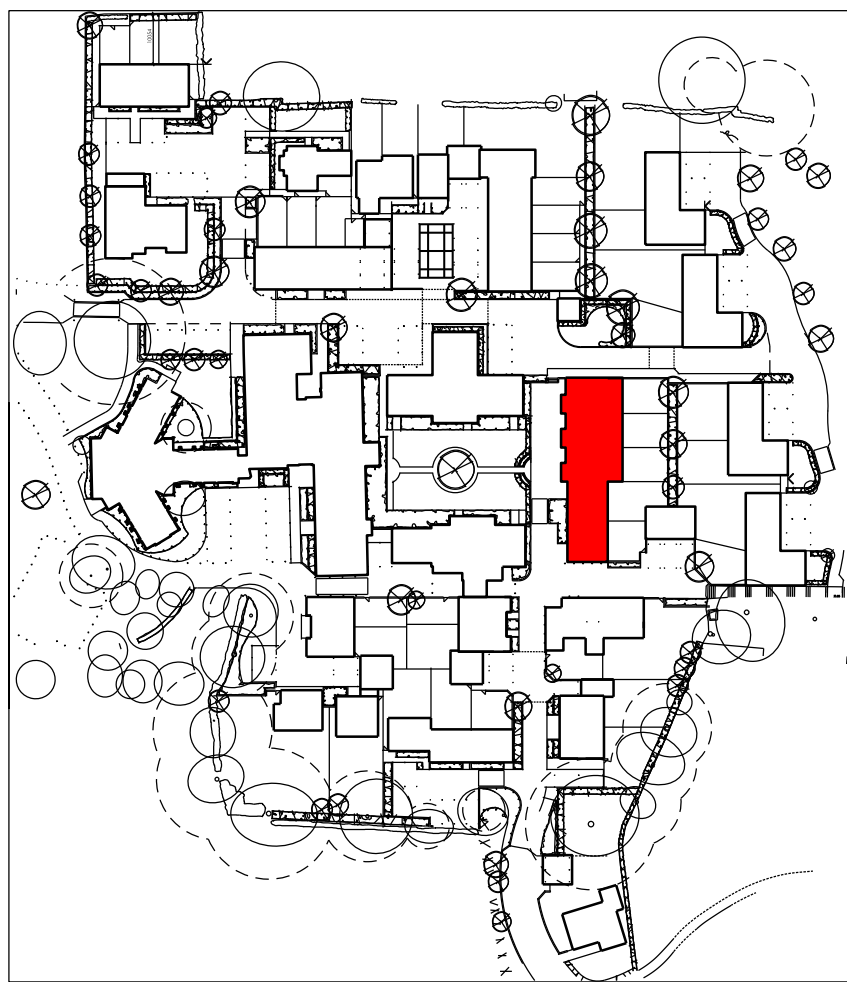

MATERIALS KEY	
WALLS	
01 Multi stock brickwork	18 white eaves, verge, soffit and bargeboards
02 Red face brickwork, brick detail, brick header detail	19 metal chimney flue
03 Vertical weatherboard cladding - natural colour	38 grey UPVC rainwater goods
04 Horizontal weatherboard cladding - dark grey	WINDOWS/DOOR AND GLAZING SYSTEMS
05 White smooth faced render to key gable features	20 White UPVC framed window, doors & glazing systems
06 Pre-cast stone cill, header and stone gable detail	21 Velux roof lights
07 Red brick cill detail	22 Grey aluminium/limber composite window and doors
ROOF/EAVES/VERGES/SOFFITS/RAINWATER GOODS	DOORS/PORCHES/GUARDINGS
10 Blue/black slate with matching ridge + hip slates	30 Profiled front doors, to style shown
11 Red/brown plain clay tiles	31 White framed glazed main entrance doors to apartments
12 Orange plain clay tiles	32 Painted profiled/louvered doors and screens to cycles and bin stores etc
13 Grey pressed metal cappings/ trims to flat roof parapet walls etc	33 Profiled steel garage doors to style shown
14 Black UPVC rainwater goods	34 Pressed metal fascias to canopies/ porches
15 Grey leadwork	35 Metal railing/guarding to balconies
16 Grey coloured dormers	36 Painted steel gates/railings
17 precast gable top features	37 timber feature privacy fence

IMPORTANT NOTE FOR USE OF THIS DRAWING: THIS DRAWING HAS BEEN PRODUCED SPECIFICALLY FOR USE ON THIS PROJECT. POPE PRIESTLEY ARCHITECTS CANNOT BE HELD RESPONSIBLE FOR RE-USE OF THIS INFORMATION BY OTHERS FOR ANY PURPOSE OTHER THAN FOR WHICH IT IS SPECIFICALLY INTENDED. THIS DRAWING REFLECTS STANDARDS AGREED FOR THIS PROJECT AND CURRENT AT THE TIME OF PRODUCTION AND WILL NOT BE UPDATED IN ACCORDANCE WITH CHANGING LEGISLATION AND/OR OTHER REQUIREMENTS.

SCALE BAR = 10mm INTERVALS AT TRUE SCALE

POPE PRIESTLEY ARCHITECTS	
ARCHITECTURE TOWN PLANNING URBAN DESIGN	
FERRY HOUSE, CANUTE ROAD, SOUTHAMPTON, HAMPSHIRE, SO14 3FJ T: +44 (0)23 8033228 F: +44 (0)23 8063288 E: info@popepriestley.co.uk	
CONTRACTORS MUST CHECK ALL DIMENSIONS ON SITE. ONLY PEASD DIMENSIONS ARE TO BE WORKED FROM. DIMENSIONS MUST BE REPORTED TO THE ARCHITECT BEFORE PROCEEDING. DRAWINGS MUST BE PREPARED IN ACD/3D/2D FORMAT. DIMENSIONS SUPPORTED IN OTHER FORMATS MAY DIFFER. REFER TO ORIGINAL DRAWING FOR TRUE DIMENSIONS. THE DRAWING IS COPYRIGHT ©	
PLANNING ISSUE	
S1 MICHAELS CONVENT LONDON ROAD WATERLOOVILLE HAMPSHIRE	
BLOCK J PRIVATE SECTION & ELEVATIONS PLOTS 40 TO 44	
SCALE B1 AT 1:100	DATE MAY 2012
AUTHOR -	CHECK -
DRAWING NO. PP1144/ 129-10	REVISION P2