


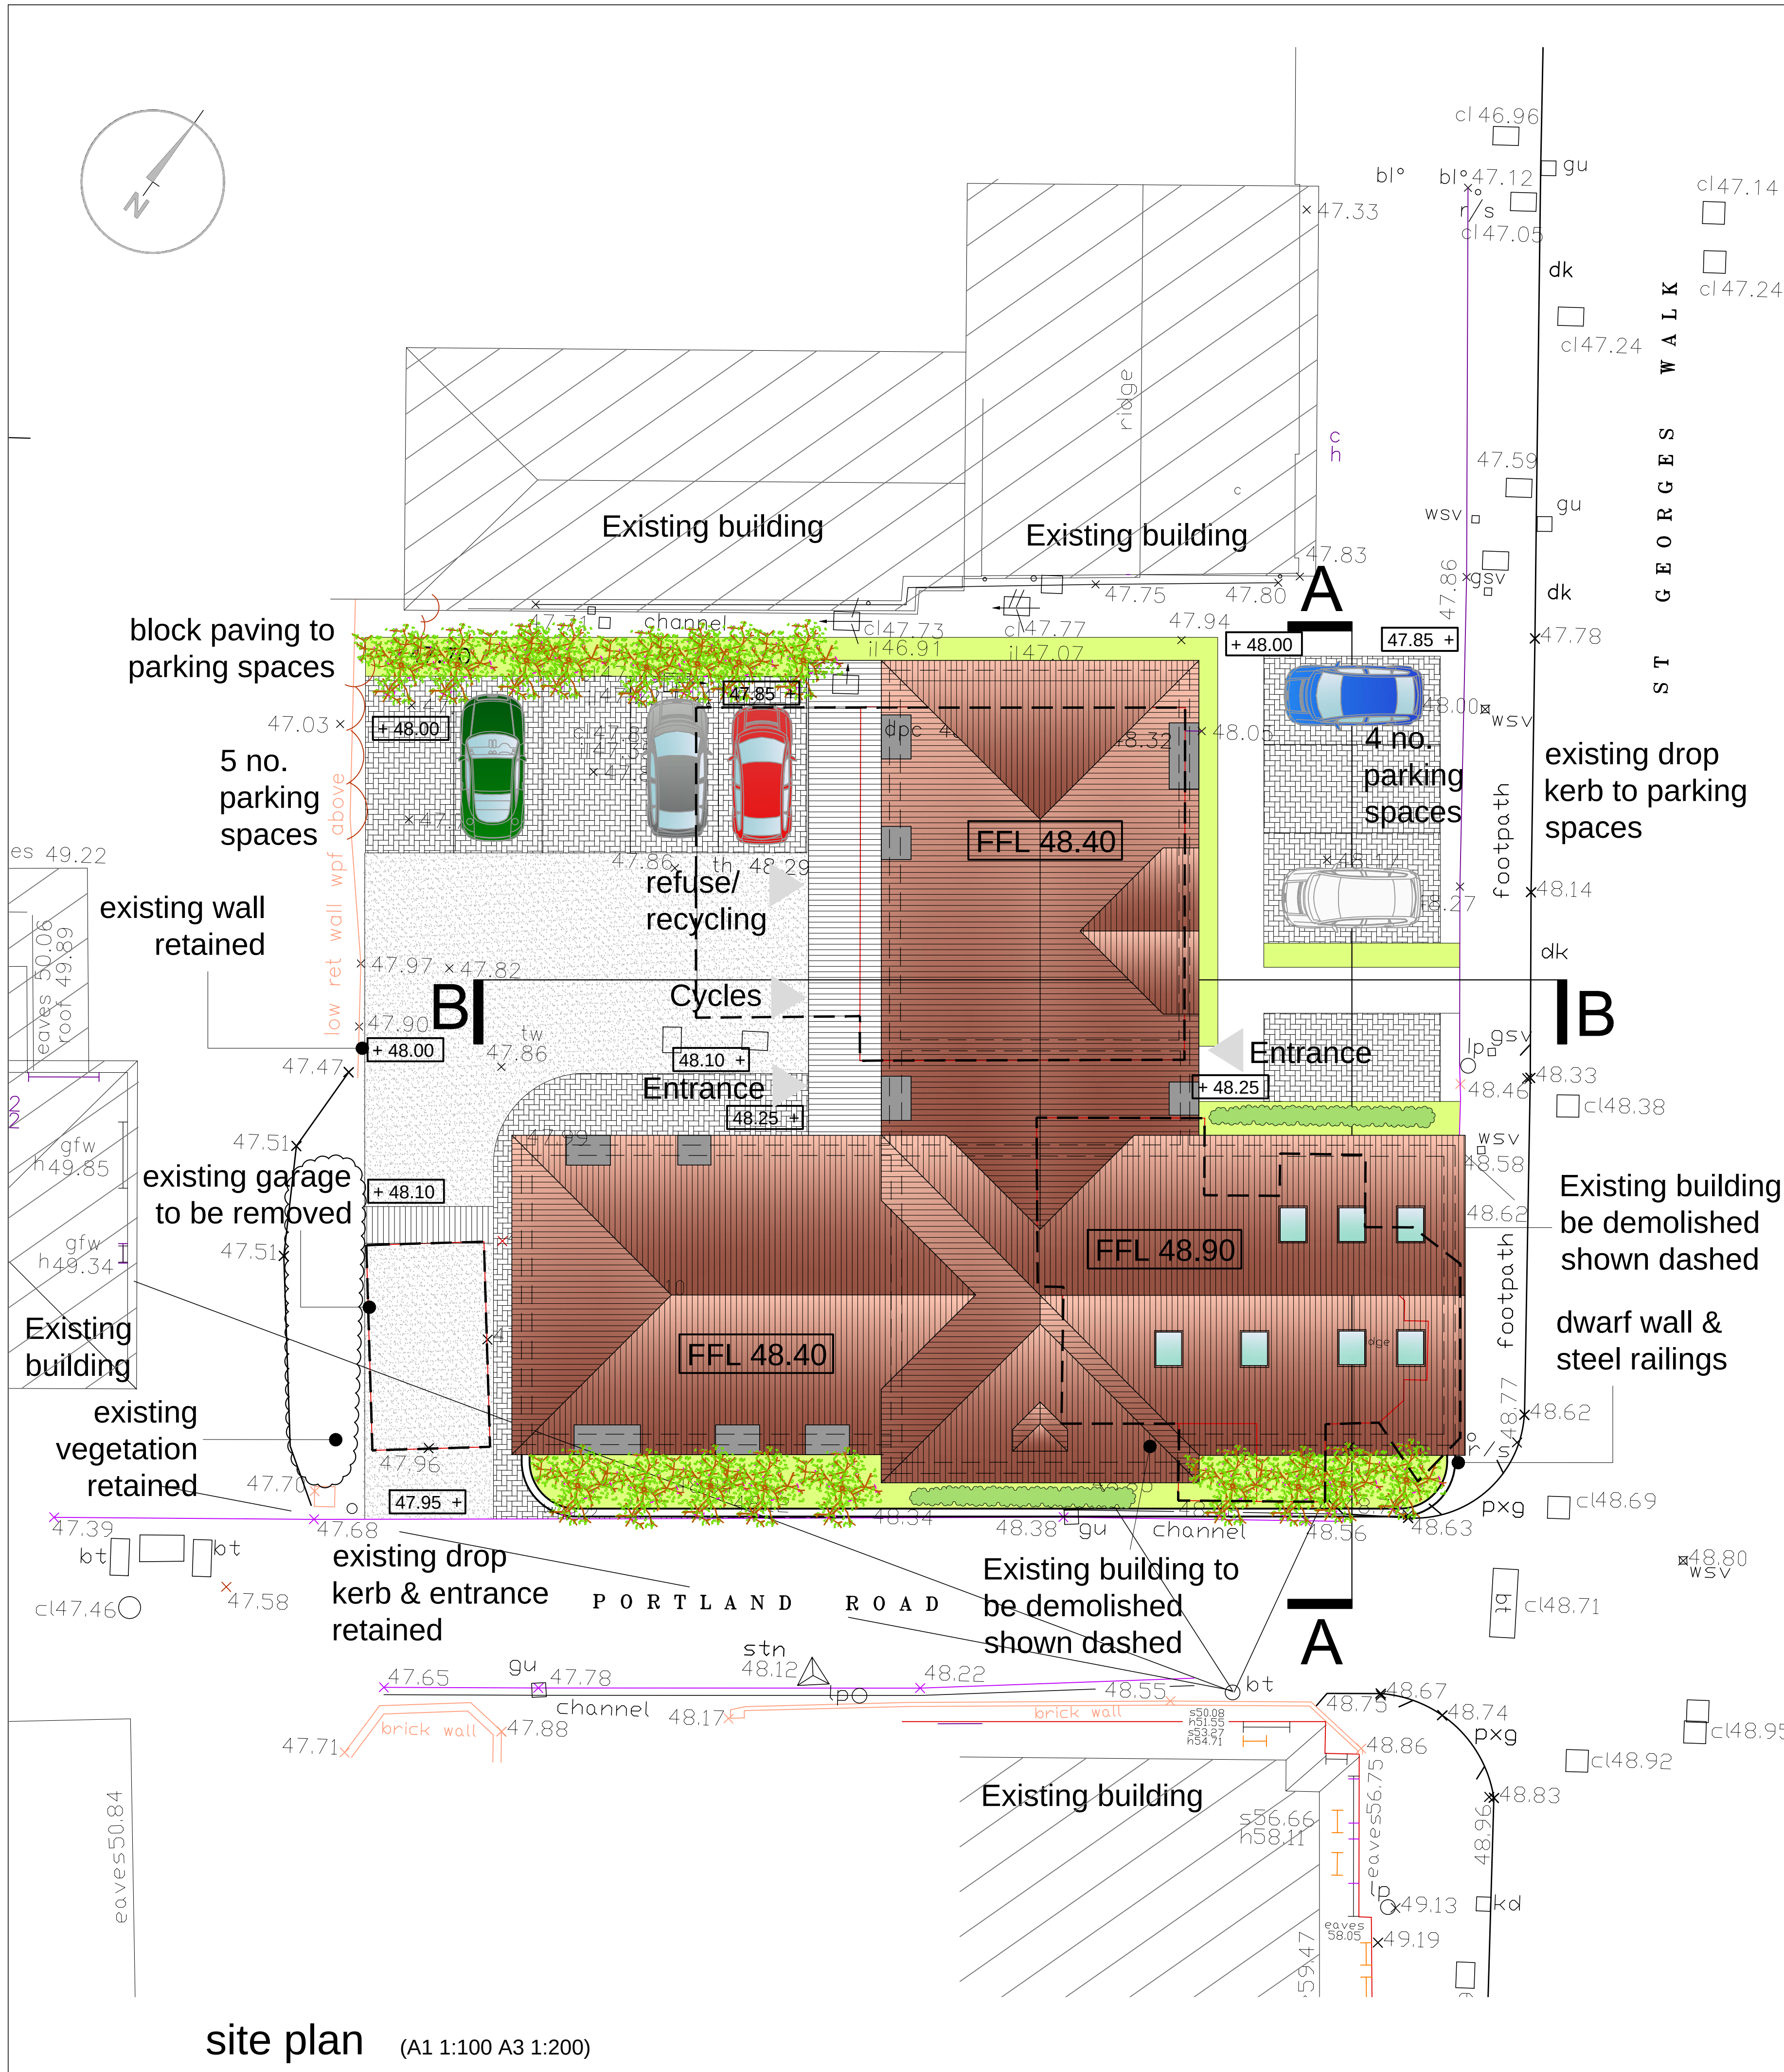

revision	notes	date	drawn	check
A	Red line moved to include Portland Road	24.09.12	mhm	lw

hrp

architects

**holman reading
partnership llp**

18 Limberline Spur
halsea, portsmouth, hampshire, po3 5hj

tel: 023 9269 1843
fax: 023 9263 9722
email: info@hrp-architects.com
website: hrp-architects.com

project	Proposed development at St Georges Walk Waterloooville			
detail	PROPOSED SITE PLAN			
drawn	MMH	checked		
date	Aug 12	status	Planning	
a1 scale	a3 scale		8290 01	rev A
100	200			