



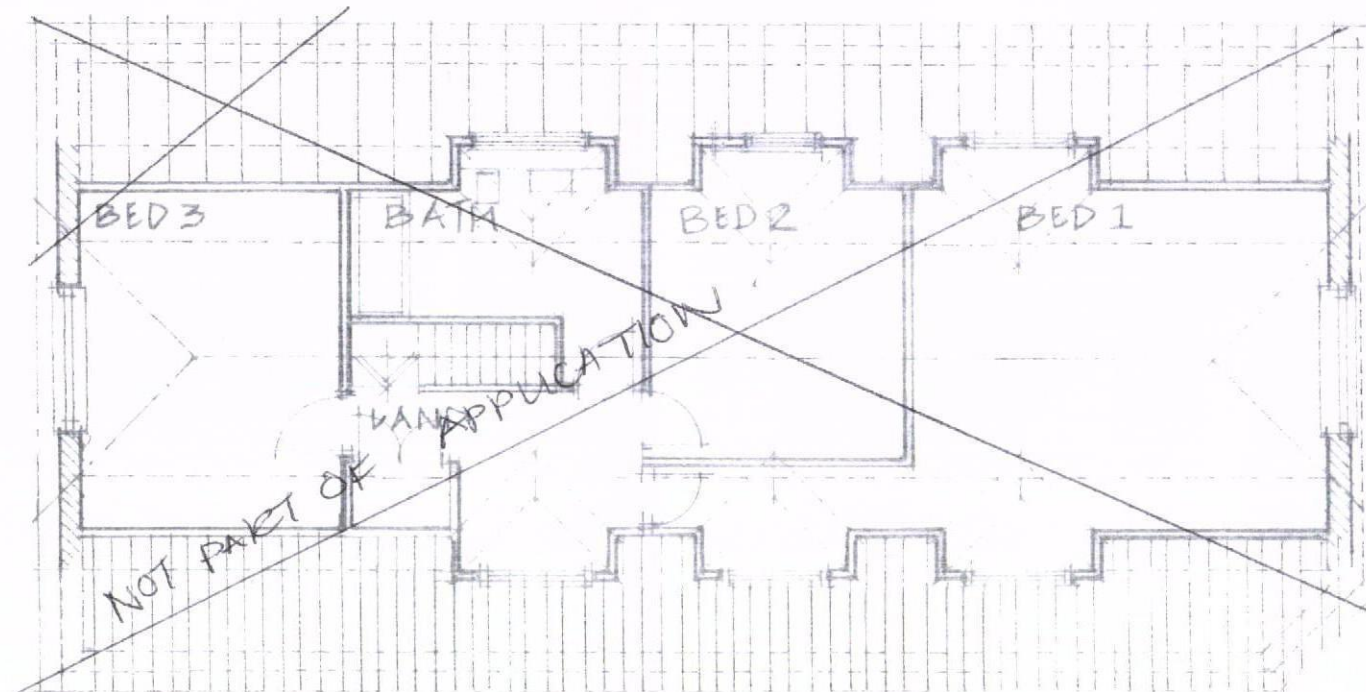

PROPOSED FIRST FLOOR PLAN: SCALE 1:100 @ A3

HAVANT BOROUGH COUNCIL
01 AUG 2012
RECEIVED

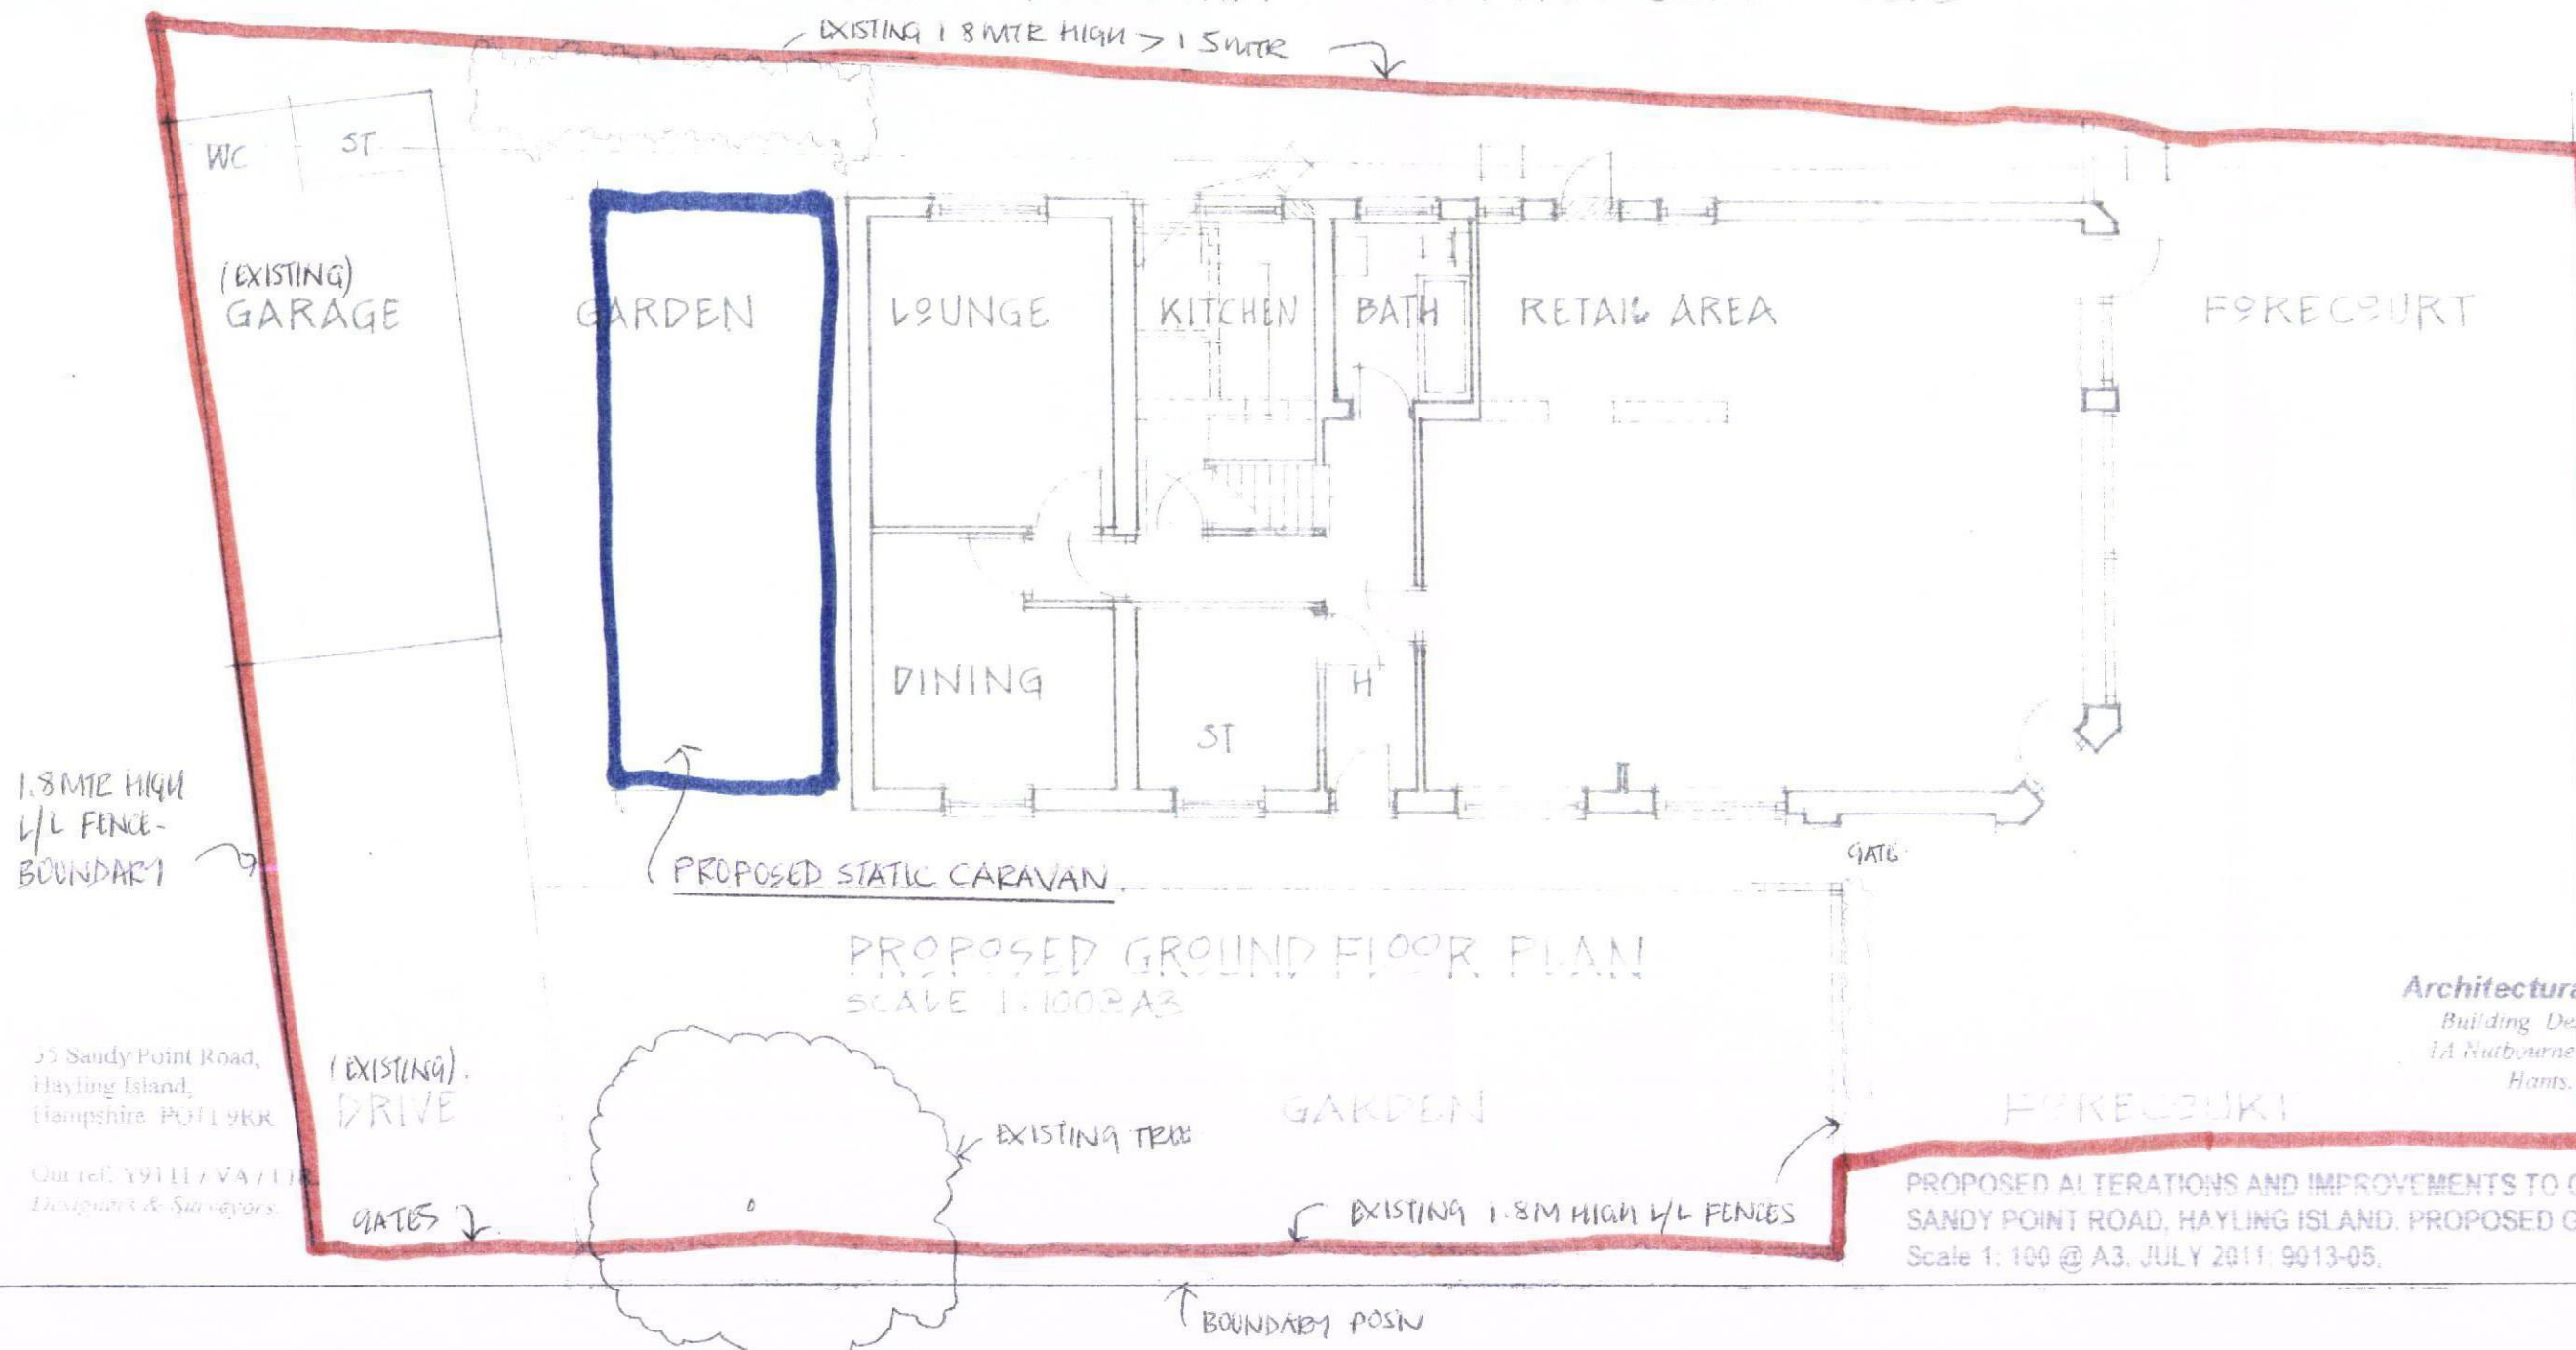

PROPOSED GROUND FLOOR PLAN
SCALE 1:100 @ A3

Architectural Planning limited
Building Designers & Surveyors
1A Ruitbourne Road, Hayling Island,
Hants. PO11 9RT

PROPOSED ALTERATIONS AND IMPROVEMENTS TO CHARLIE'S FARM STORES,
SANDY POINT ROAD, HAYLING ISLAND. PROPOSED GROUND FLOOR PLAN.
Scale 1:100 @ A3, JULY 2011: 9013-05.

35 Sandy Point Road,
Hayling Island,
Hampshire PO11 9KK

Our ref: Y9111/VA/11
Designers & Surveyors