
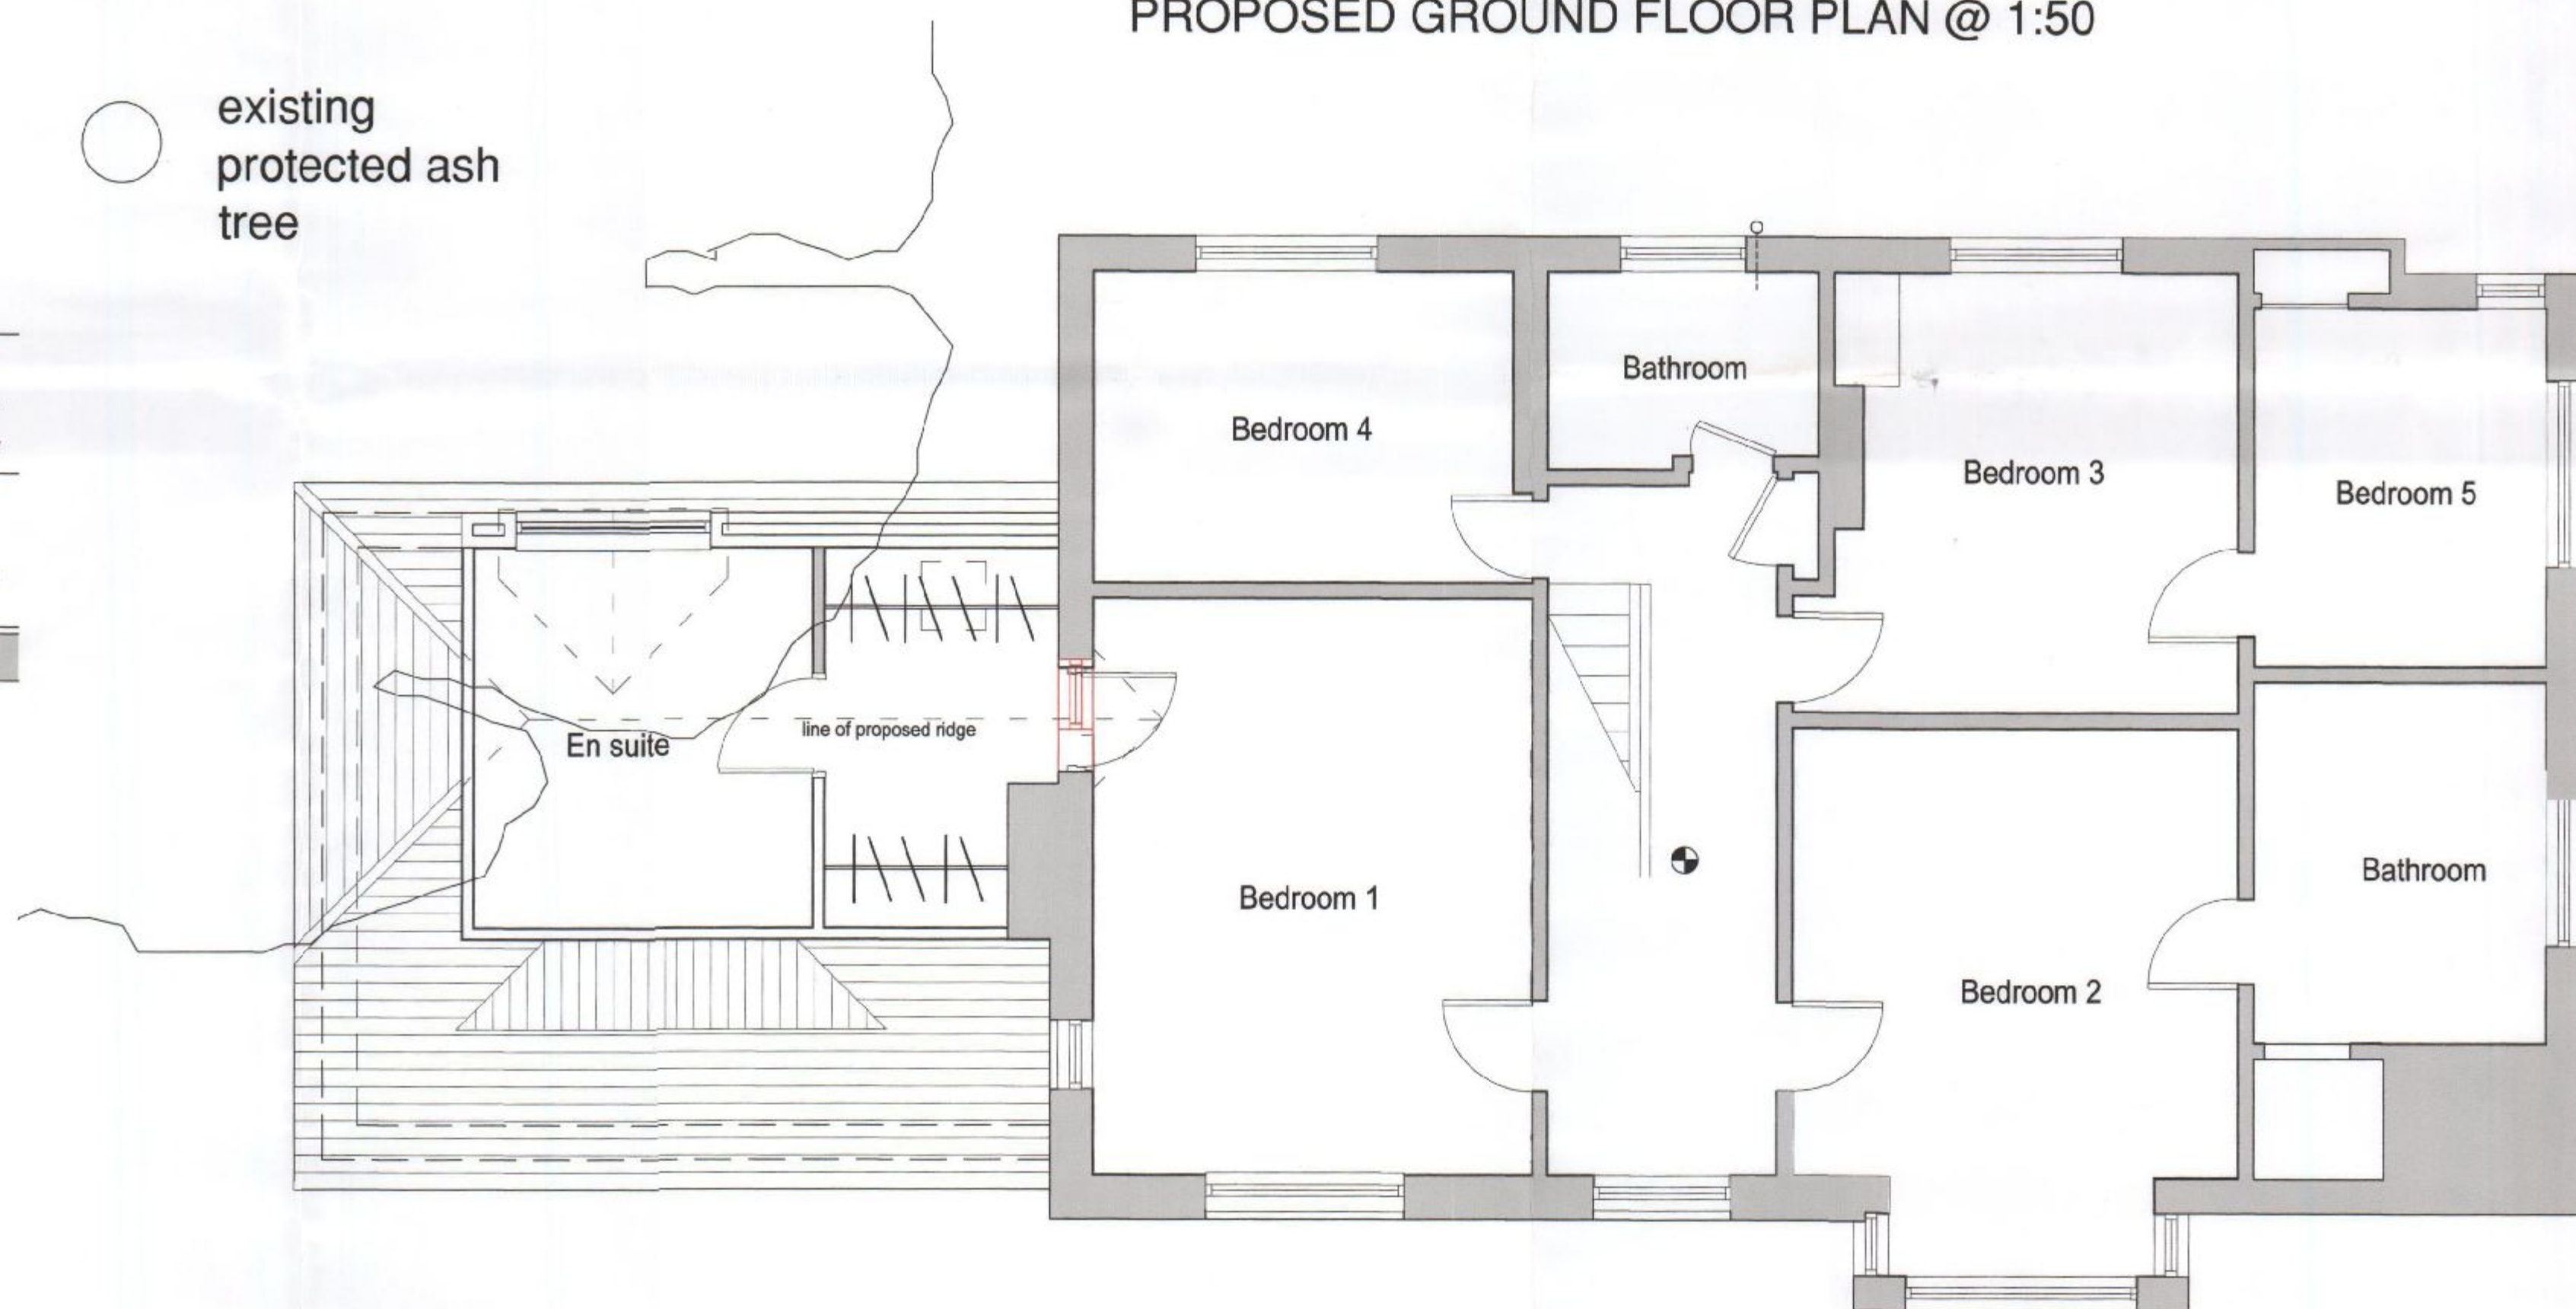
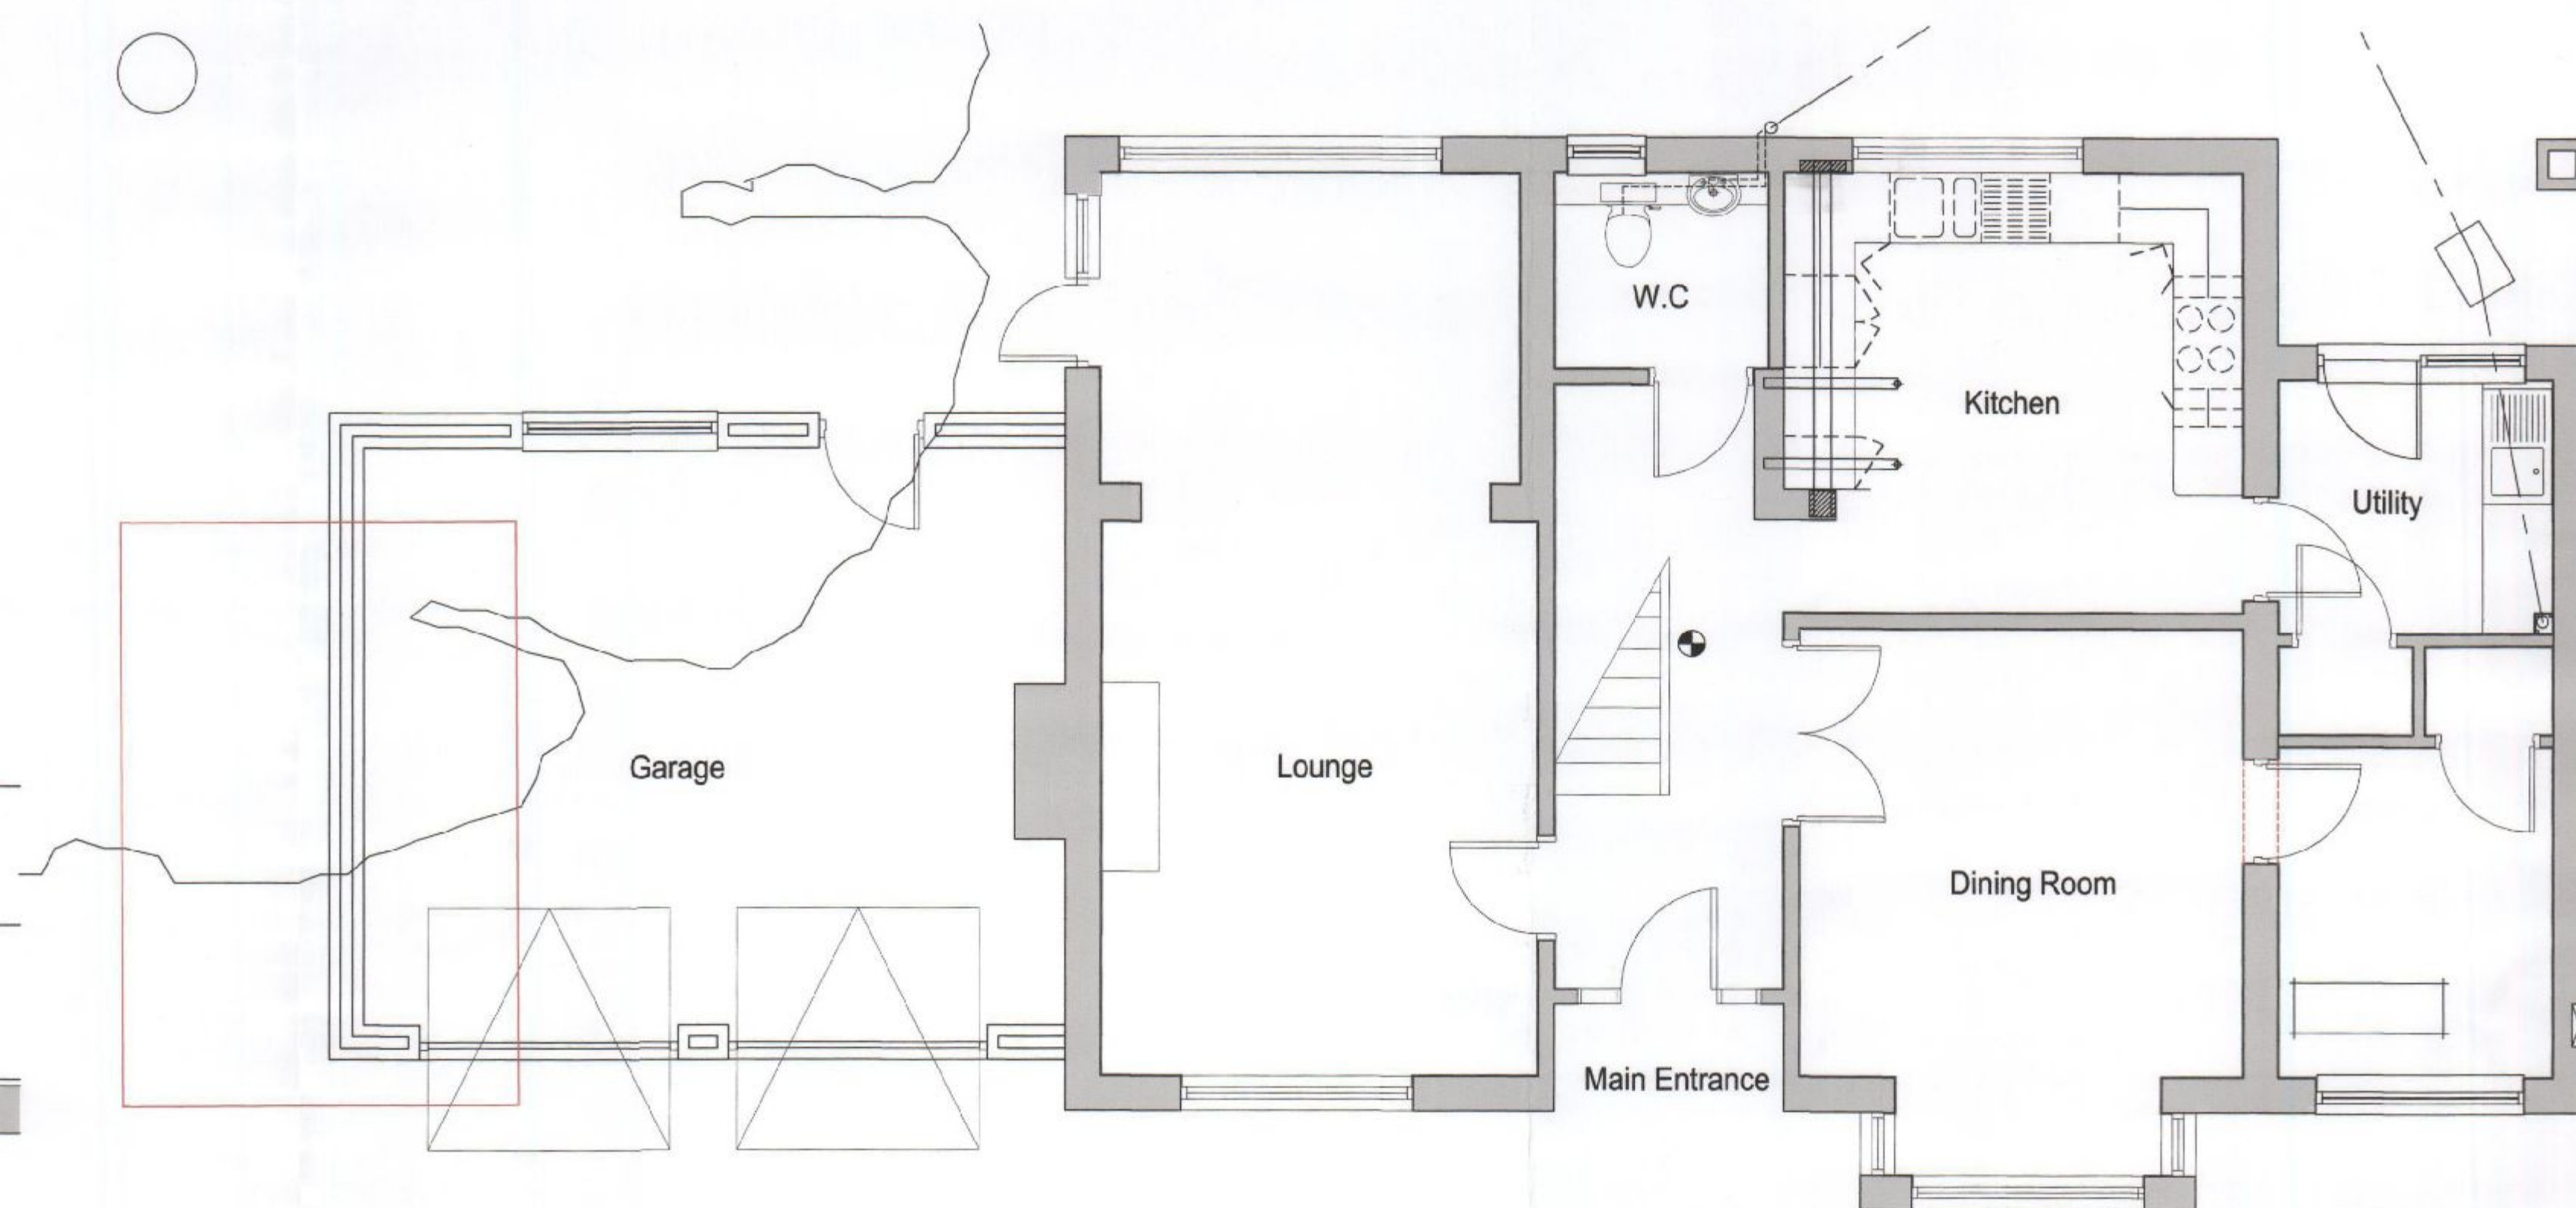


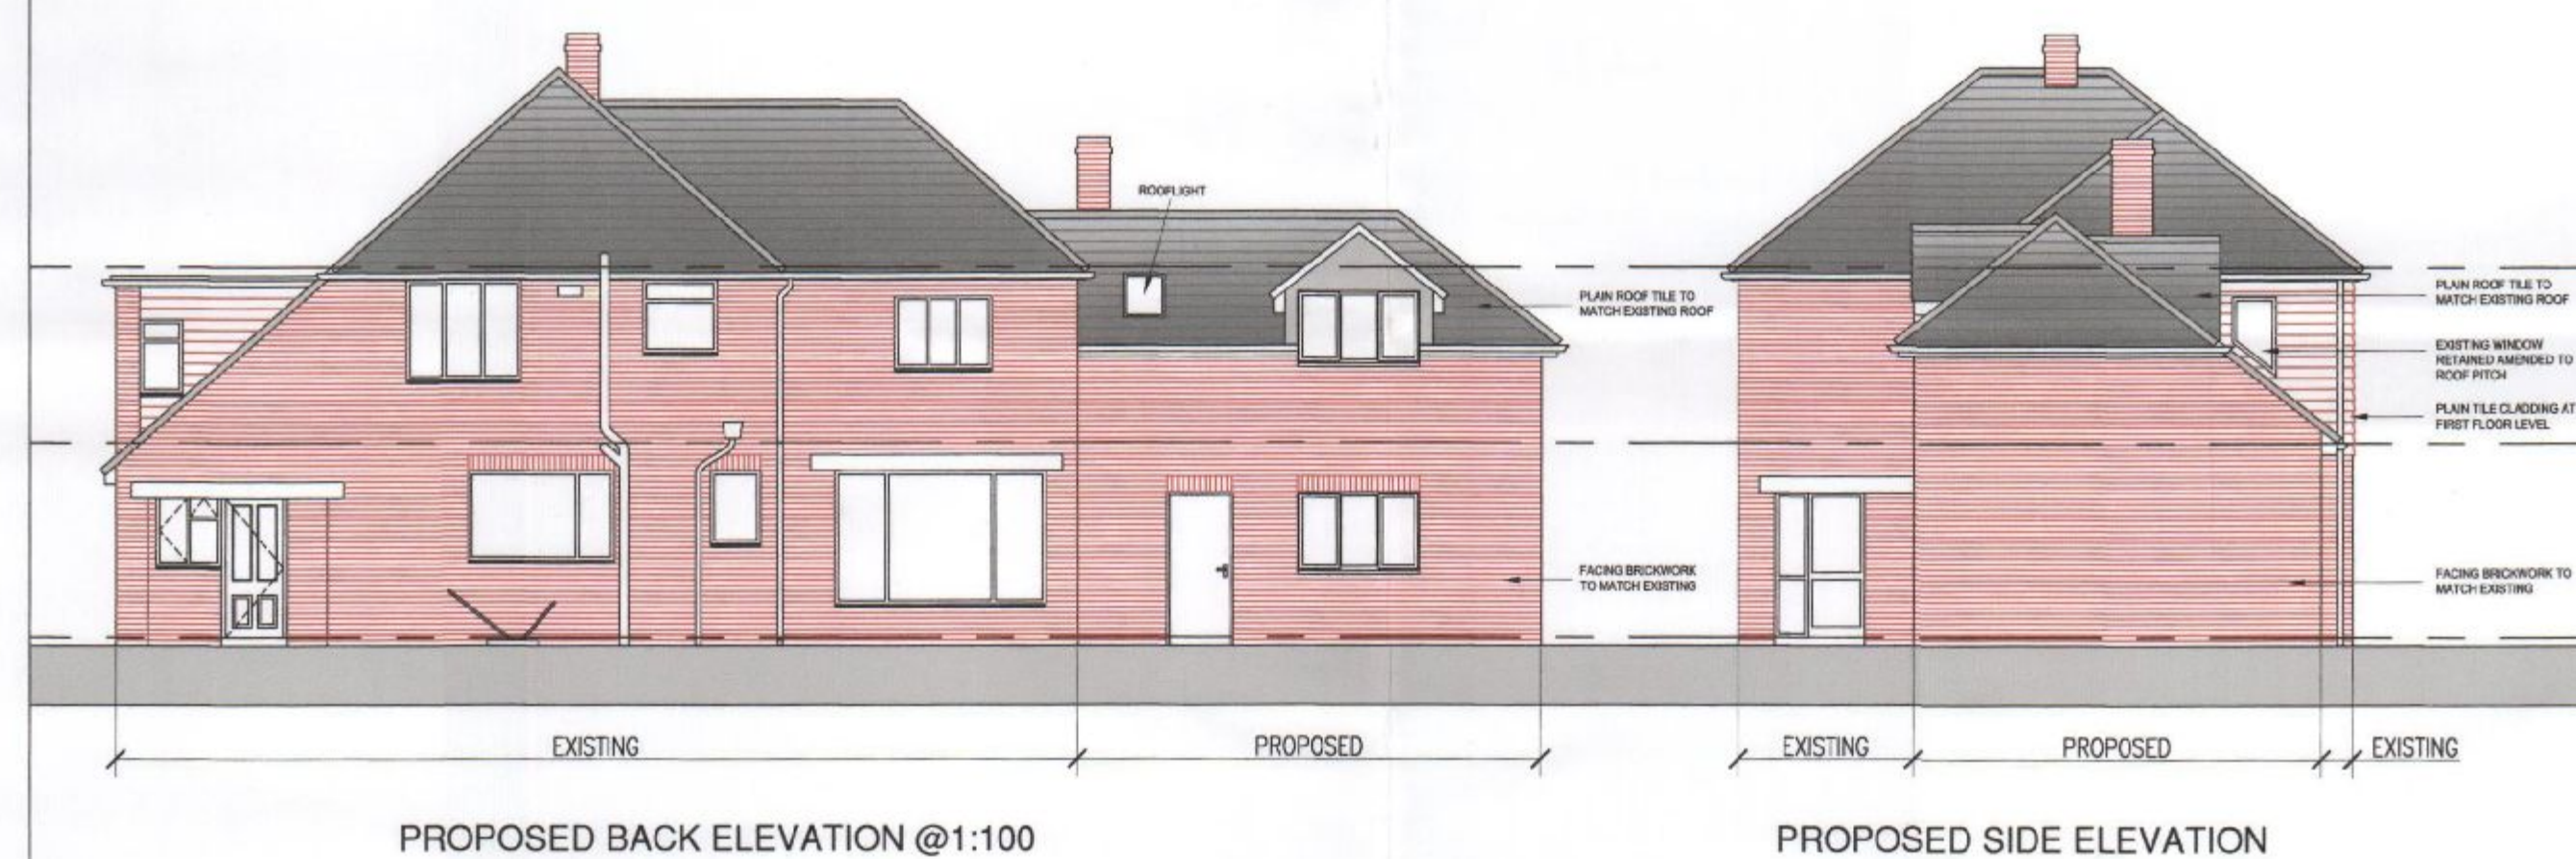

PROPOSED FIRST FLOOR PLAN @ 1:50

[illegible]

this drawing is the copyright of the **psp architecture llp** and must not be reproduced in whole or part or used for the execution of works without their permission.

all dimensions to be checked on site prior to commencement of construction works and the architect notified of any discrepancy.

figured dimensions are to be used in preference to scaled dimensions.

no deviation from this drawing will be permitted without prior consent of the architect.

all drawings are prepared subject to a full measured and structural survey of the buildings and site.

all structural work is subject to the appointment of a structural engineer to confirm and agree the structural proposals.

cs promat licence no. 100020449.



pdp architecture llp
 chartered architects town planning
 interior design consultants
 2 beechworth road, havant
 hamphire po9 1ax
 tel 023 9248 1100
 fax 023 9247 5050
 email pdp@pdp-architects.co.uk
www.pdp-architects.co.uk

project	Northwood, Copse Lane Northney Hayling Island	drawn	checked		
		DJS		MBW	
detail	Proposed Plans & Elevations	date	status		
		May 11		Planning	
		a1 scale 1:50	a3 scale 1:100	2011 -03	A