




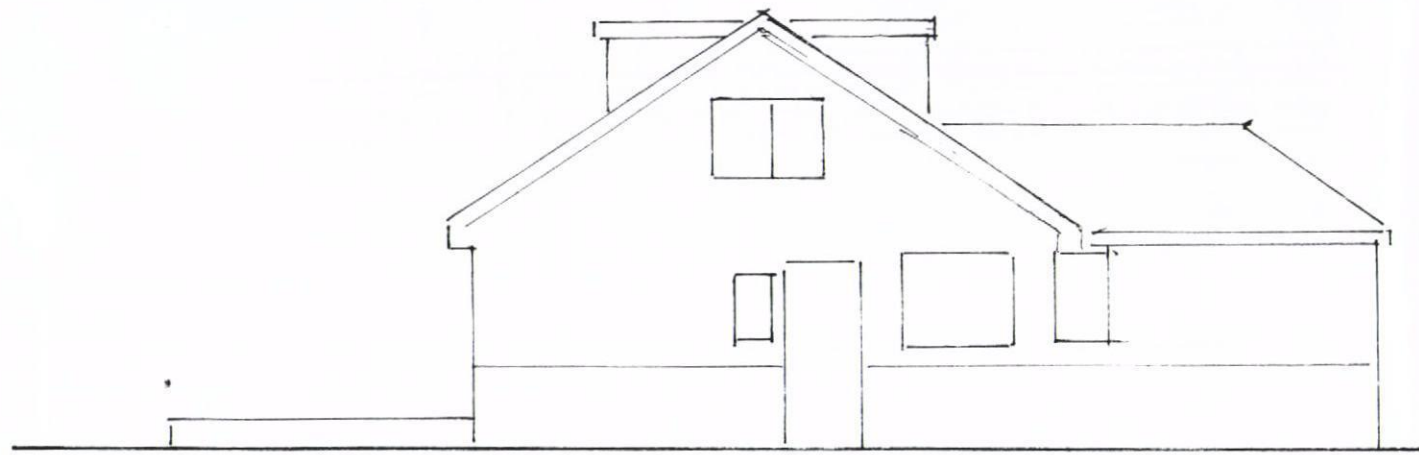


EXISTING SOUTH ELEVATION

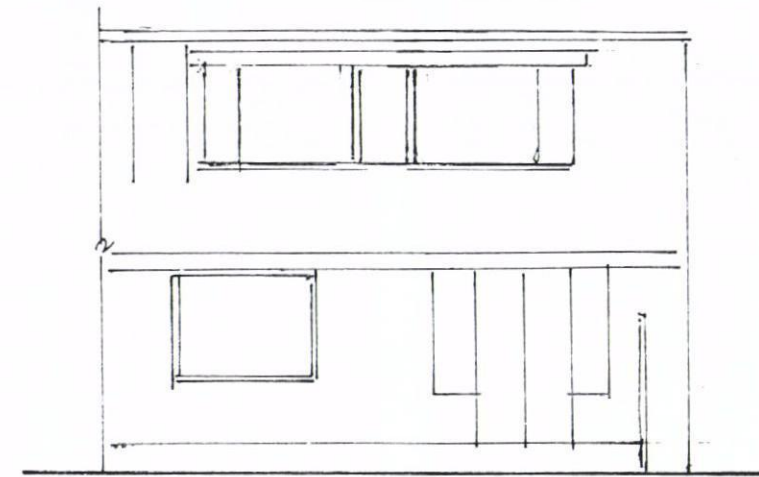

EXISTING WEST ELEVATION

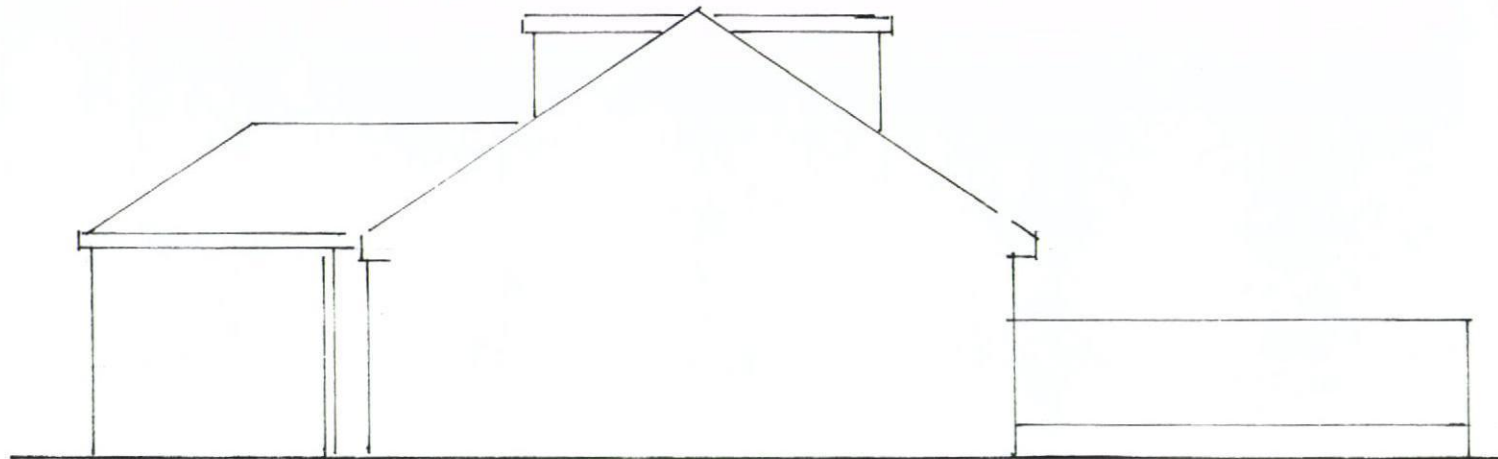

EXISTING NORTH ELEVATION

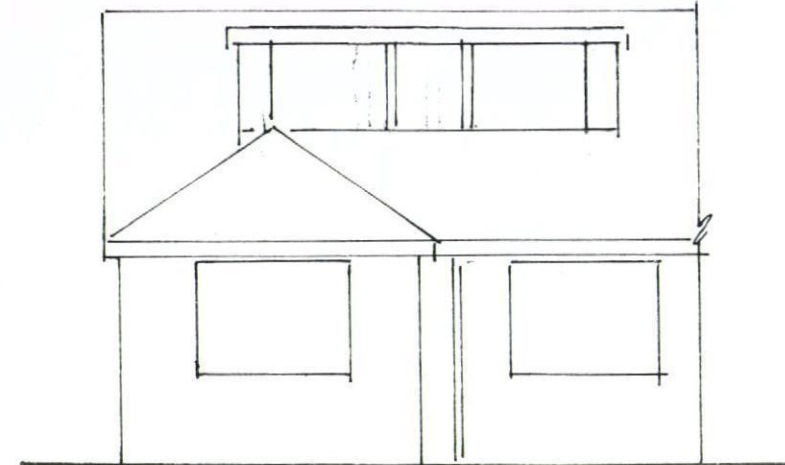

EXISTING EAST ELEVATION



RIBA 

Chartered Practice

John Groom Chartered Architect
32A High Street, Emsworth, Hampshire PO10 7AW

T 01243 372560 M 07780 997563

johngroom@freeuk.com

www.johngroomarchitect.co.uk

JOB: Erection of single storey rear extension

LOCATION: 17 Selangor Avenue, Emsworth

DRG TITLE: Existing elevations

SCALE: 1:100

DRAWN: JG

DRG NO: 11/256/8

DATE: 7 September 2011