
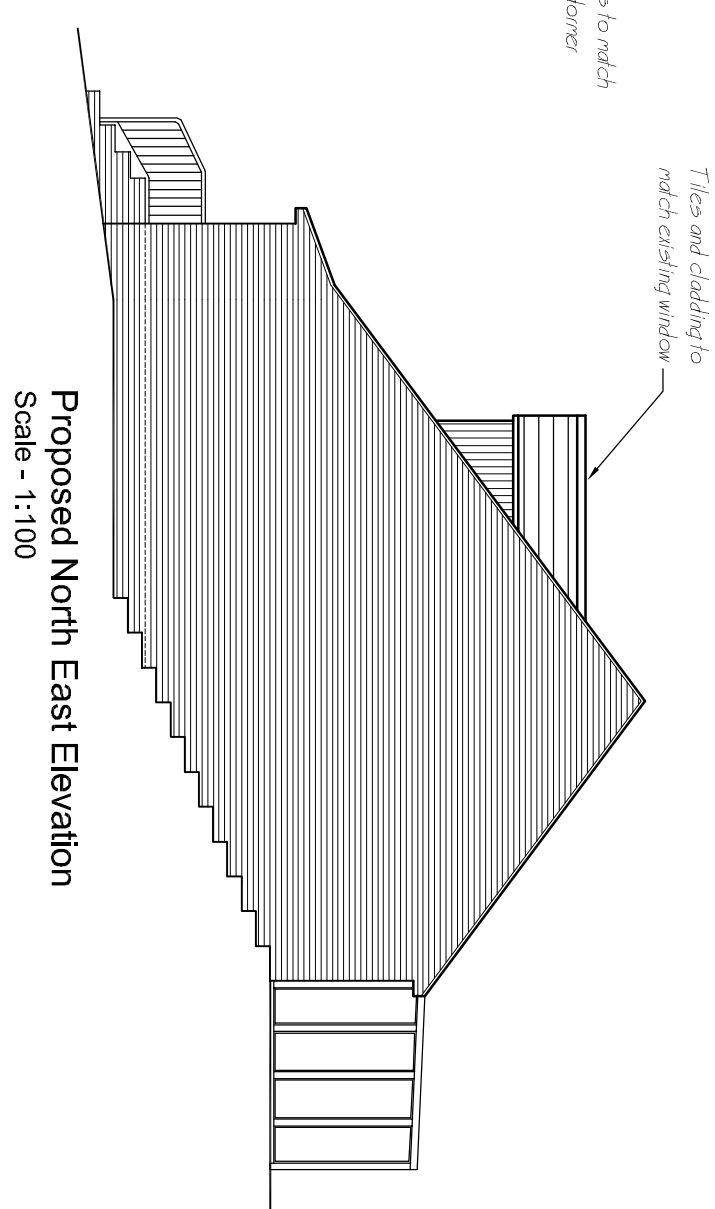
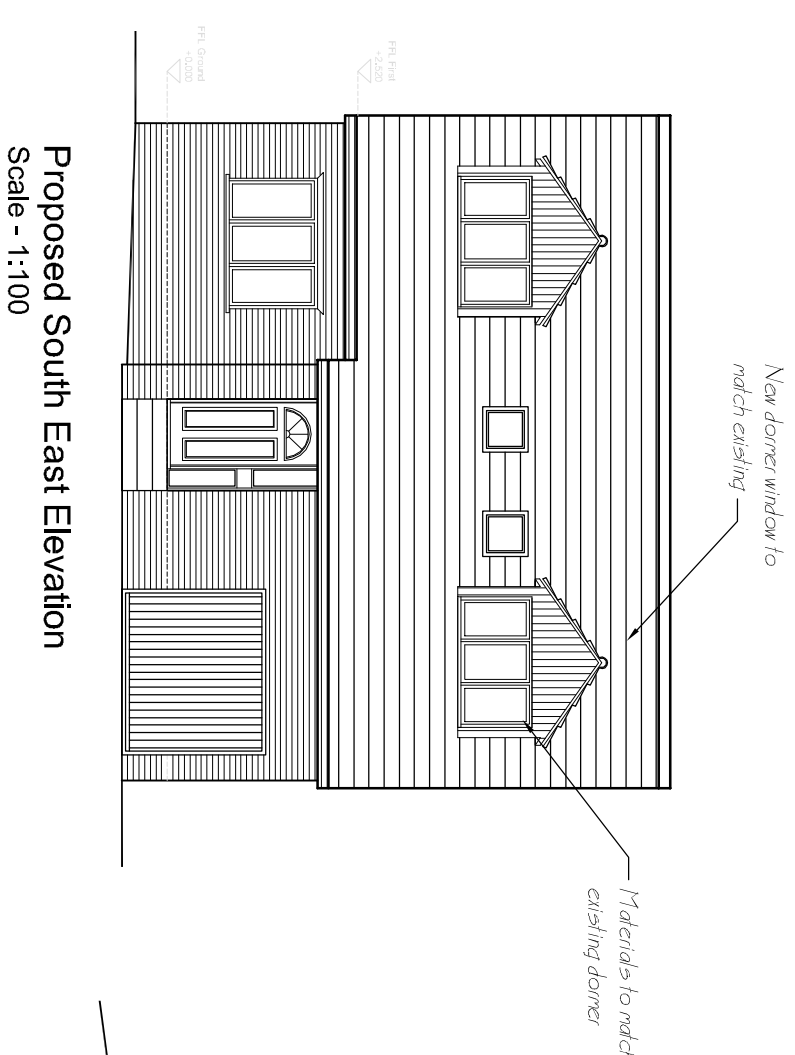
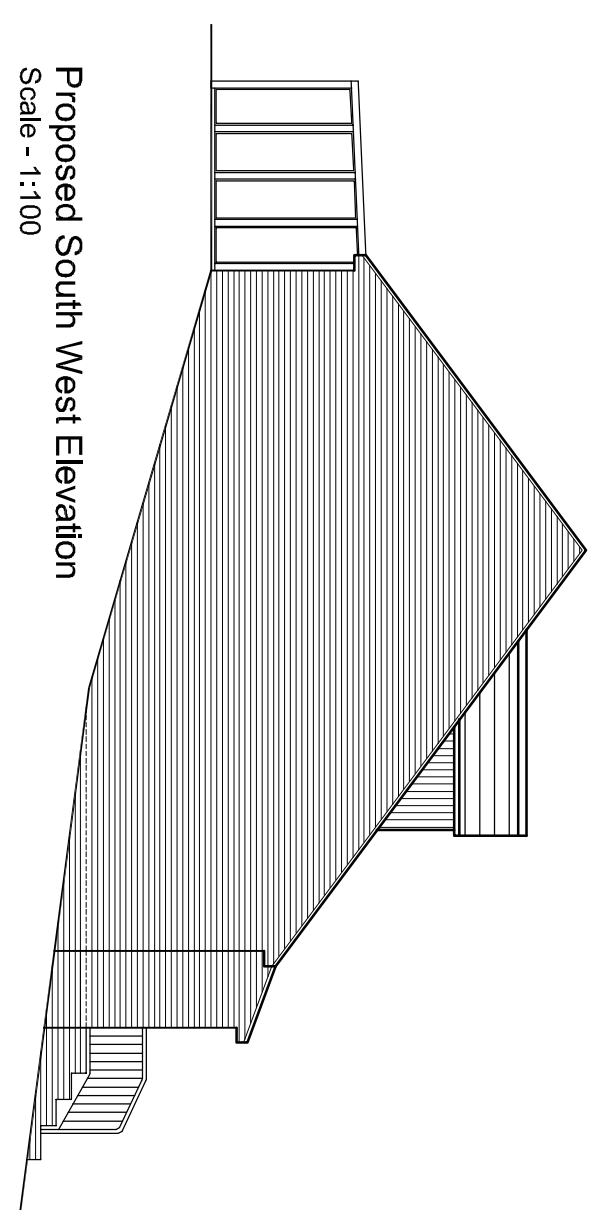
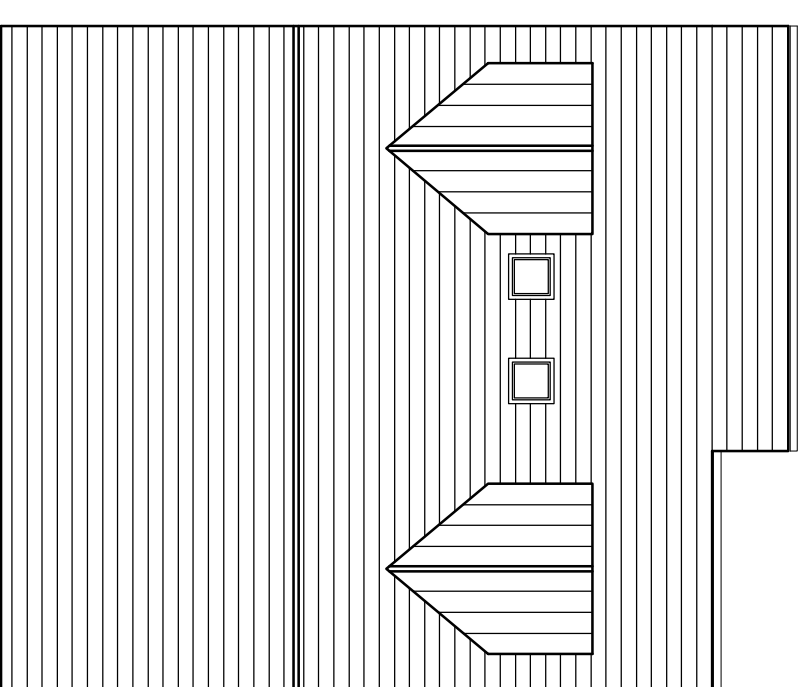
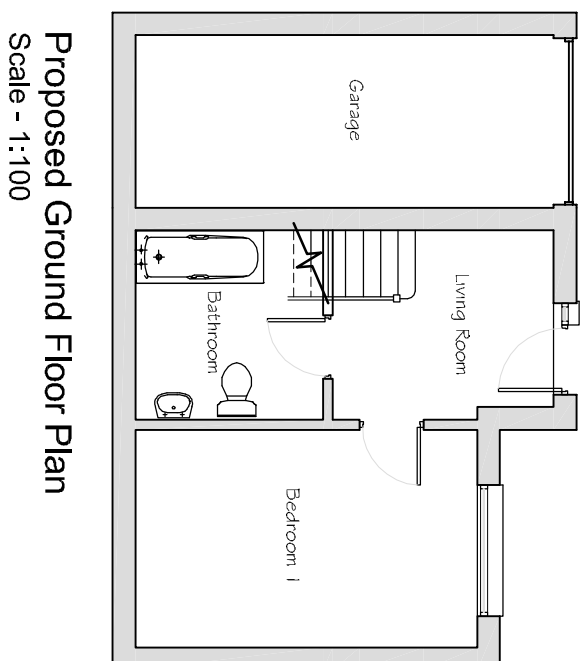
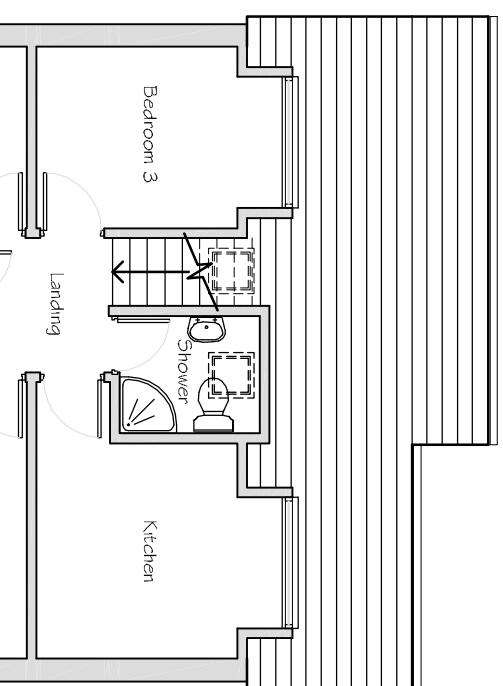
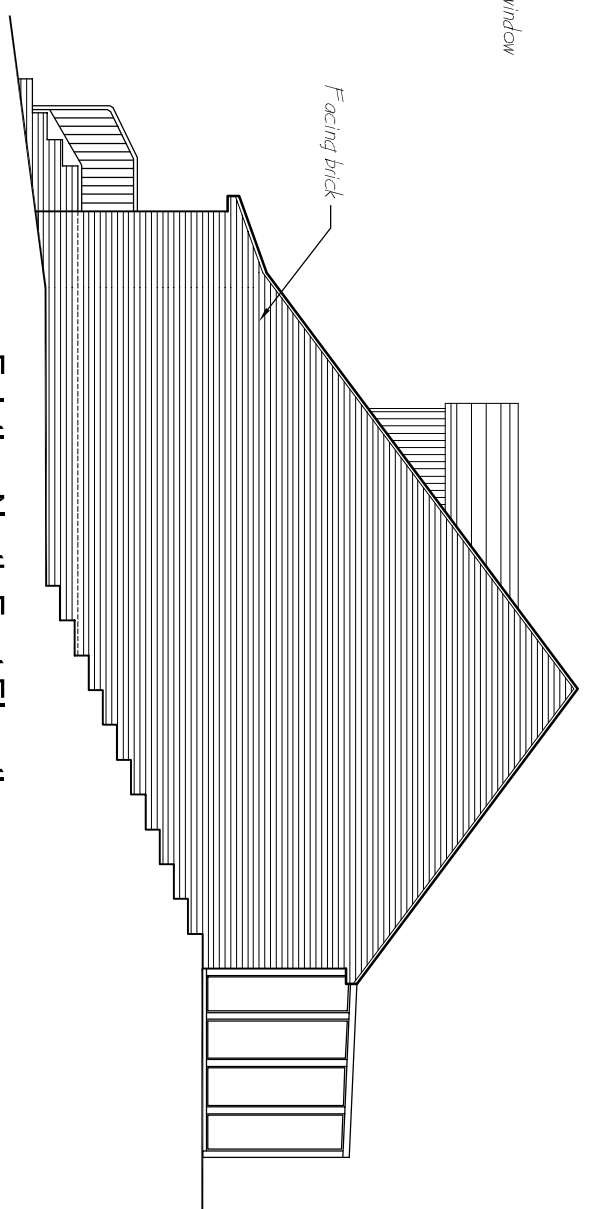
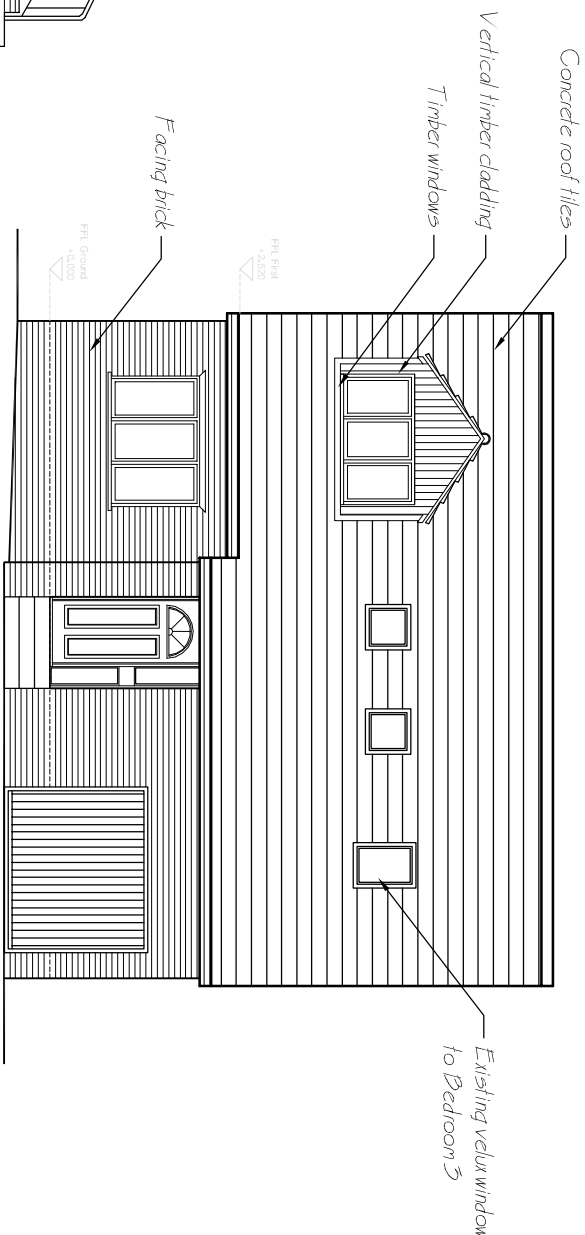
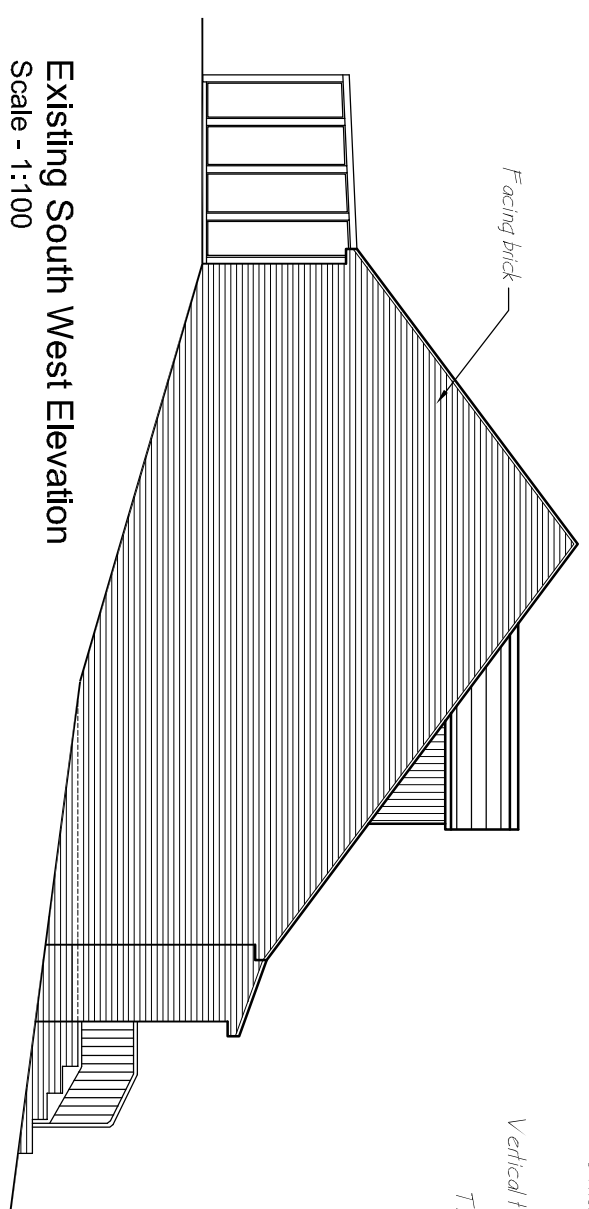
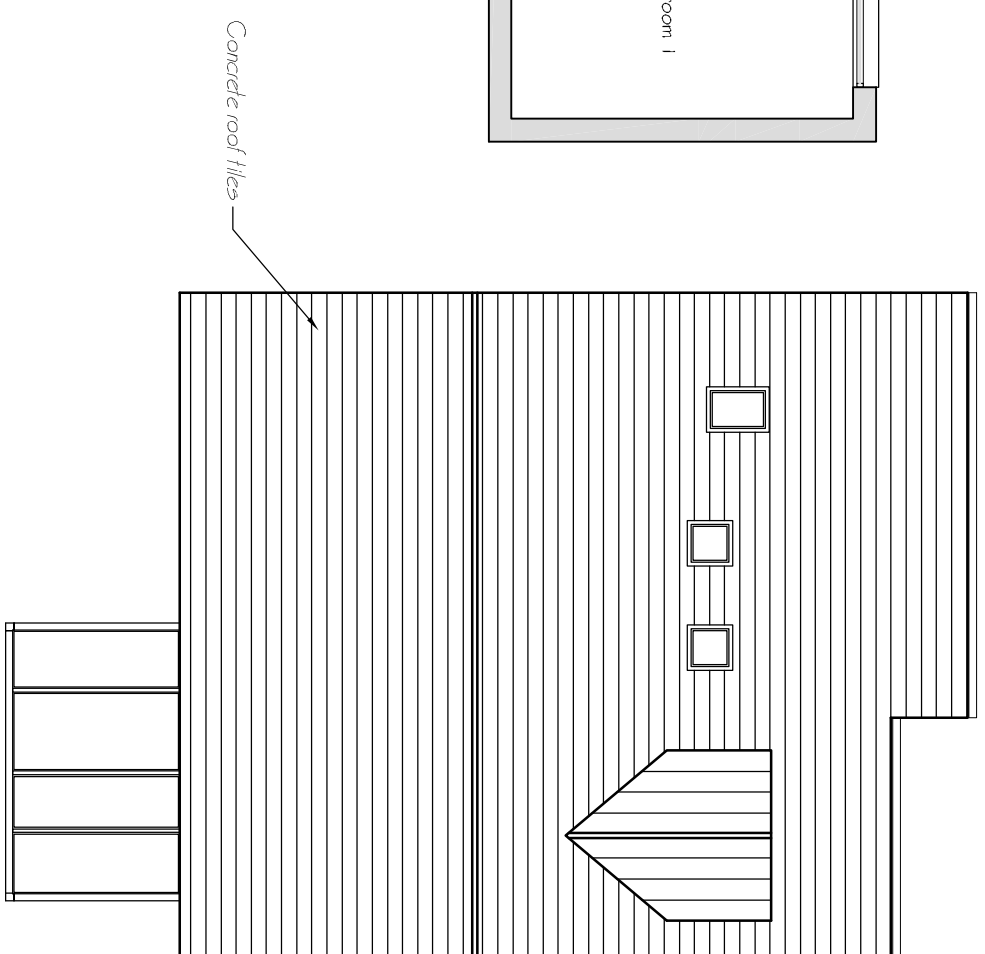
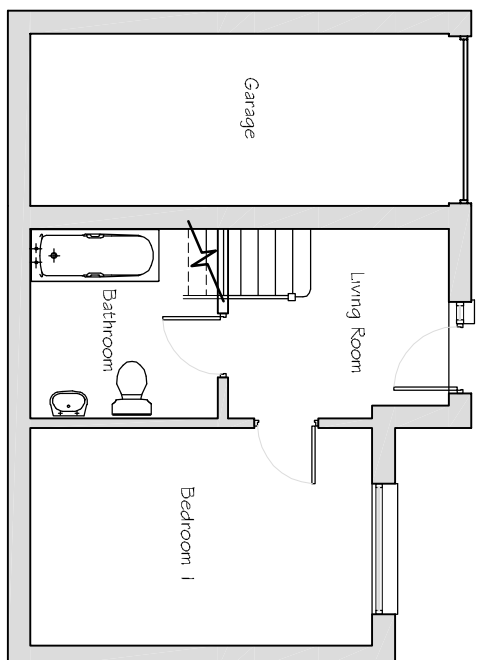


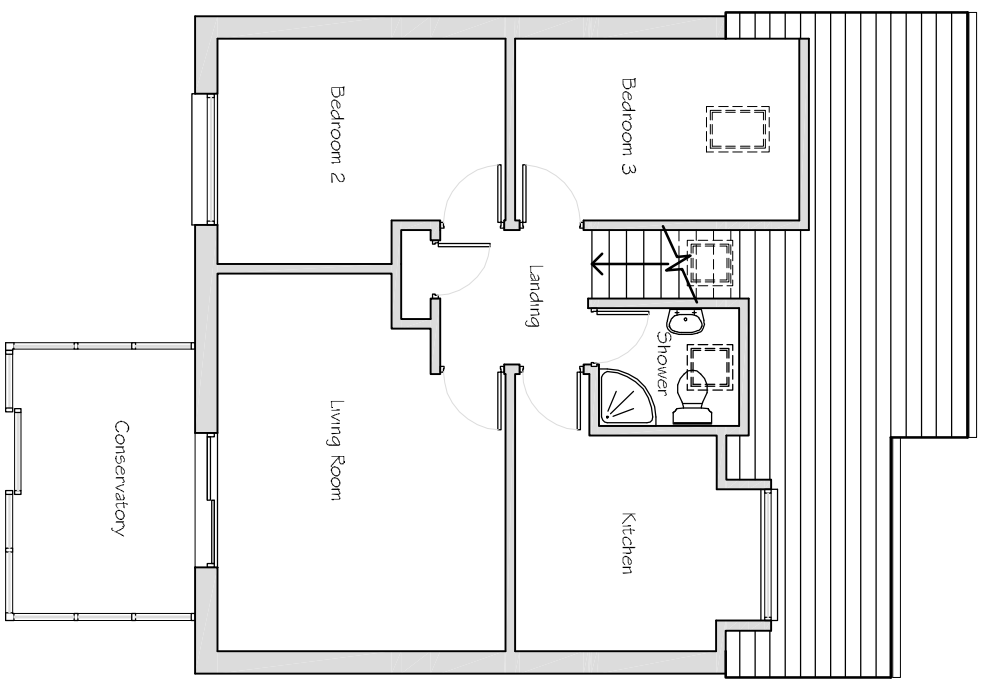

CLIENT		PROJECT		TITLE	
Mrs Jane Hilton 19 Lauruss Close Waterfooville Hants		New dormer window to the front elevation of 19 Lauruss Close Waterfooville		Existing and proposed plans and elevations. Block and Location plans	
Drawn: JAMES Checked: ROBERT		Scale: 1:100@A1		Drawing No: 12.074.100	
Date: 09 SEP 2012		Drawn by: MD		Date: 09 SEP 2012	
Rev Description		Date		Rev Description	
1		1		1	
2		2		2	
3		3		3	
100		100		100	