


NOTES:

Dimensions to be checked on site before commencing work. Any discrepancies shall be reported to the architect immediately. Do not scale from these drawings except for planning purposes.

Use figured dimensions only.

Where applicable this drawing is to be read in conjunction with other consultants' drawings.

All drawings to be read in conjunction with specification and all other drawings including structural engineer and mechanical and electrical drawings / specification

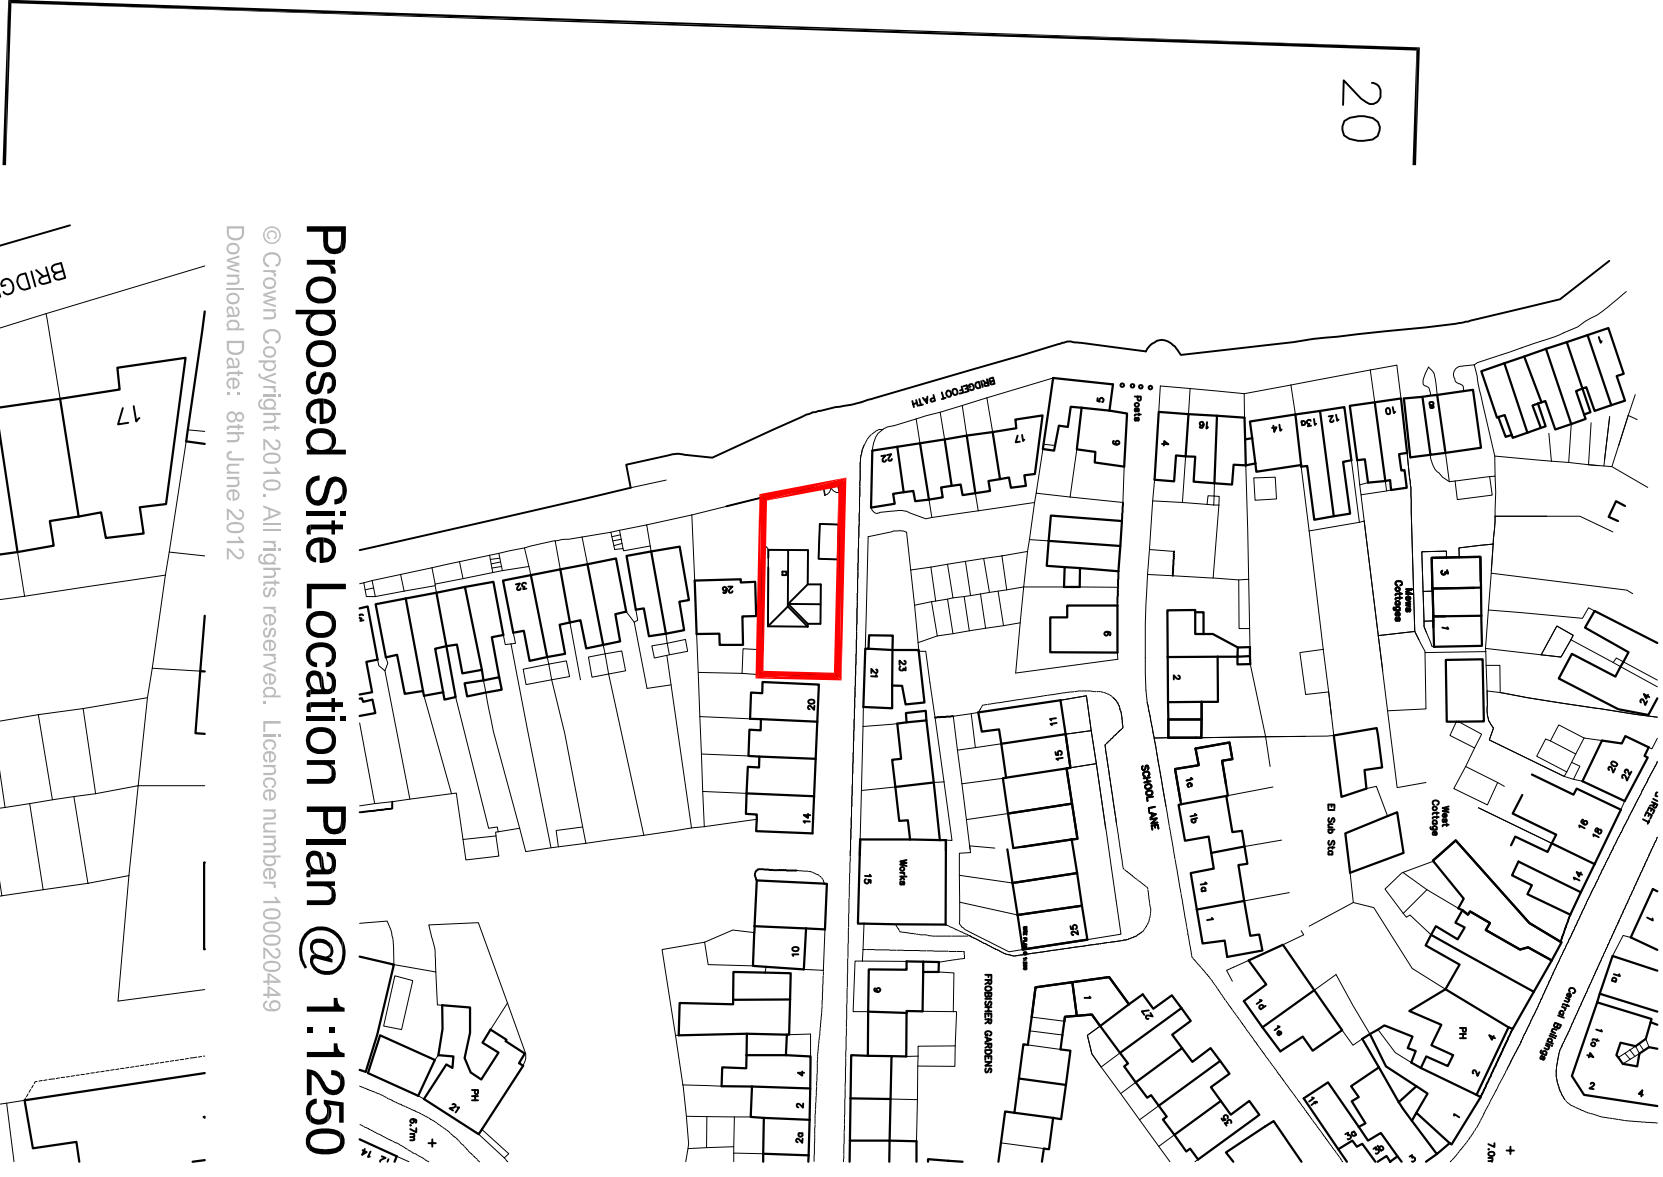

Proposed Site Location Plan @ 1:1250

© Crown Copyright 2010. All rights reserved. Licence number 100020449

Download Date: 8th June 2012



Proposed Site Location Plan @ 1:1250

© Crown Copyright 2010. All rights reserved. Licence number 100020449

Download Date: 8th June 2012

REV	DATE	AMENDMENT	DRAWN

hd
architects
www.hdarchitects.co.uk mail@hdarchitects.co.uk

Hayler Davies Architects Ltd
1 The Old Flour Mill,
St. James Park, London W2 7TS
01249 370 715

CLIENT
Mrs Feres Finney


PROJECT
23 Bridgefoot Path
Ennsworth

DRAWING
Existing Plans and Elevations


SCALE
Varies

DATE June 2012
DRAWING NUMBER 1296801


DRAWN TO
REVISION

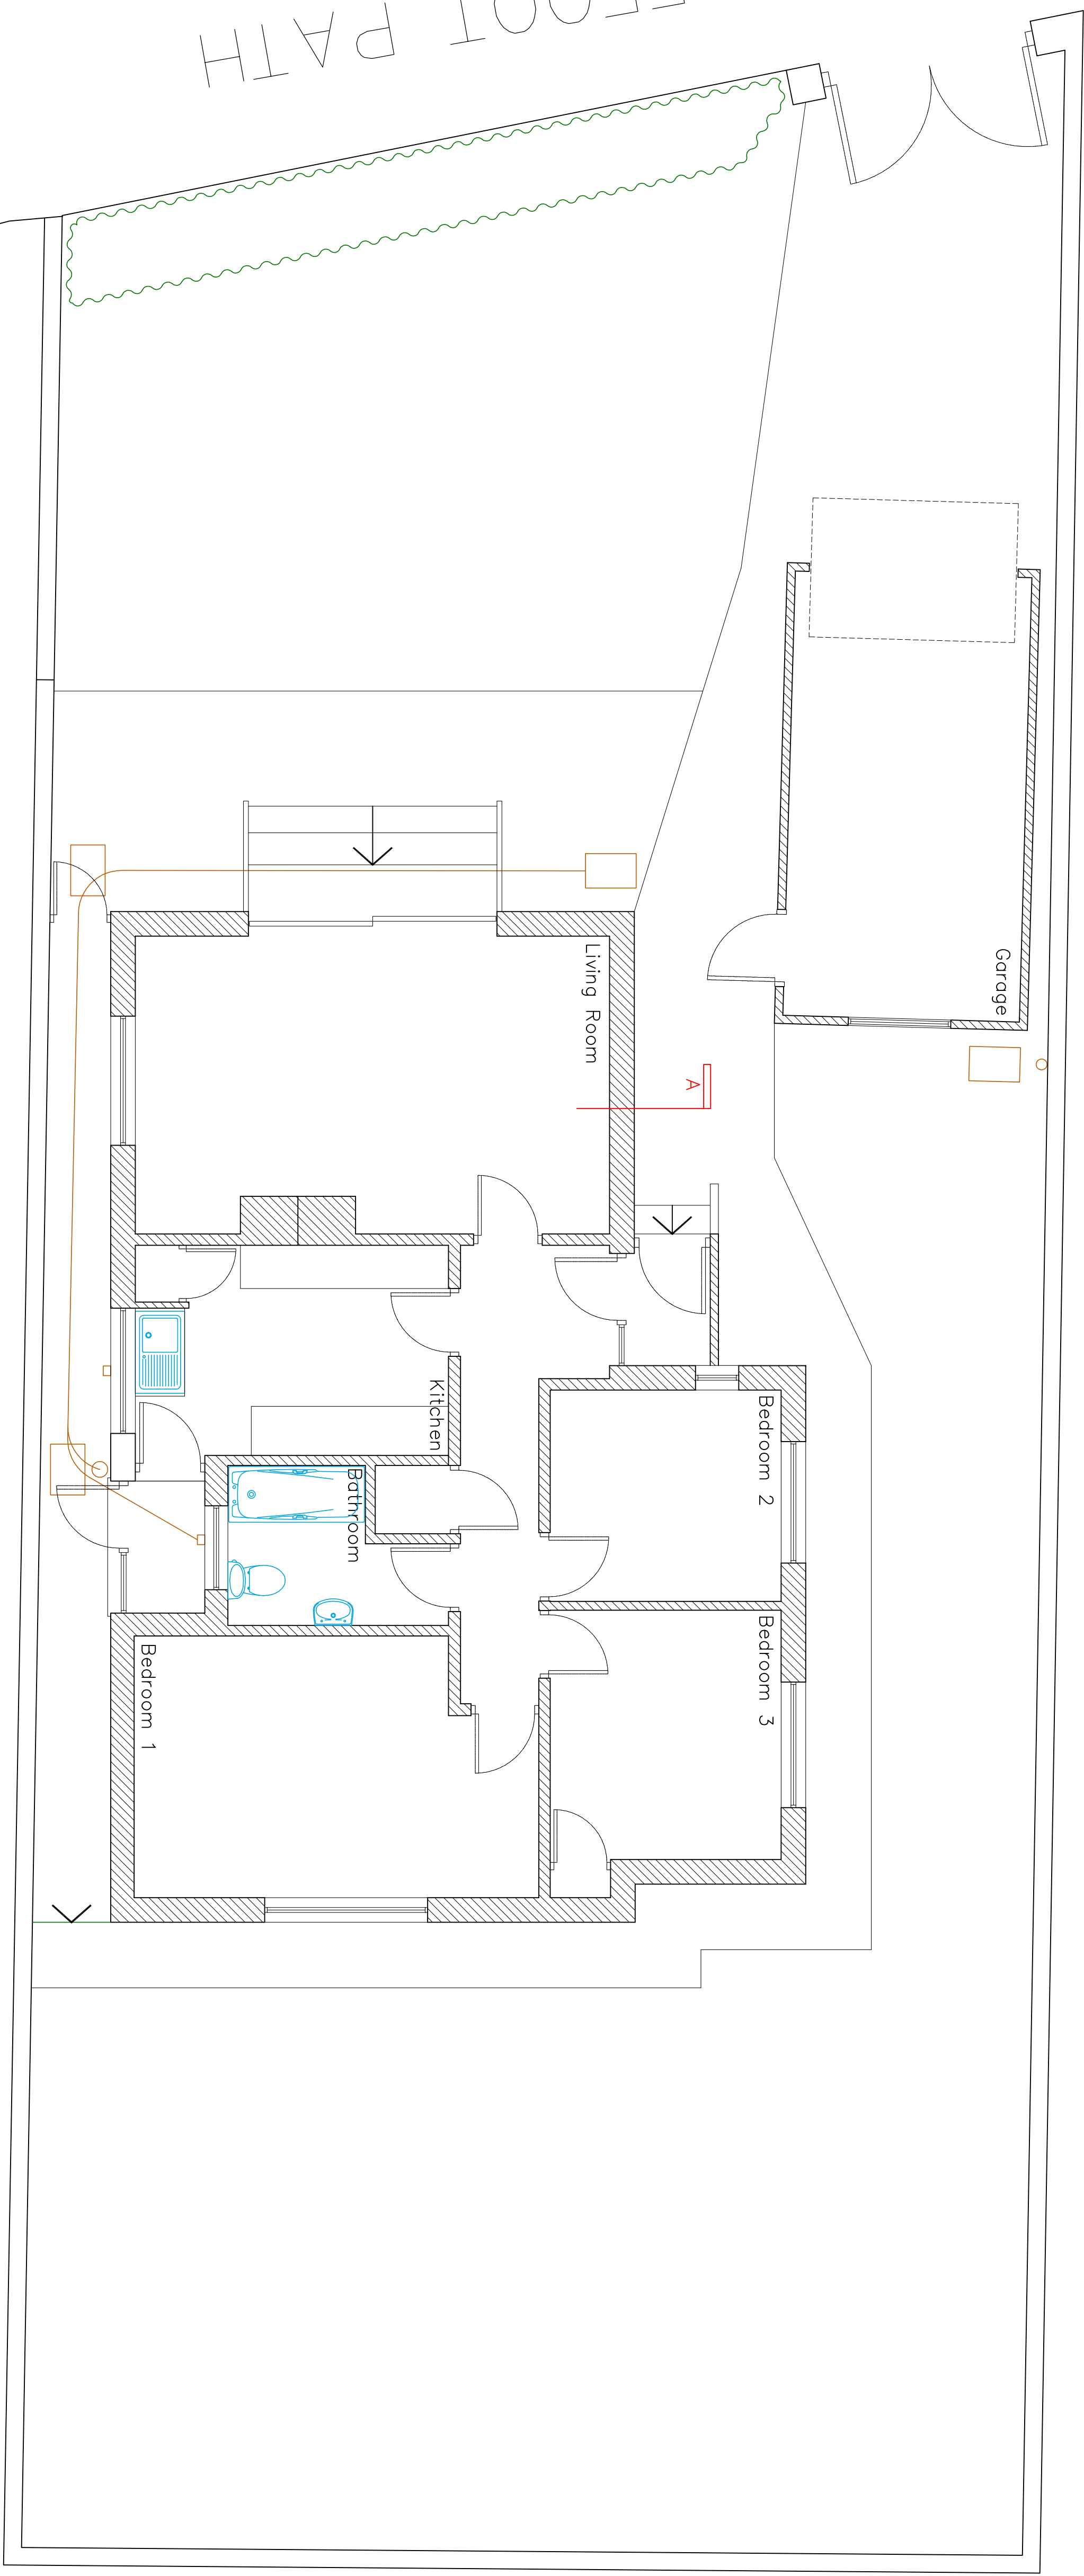


Existing Ground Floor Plan @ 1:50

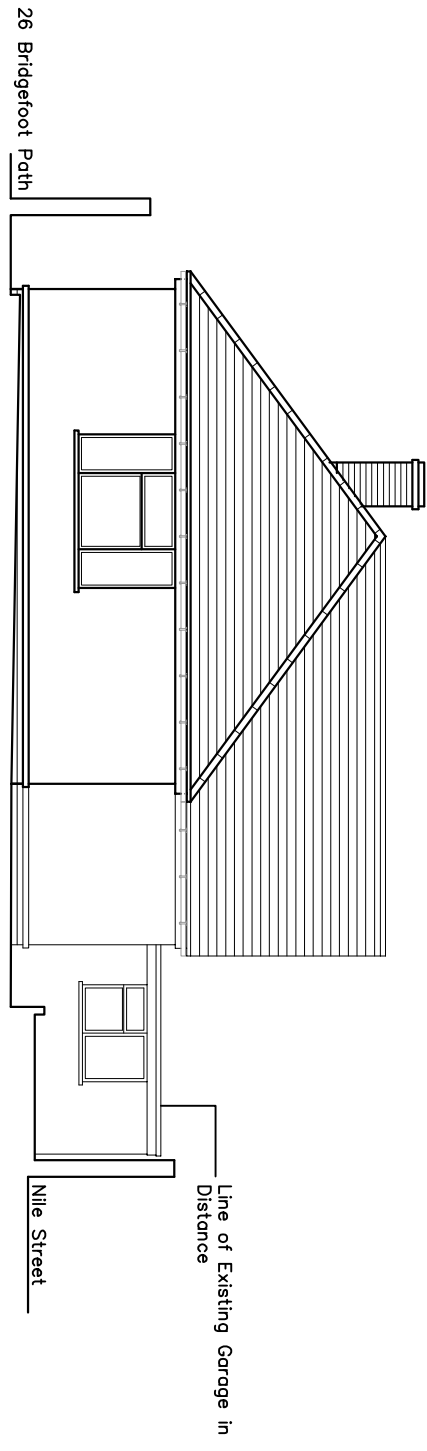


Existing East Elevation @ 1:100

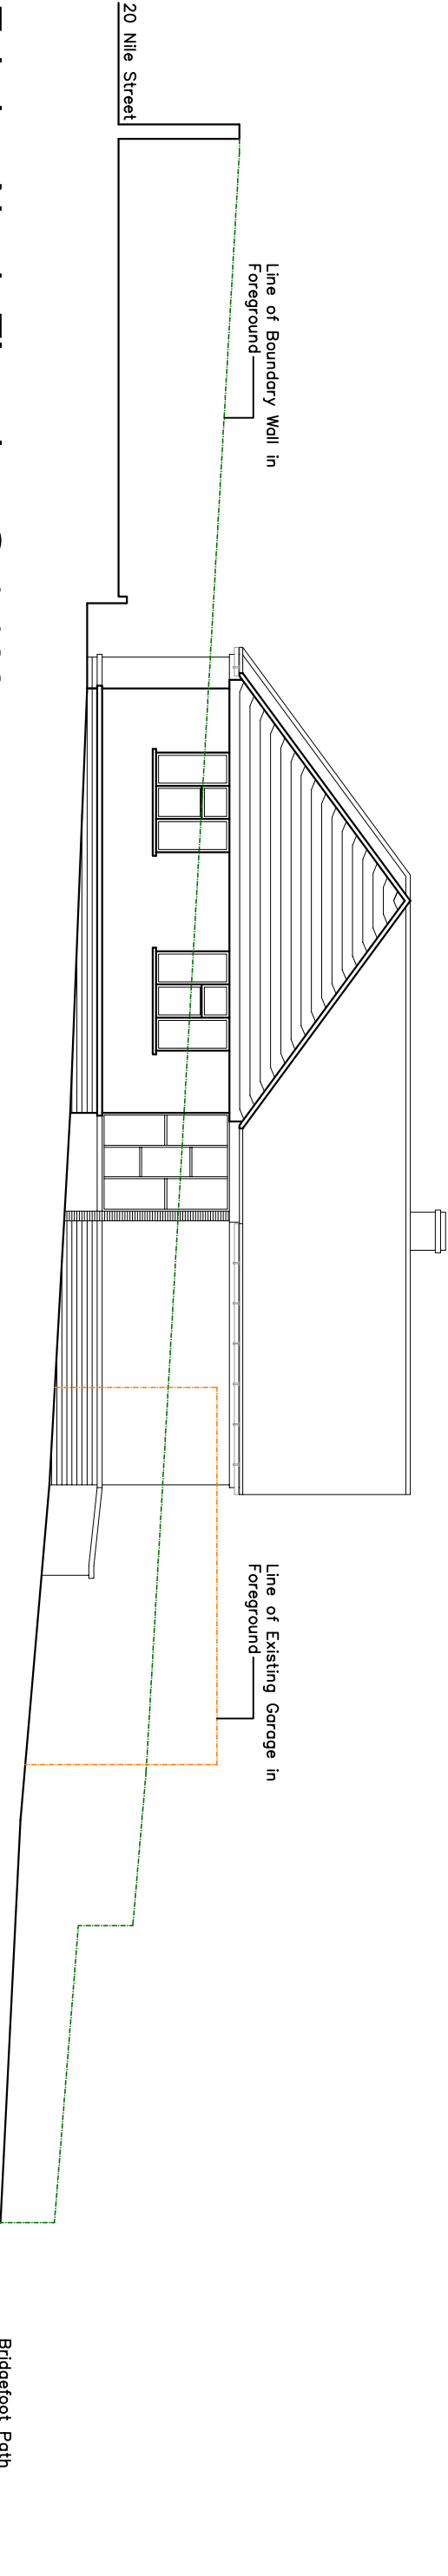


Existing North Elevation @ 1:100

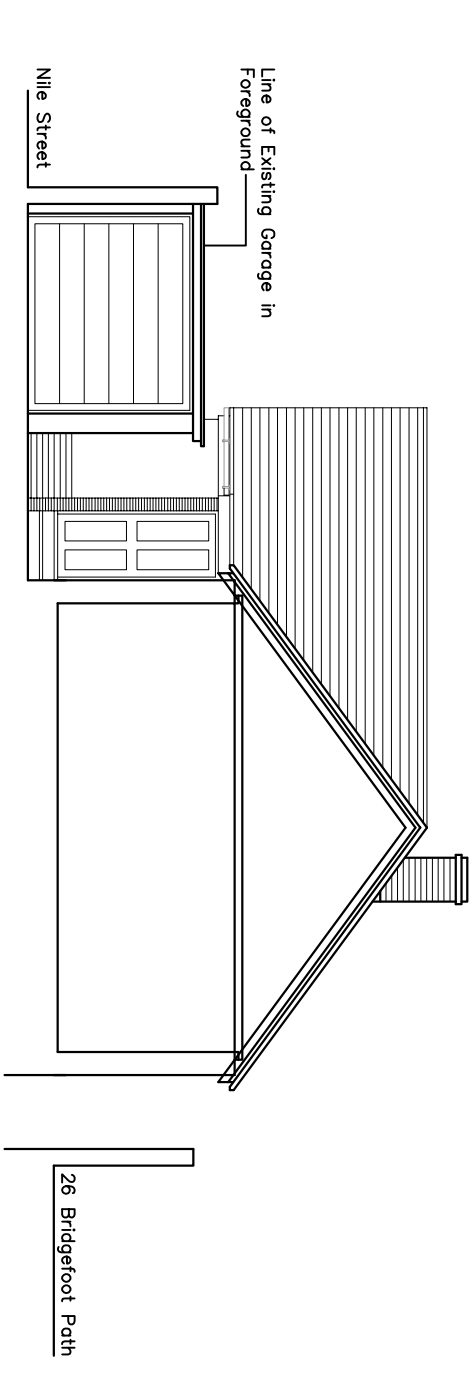

Existing Section AA @ 1:100

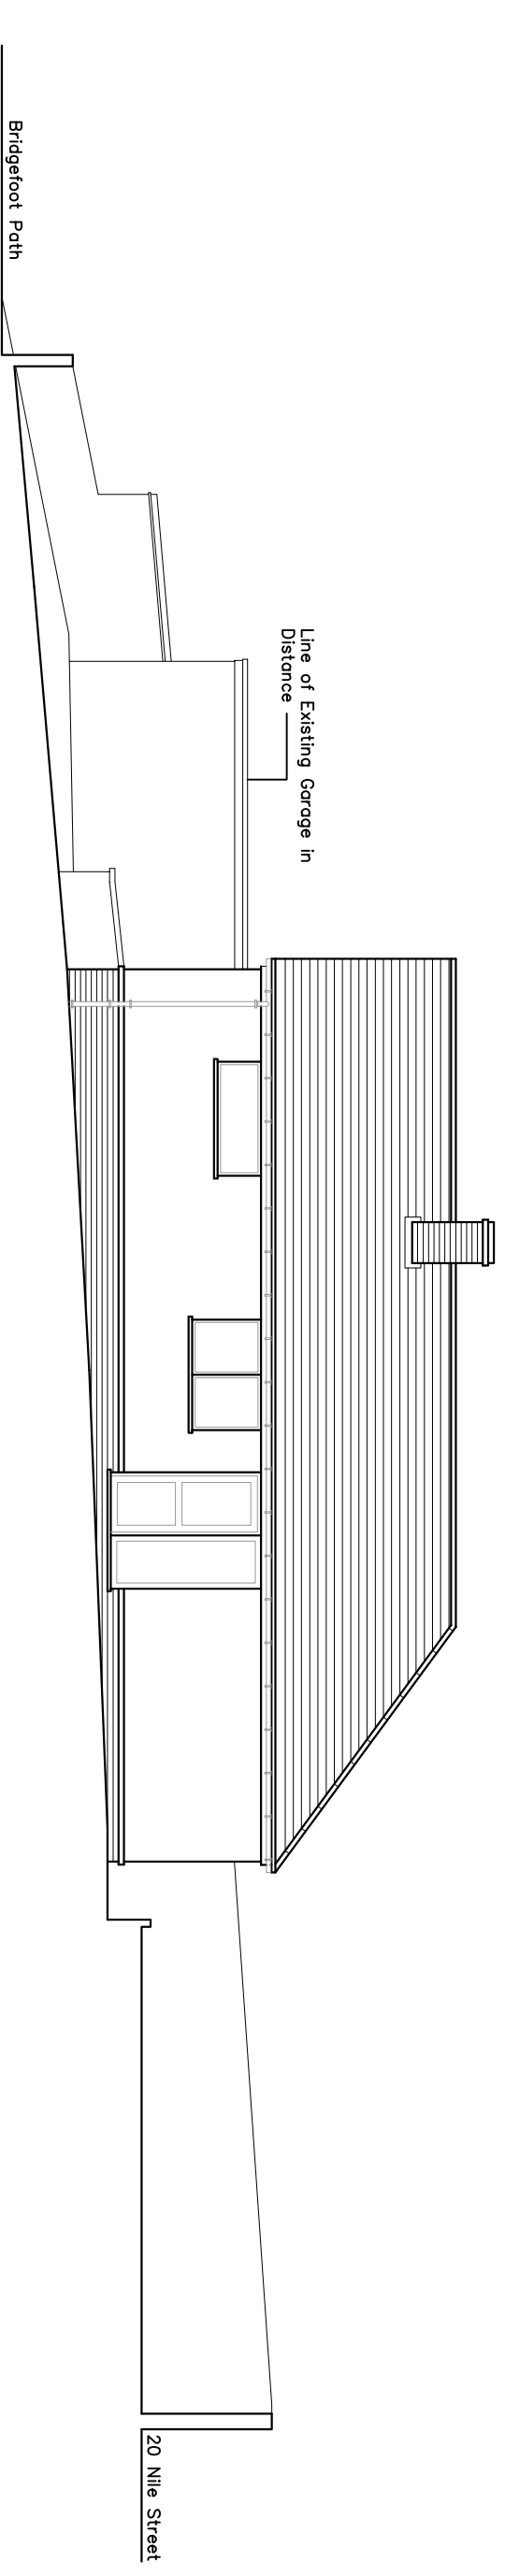

Existing West Elevation @ 1:100

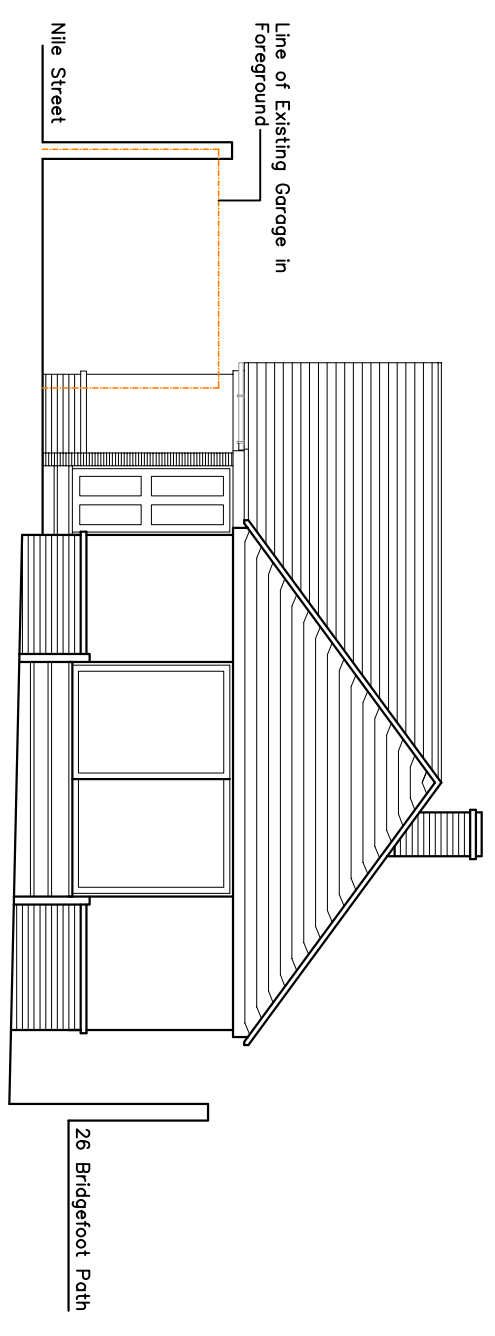

Existing West Elevation @ 1:100