



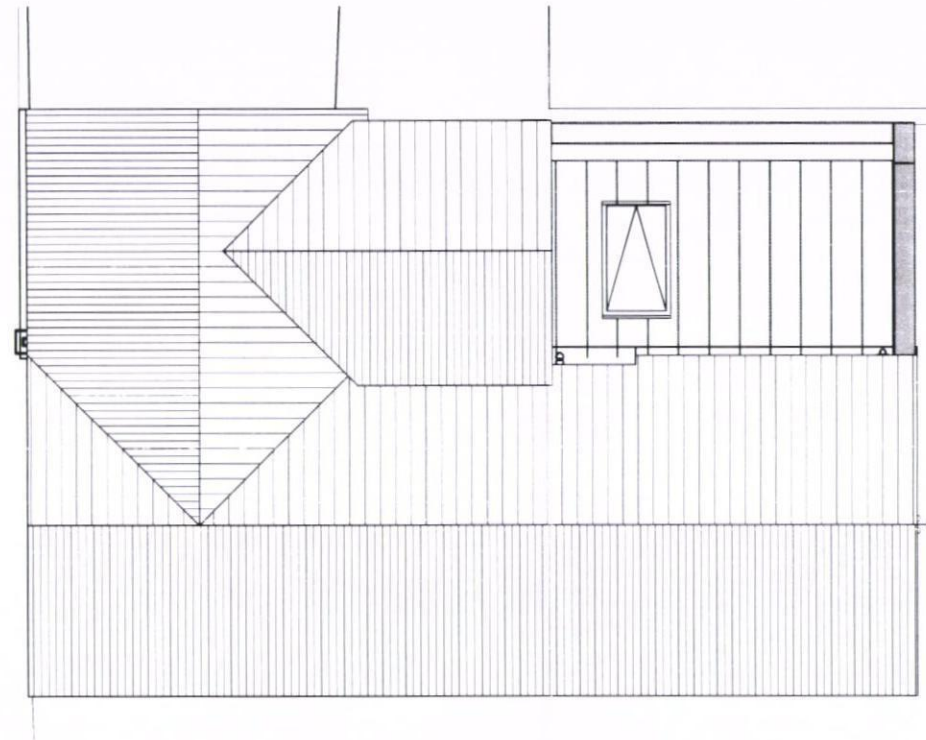

PROPOSED

Roof Plan


1:100

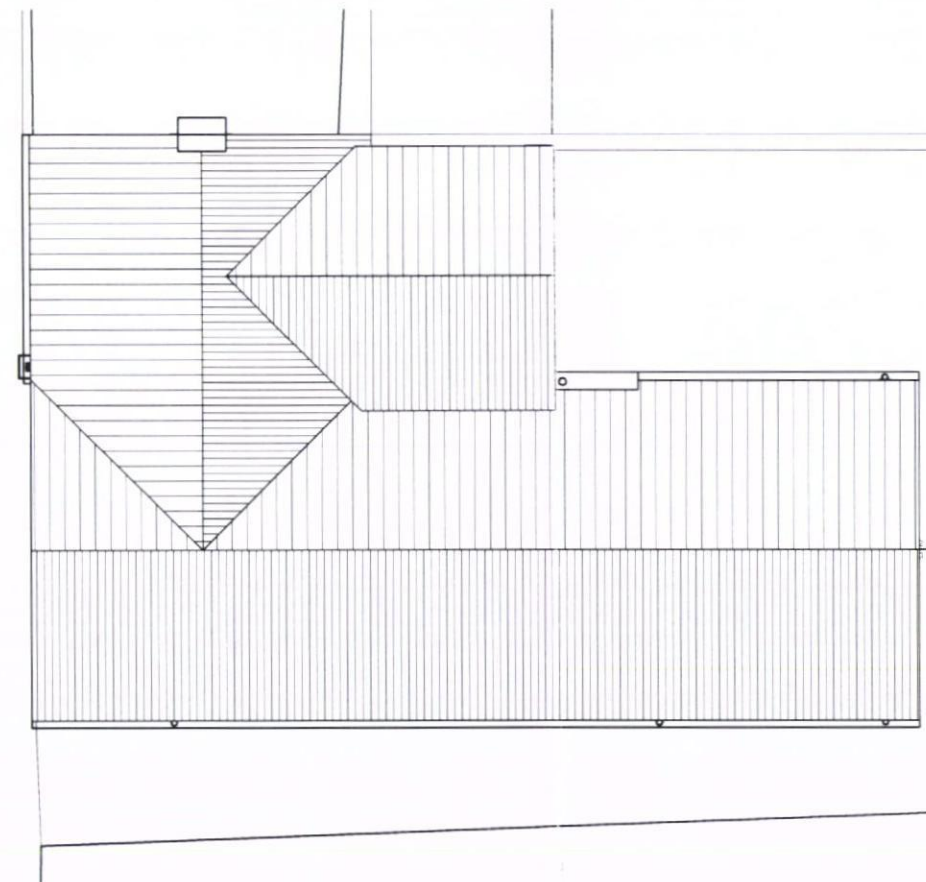

EXISTING

Roof Plan

1:100

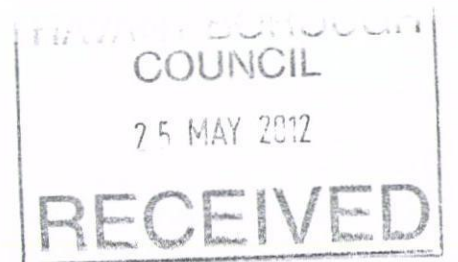

revisions & notes: A : 24.05.12 : SAB : Issued for Planning



0

100mm @A3

Note: All dimensions to be checked on site by the contractor before fabrication and erection. Figured dimensions to be taken in preference to scaled dimensions. This drawing is the copyright of the architects and must not be reproduced or used without their express consent, except for the purposes of a planning application. Electronic issue of this drawing to be confirmed by paper hard copy only.

project: Mr & Mrs Short
Rear Extension
14 South Street
Havant, Hampshire
drawing name: Ext/Pro Roof Plan
status: PLANNING
date: January 2012
scale: 1:100 @A3
drawn: SAB

pwparchitects

61 South Street, Havant, Hampshire, PO6 1BZ
t: 023 8048 2454 e: design@pwp-architects.com w: www.pwp-architects.com
Project No: **4902** drawing No: **1201** rev: **A**