


SUPERSEDED

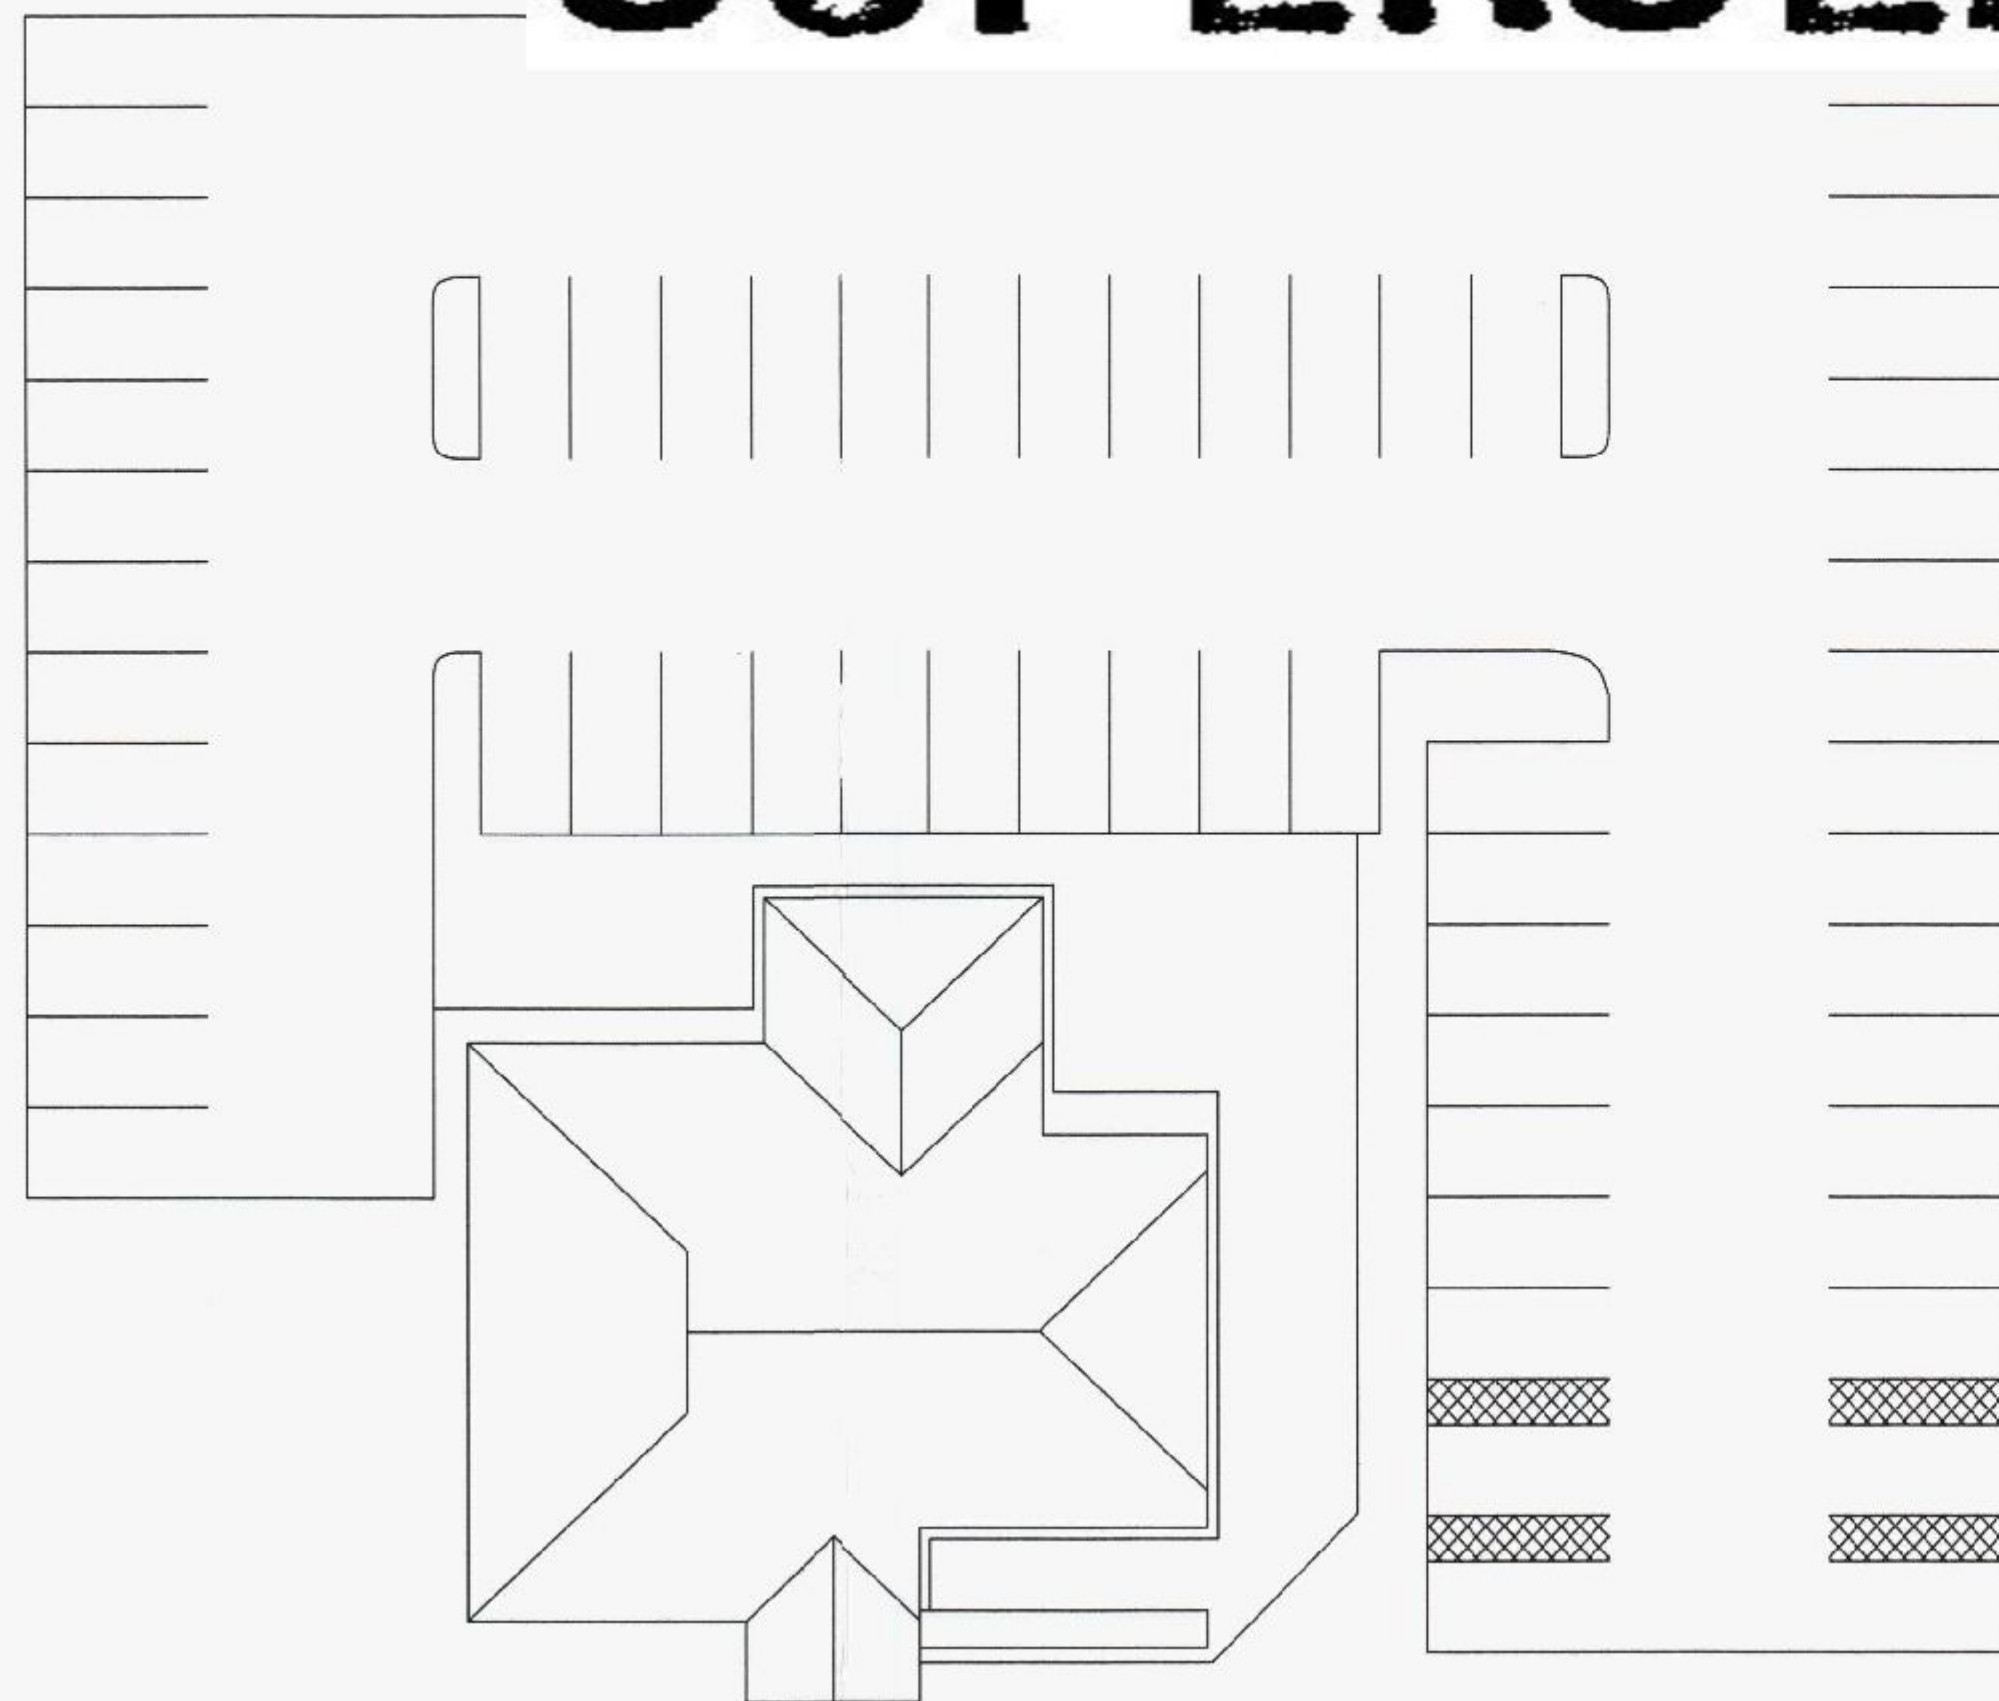


6 Existing Site Plan
Scale: 1:200



Sheet Notes

1. Existing Totem Sign with New Evolved 915mm Siren and Stacked Work Mark Both Internally Illuminated.
2. New illuminated pylon signage with directional arrow and 6inch evolved Starbucks siren logo.

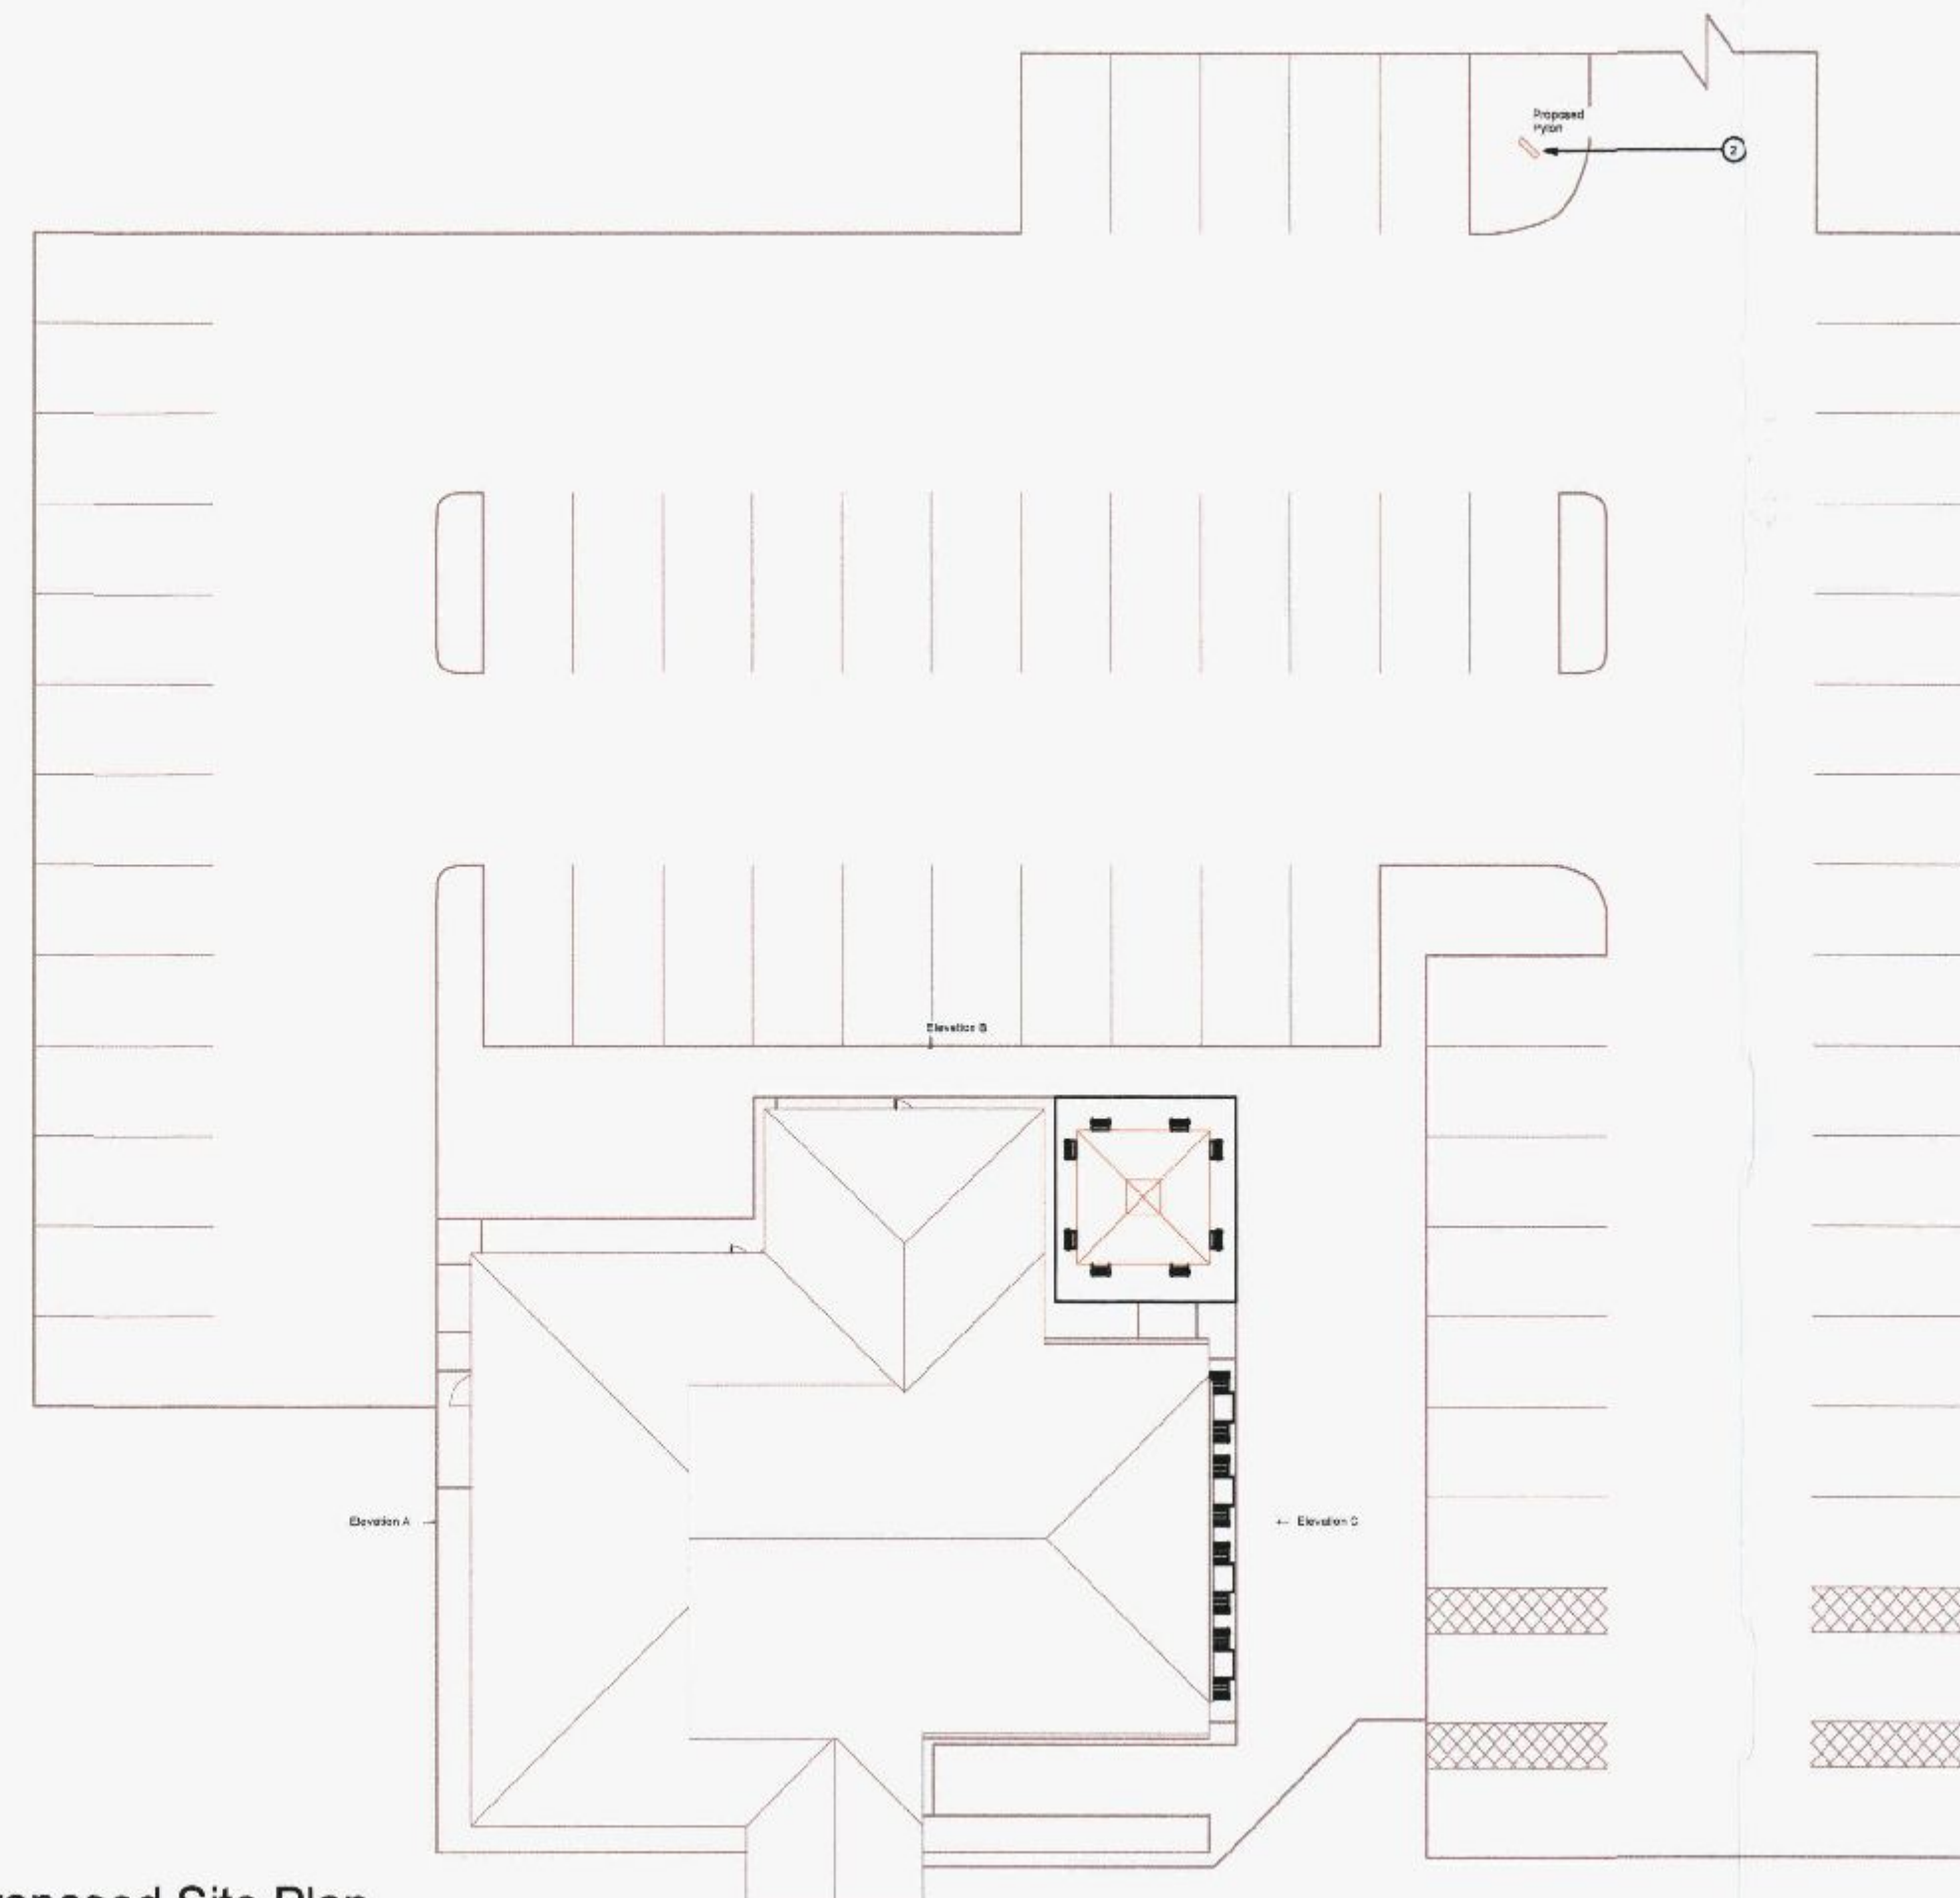

7 Proposed Site Plan
Scale: 1:200

DRAWING NOTES



CLIENT REVIEW

PLANNING

REV	DESCRIPTION	BY	DATE
1	STARBUCK COFFEE		
2	EMSWORTH		
3	A27 EASTBOUND HAVANT BYPASS EMSWORTH		
4	EXISTING & PROPOSED SITE PLAN		
5	CG 1:200	DRAWN DATE	REVISD DATE
6	RM @A1	18/06/12	
7	CO-EMSW-001-03		