




PROPOSED

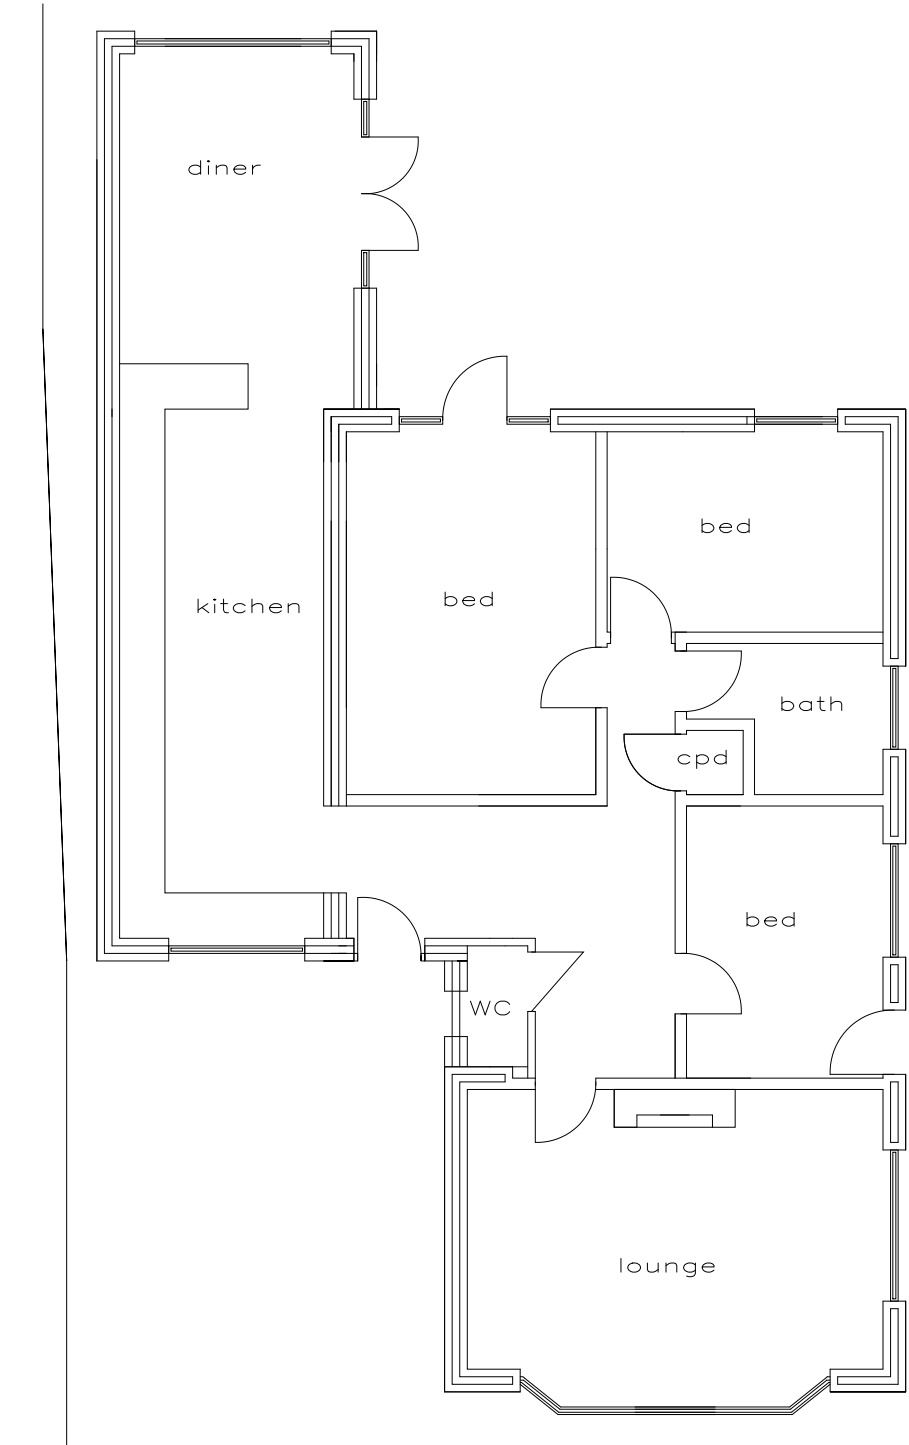


floor plan

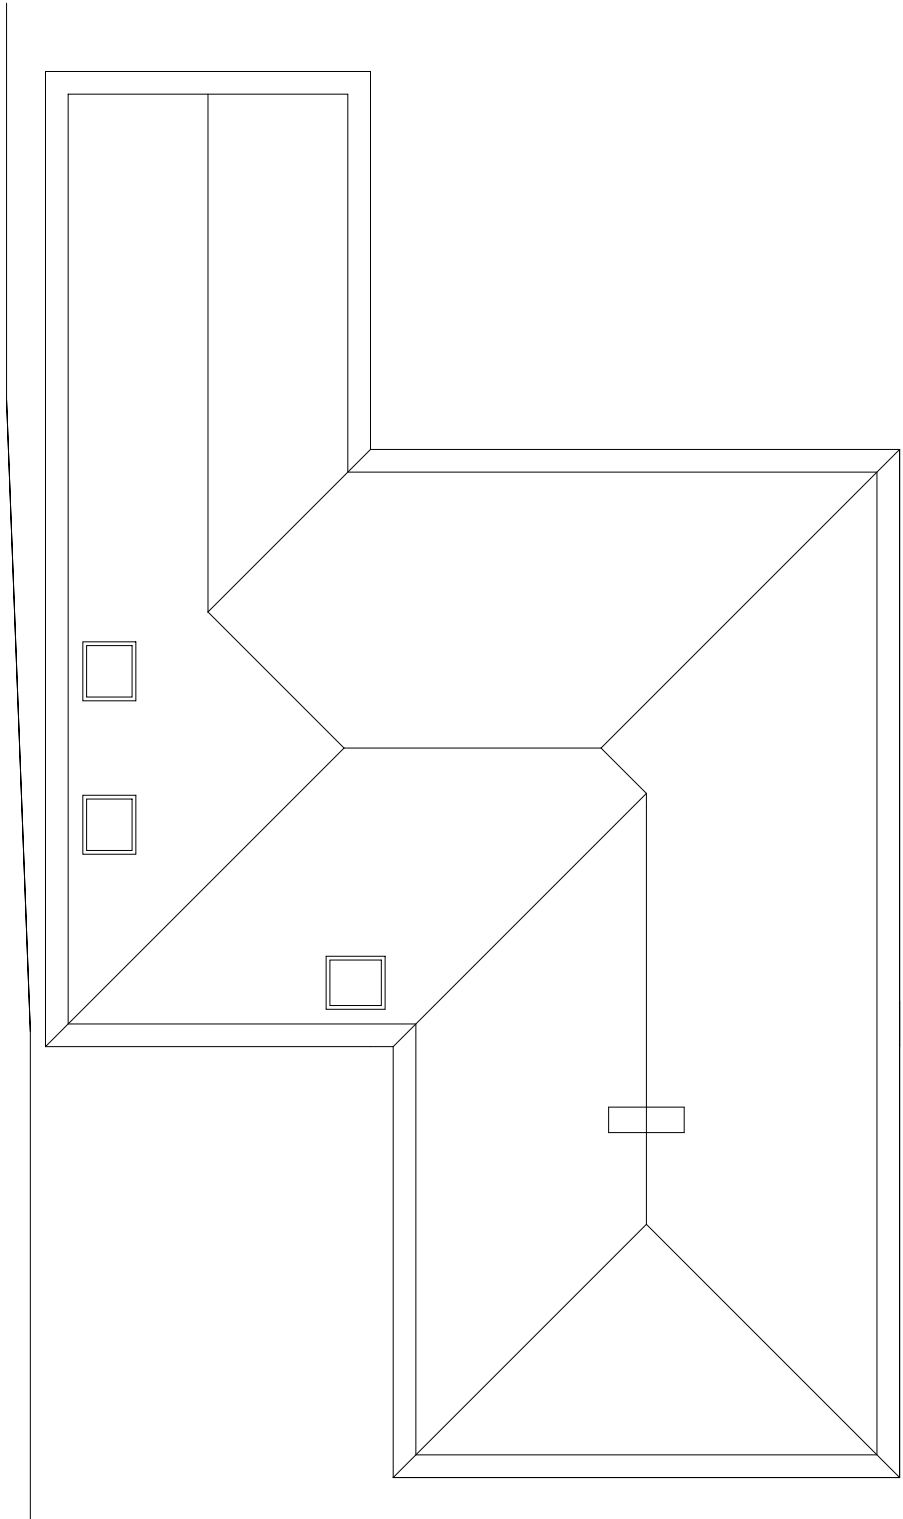


roof plan

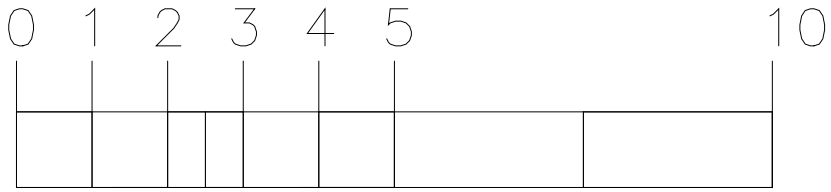

all dimensions to be checked on site

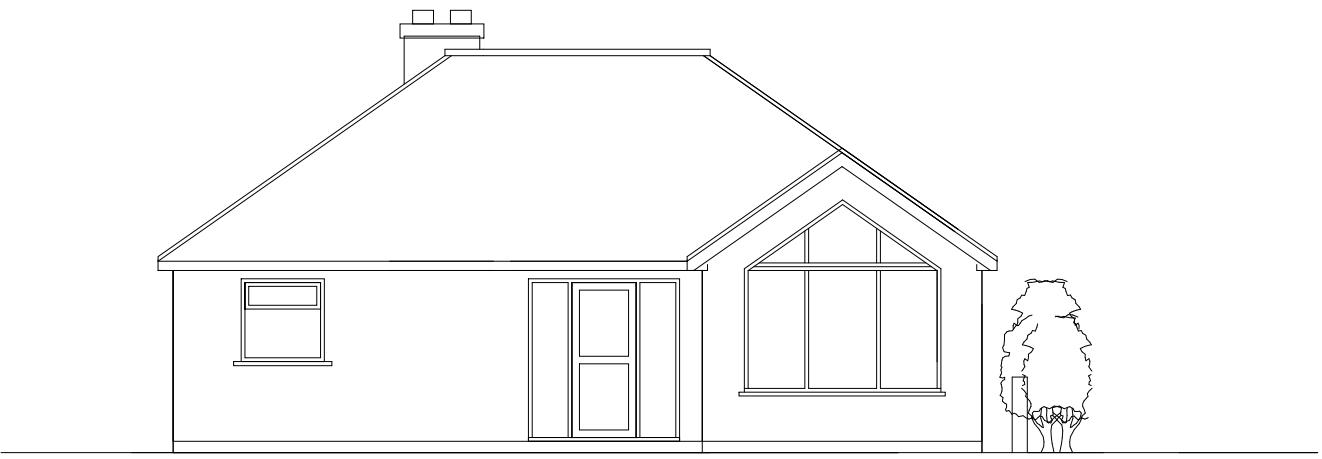


east elevation

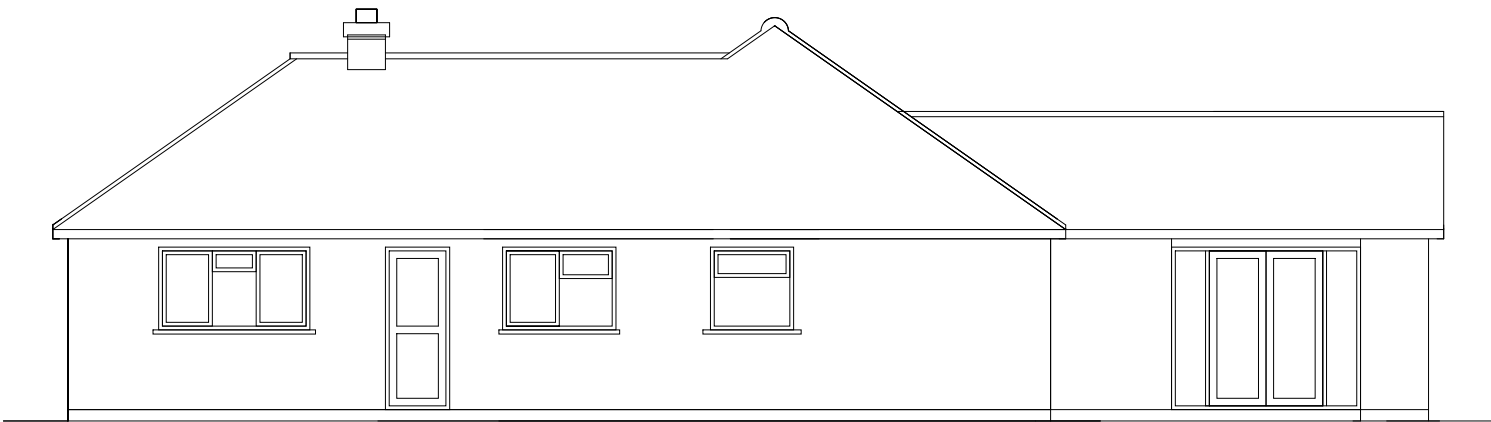

south elevation



west elevation

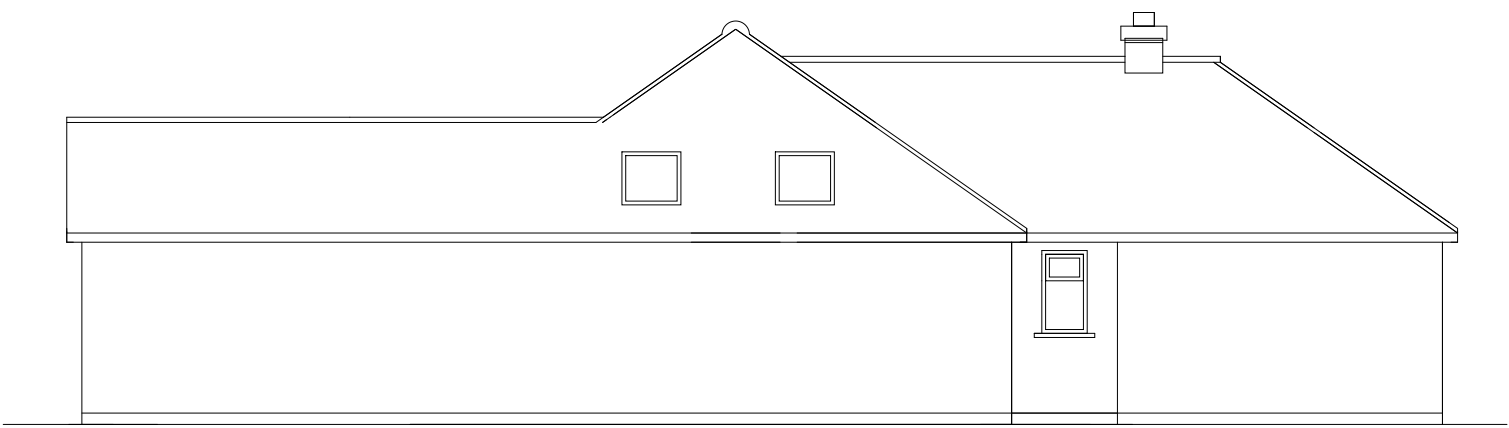

north elevation

DO NOT SCALE

unless for planning purposes
use figured dimensions only

REV	DATE	NAME	REVISION
-----	------	------	----------

CREATIVE HERITAGE LTD
OAK FRAME DESIGN
AND CONSERVATION
OLD PRINTERS YARD
156 SOUTH STREET
DORKING
SURREY
RH4 2HF
Tel: +44 (0) 7725 023 213
Fax: +44 (0) 1243 771853
info@creative-heritage.co.uk
Web: www.creative-heritage.co.uk

DRAWN AT	CHICHESTER	OFFICE	DRAWN BY	BPK	C.A.D.
----------	------------	--------	----------	-----	--------

SCALE	1:100@A2	DATE	MAR2012	CHECKED BY	BPK
-------	----------	------	---------	------------	-----

CONTRACT No	9040	DRAWING No	9040D.P
-------------	------	------------	---------