



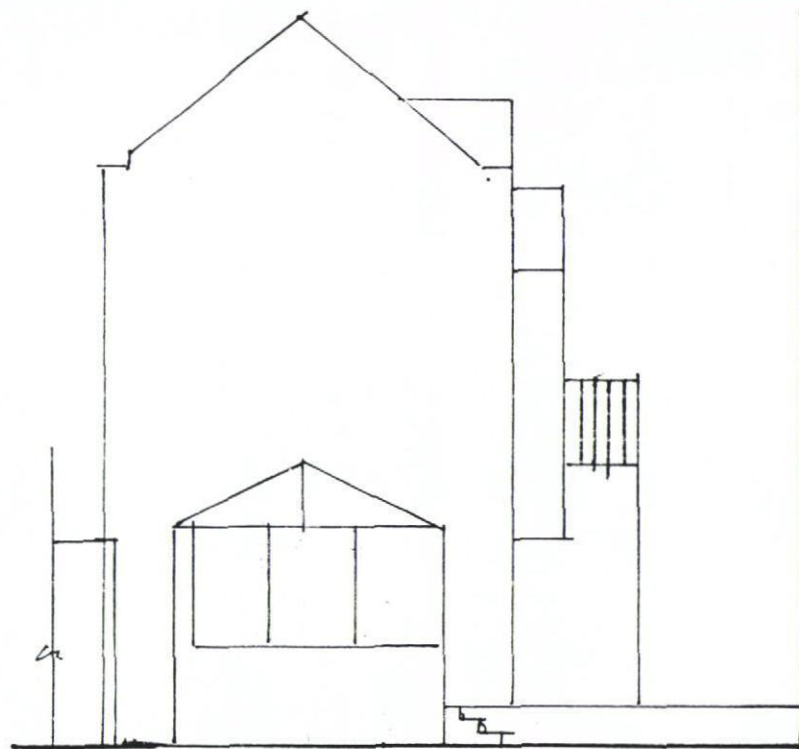

PROPOSED WEST ELEVATION

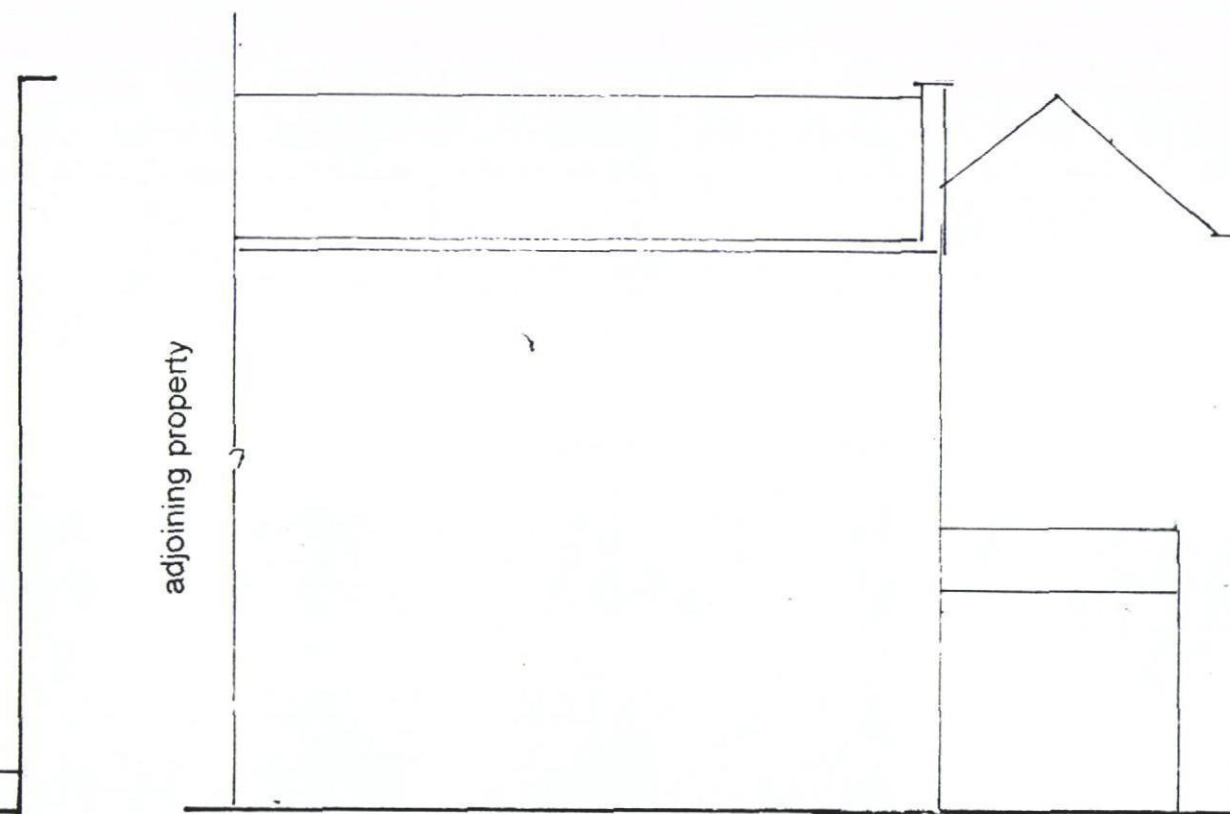


PROPOSED NORTH ELEVATION




PROPOSED EAST ELEVATION

ROOF PLAN

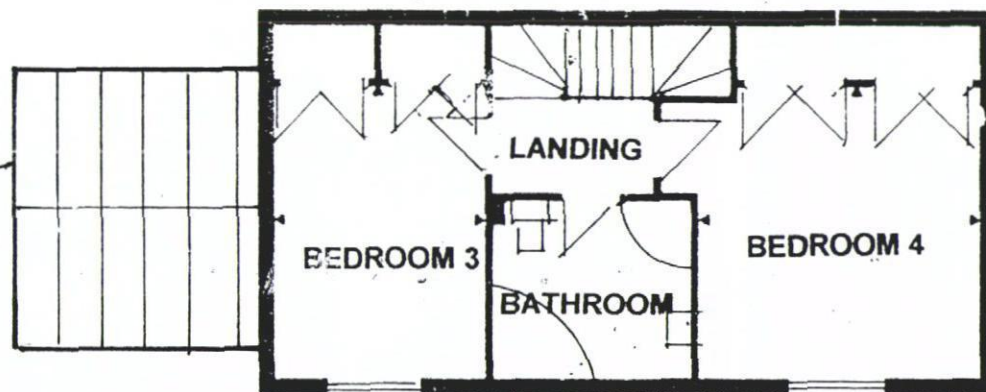


SECOND FLOOR PLAN


SEE DRG 12/266/1 FOR DETAILS
PROPOSED NEW CONSERVATORY

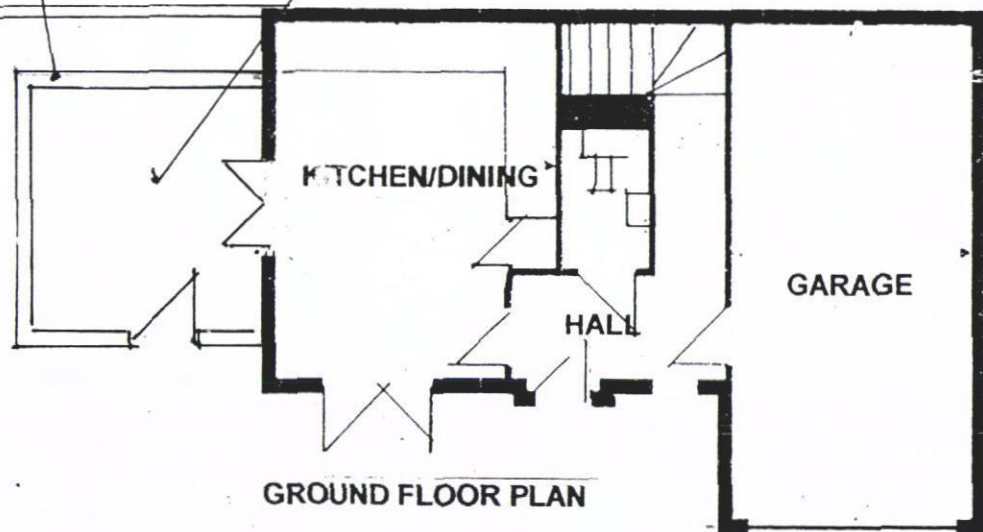

GROUND FLOOR PLAN

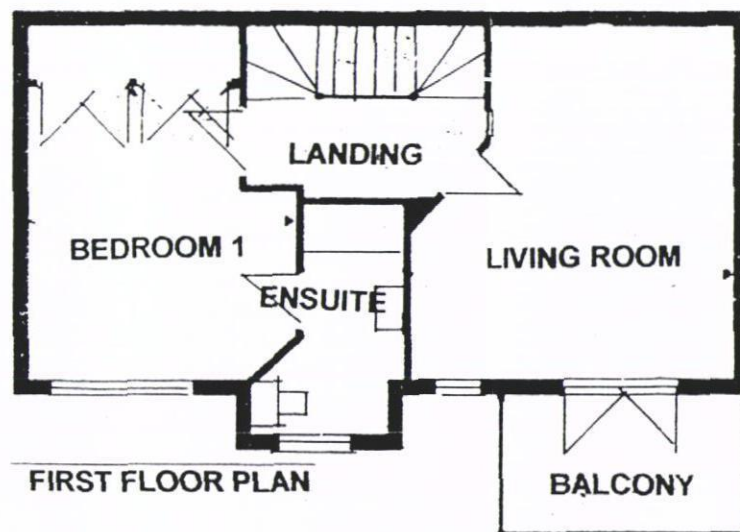

FIRST FLOOR PLAN

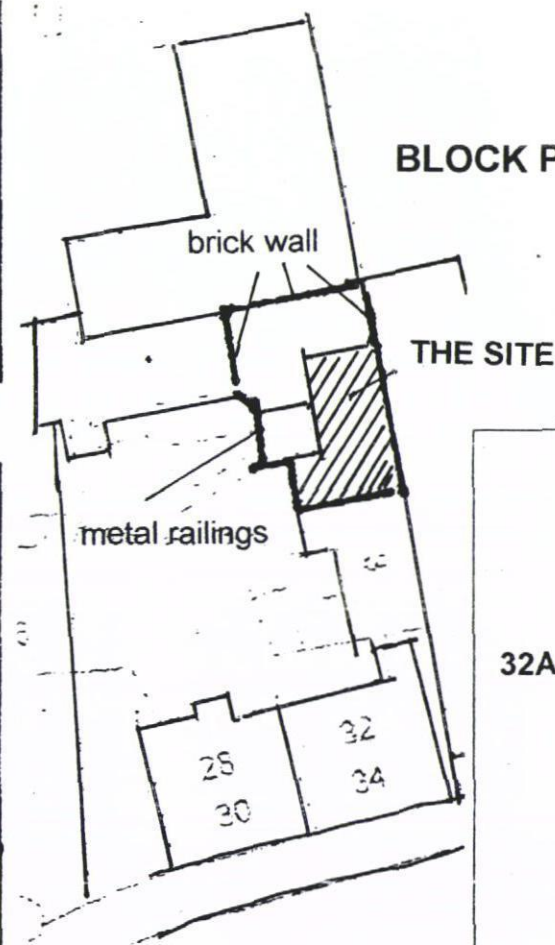

BLOCK PLAN 1:500



RIBA

Chartered Practice

John Groom Chartered Architect
32A High Street, Emsworth, Hampshire PO10 7AW
T 01243 372560 M 07780 997563

johnngroom@freeuk.com

www.johngroomarchitect.co.uk

JOB: Single storey conservatory
LOCATION: 2 Spinnaker Place, Emsworth
DRG TITLE: Proposed plans, elevations, roof & block plans
SCALE: 1:100 1:500 DRAWN: JG
DRG NO: 12/266/3 DATE: 6 July 2012