
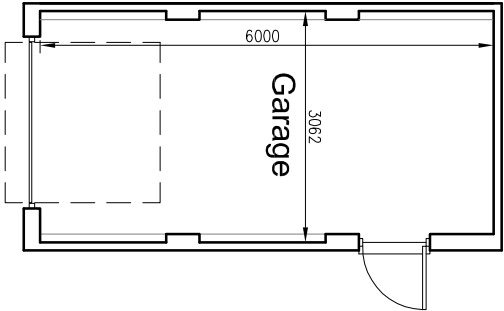


NOTES

Permission is granted to scale from this drawing for the purpose of Local Authority/ Planning Approval only. In all other circumstances DO NOT scale from this drawing. Please contact this office for any additional information required. Contractors, Sub Contractors and Suppliers are to check all relevant dimensions and levels of the site and building before commencing any shop drawings or building work. Any discrepancies should be recorded to the Architect. Where applicable this drawing is to be read in conjunction with the Consultants' drawings. This drawing is the copyright of Tetlow King Ltd ©. All rights reserved. Ordnance Survey Data © Crown Copyright. All rights reserved. Licence No. 1000072359

REV	DESCRIPTION	DATE	AUTH	CHKD
A	All roofs now pitched front-to-rear. plot numbers revised.	07/08/12	MP	

PLOT Nos.
176, 177, 182, 183,
186, 240, 245, 248

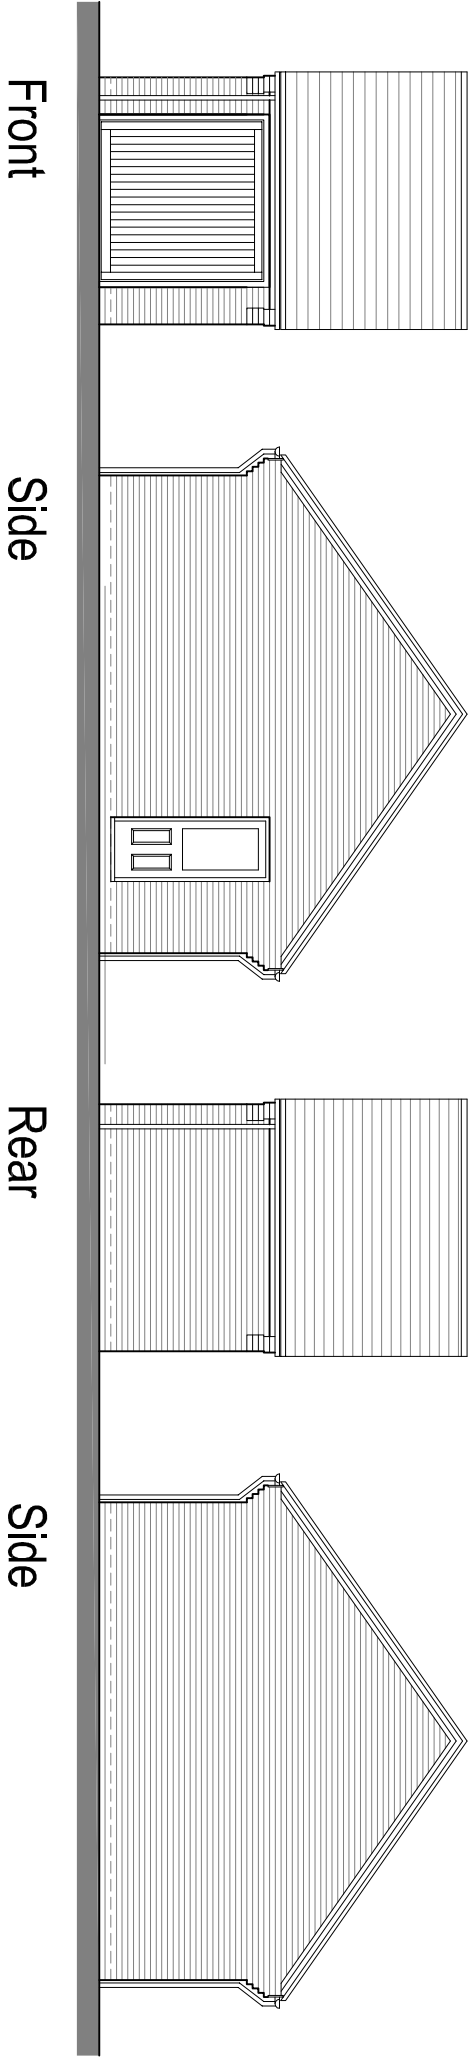

Floor Plan: Single

scale 1:100



PLANNING



ARCHITECTS : URBAN DESIGNERS : SUSTAINABILITY CONSULTANTS
Building 300, The Garages, Romsey Road, Michelmarsh, Romsey, Hampshire, SO51 0AE
Tel: 01794 357703 Fax: 01794 515117 Web: www.tetlowking.co.uk

PROJECT
Hampshire Farm
Emsworth
for Bellway Homes and Bloor Homes

DRAWING
Garages
Single
Floor Plans & Elevations

SCALE	DATE	AUTHOR	CHKD
1:100	@ A3	May 2012	MP
JOB NO.	DRAWING NO.	REV	
PL120418	GAR.03.pe	A	