


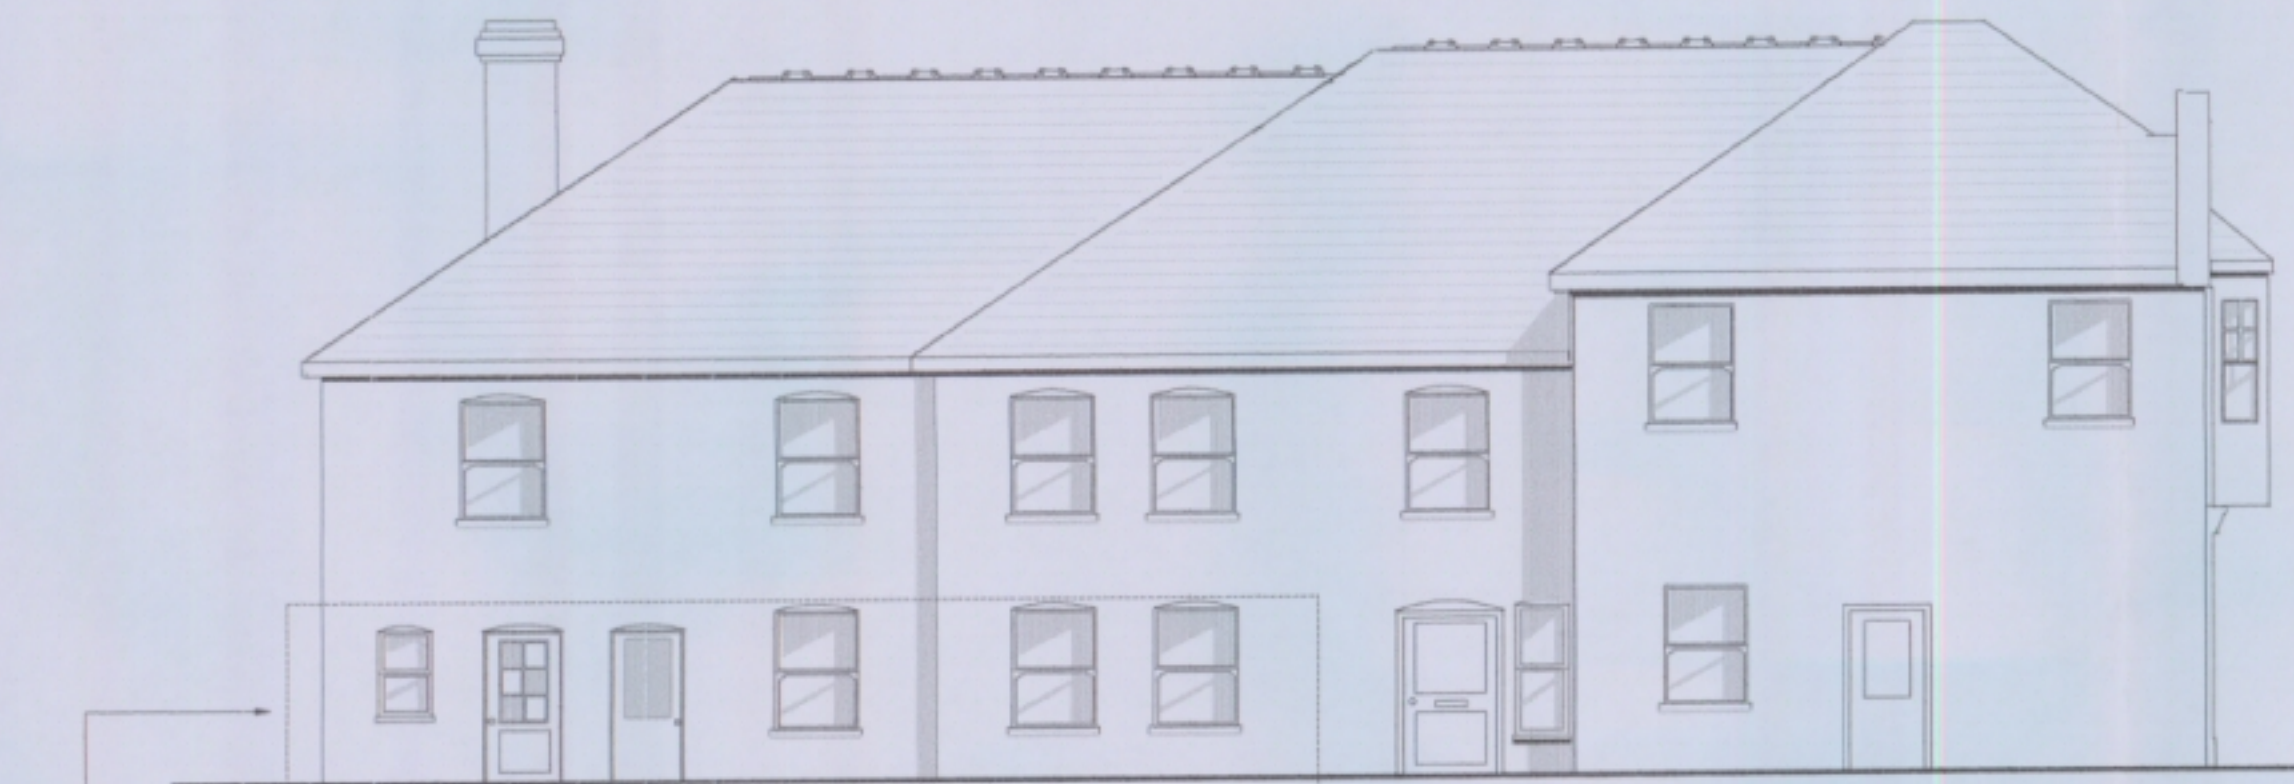

DOTTED LINE SHOWS PART OF BUILDING
SUBJECT TO CHANGE OF USE

SIDE ELEVATION UNALTERED (SOUTH)




FRONT ELEVATION UNALTERED (EAST)



DOTTED LINE SHOWS PART OF BUILDING
SUBJECT TO CHANGE OF USE

SIDE ELEVATION UNALTERED (NORTH)

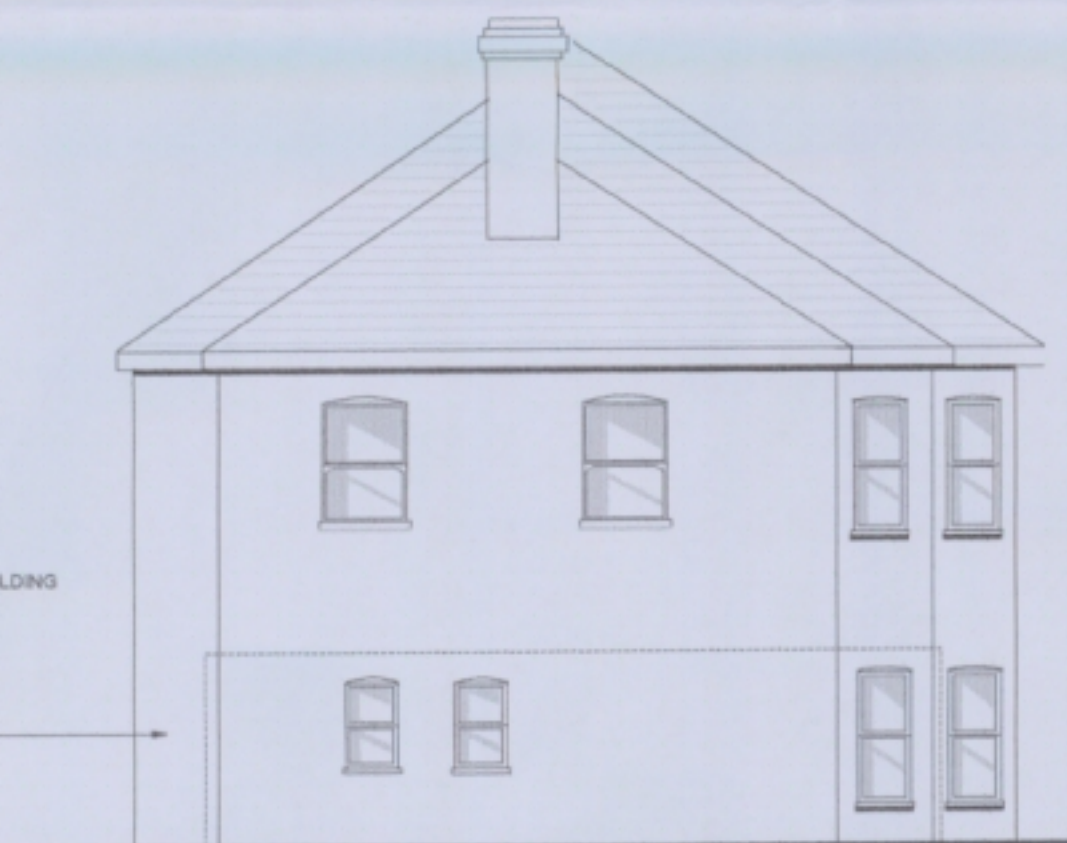

REAR ELEVATION UNALTERED (WEST)

NOTE:

THERE ARE NO PROPOSED ALTERATIONS
TO THE WINDOWS OR DOORS

RECEIVED
21 FEB 2011
HARVANT BOROUGH
COUNCIL

PLAN TITLE	ELEVATIONS UNALTERED
CLIENT	MRS S HAMES
ADDRESS	DUDLEY HOUSE, NORTH STREET, EMSWORTH
SCALE	1:100
PLAN NO	002 A
DATE	02/11
DRAWN BY	P E
	© peter eade 2011