




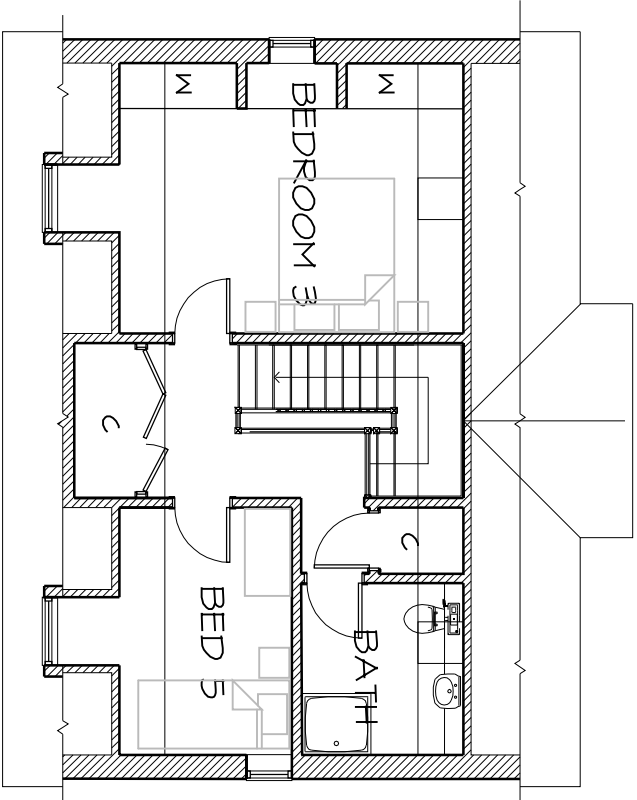


SECOND FLOOR PLAN

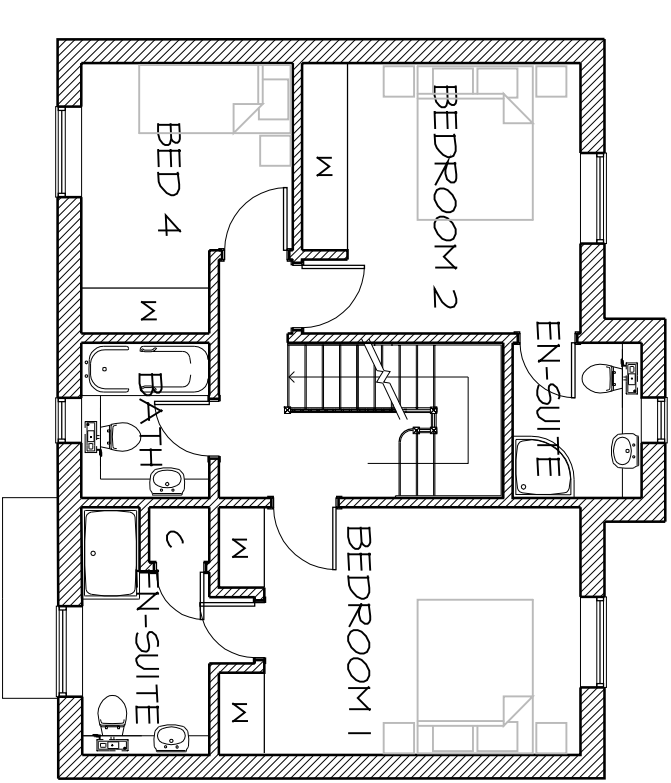


FIRST FLOOR PLAN

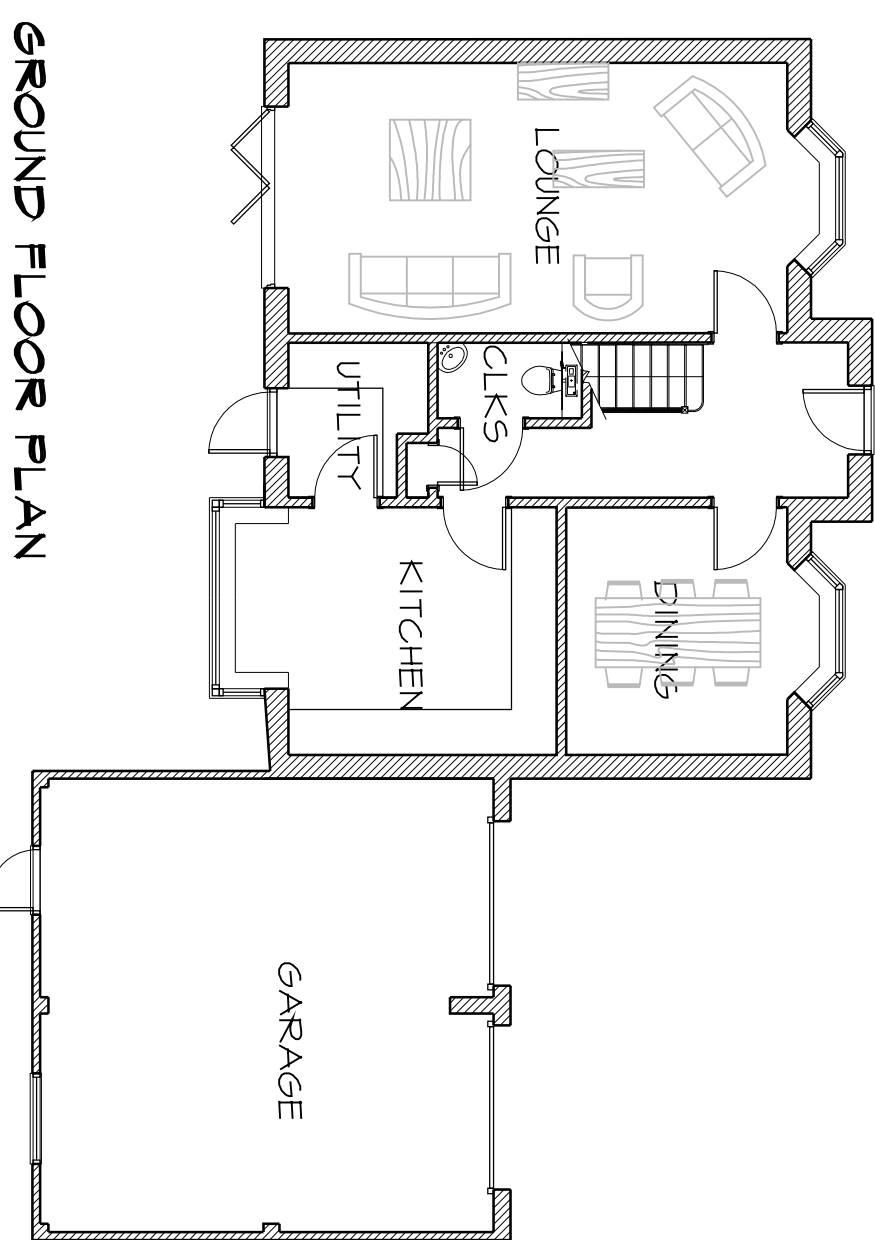


GROUND FLOOR PLAN

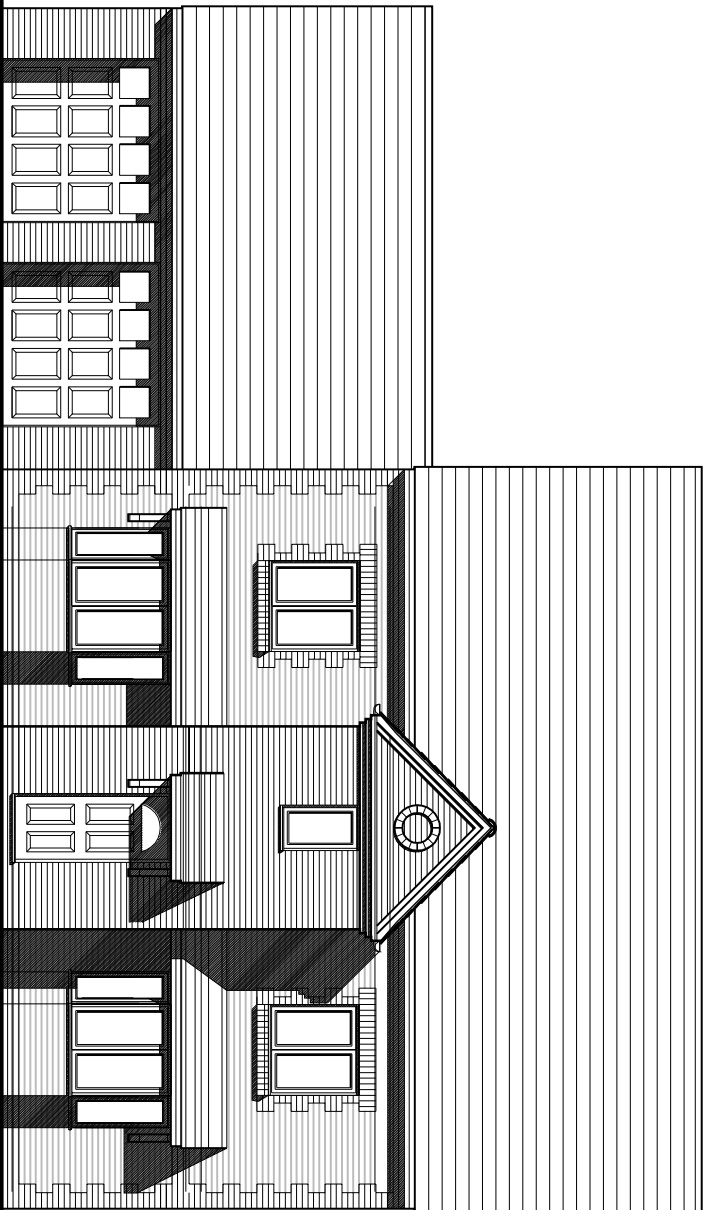


NORTH ELEVATION

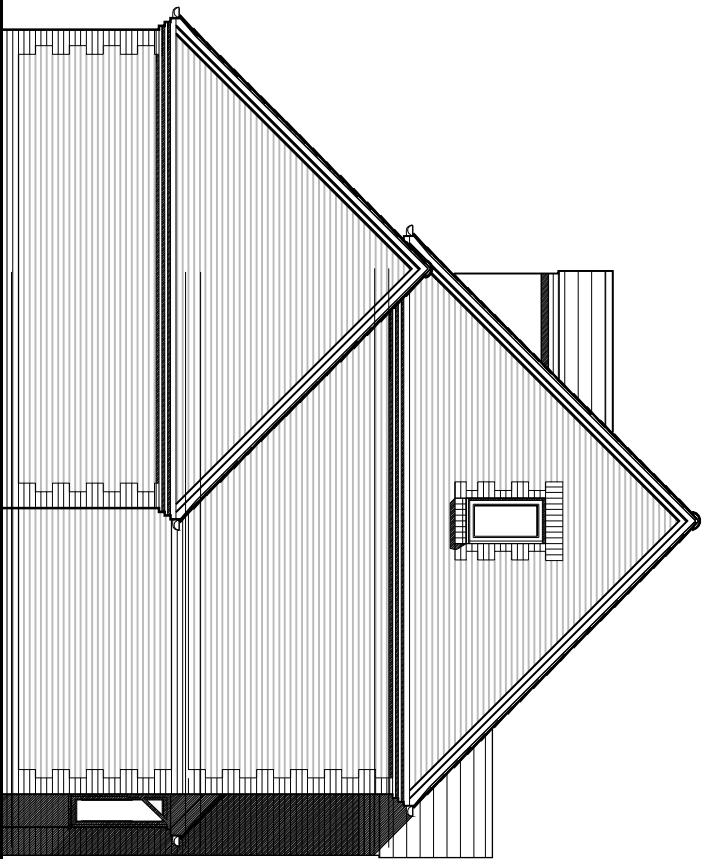

EAST ELEVATION

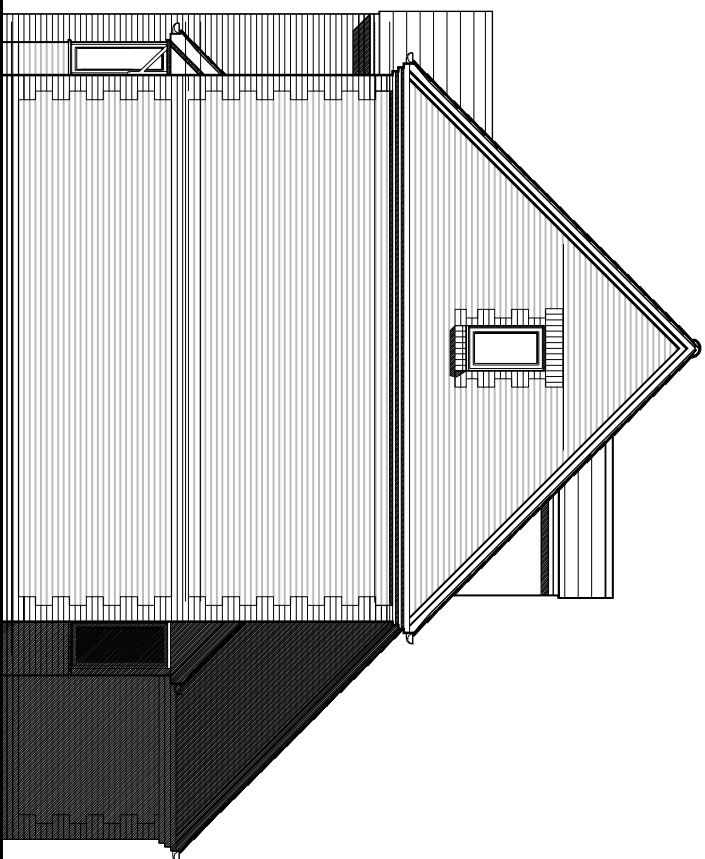

WEST ELEVATION

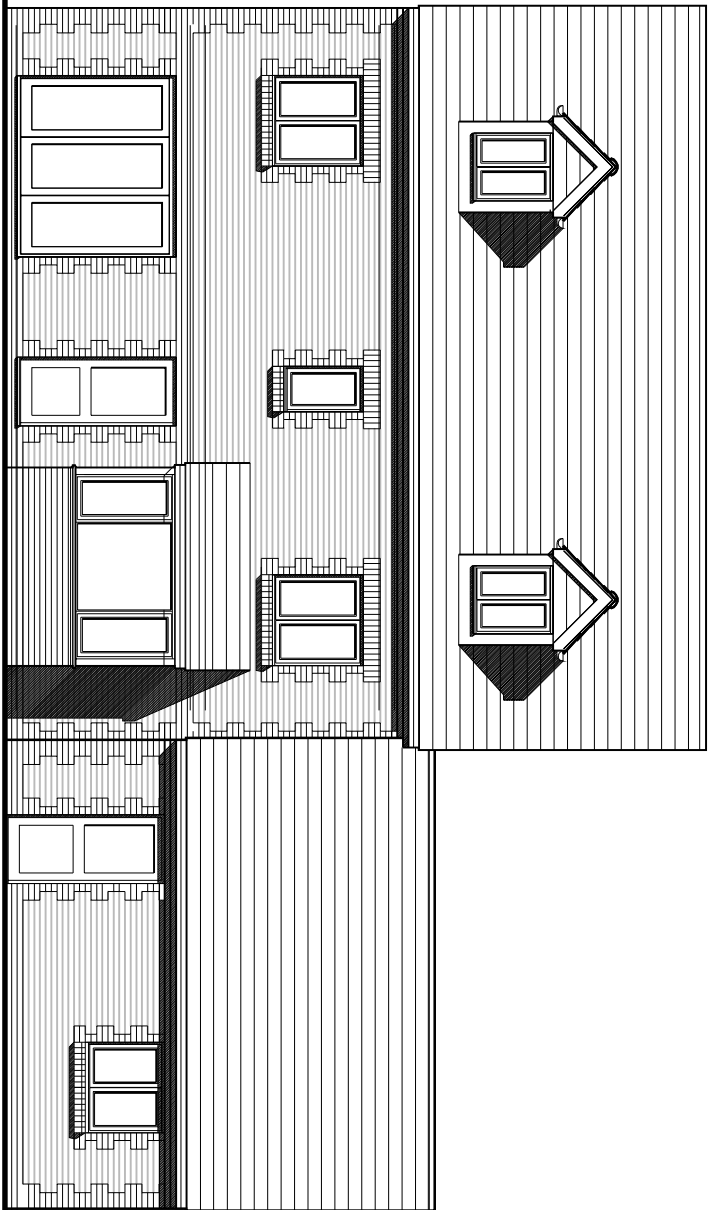

SOUTH ELEVATION

This drawing has been produced as faithfully as possible to the scales indicated. However, as this is an existing building all existing features that could affect the work should be verified on site before work commences

revisions	date
-----------	------

NOTES
5 bedroom house
Floor area (excl garage) 171 sq metres

MATERIALS
Roof plain slates with half round terra cotta ridge and hips
Walls Multi stock facing brick with contrasting red brick quoins and details
Windows UPVC (White)


© copyright

LAND AT
REDLANDS LANE
WESTBOURNE

House Type B
Plot 2

scale 1:100 @ A2
date Aug 2012
drawn by acv

alan unsted MCIAT
Architectural Technologist
Building Design Consultant
Tel & Fax (01243) 575334
E-mail: alan.unsted1@btconnect.com

 

'Traffing Cottage' Newells Lane West Ashling
Chichester West Sussex PO18 8DF

drawing no |||036/P04