



NOTES:

All dimensions to be checked on site and any discrepancy notified to The Martin Ralph Group. When dimensions are to be used in preference to scaled dimensions.

This drawing is the property of The Martin Ralph Group and must not be reproduced, in part or whole, or derived from, without their permission.

It is essential that prior to commencement and during construction works, the contractor reviews the drawings and specification and discusses with the practice any inconsistencies, anomalies, non-industry standard features or other concerns.

For both pricing and construction purposes Structural, Mechanical and Electrical Engineers designs, calculations and sizes etc are to take preference over fire layout drawings. Any discrepancies must be brought to the immediate attention of The Martin Ralph Group.

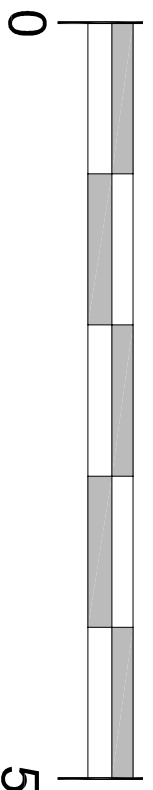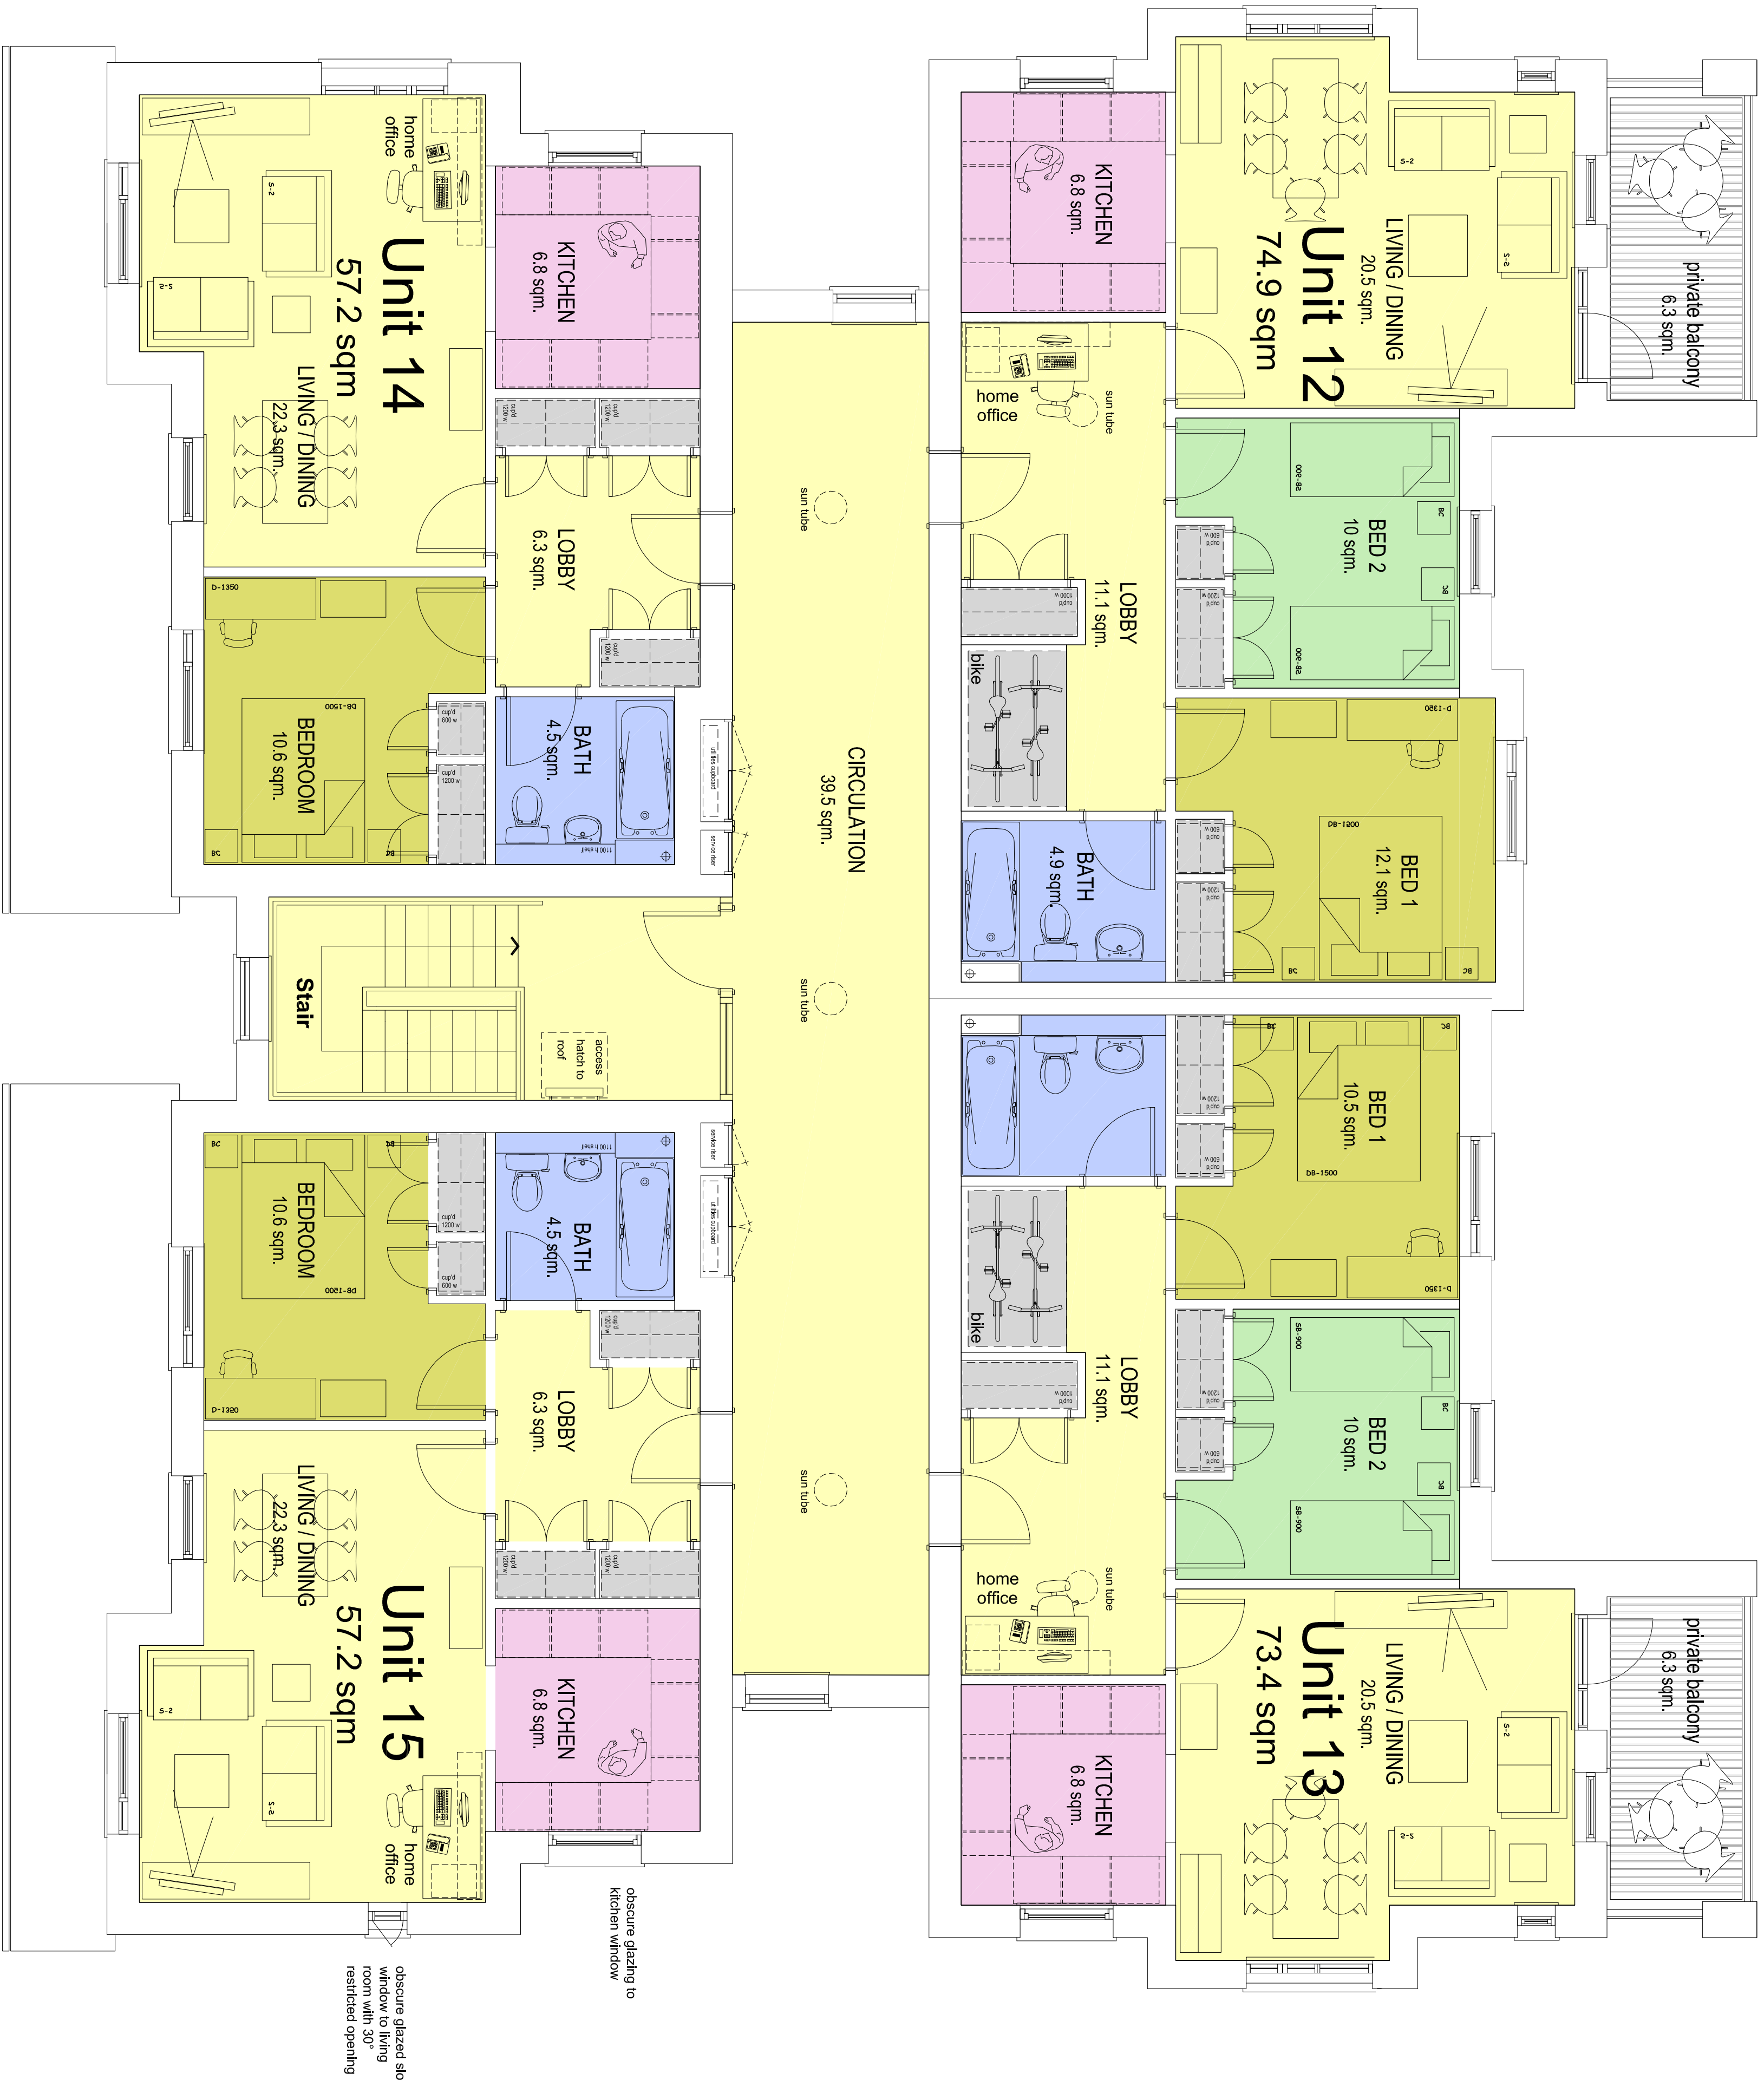

PROPOSED SECOND FLOOR LAYOUT

MARY ROSE HAVANT

1:50

AMENDMENTS		DATE
F	Window amended in unit 15	26.07.12
E	Obscure glazing to unit 15	17.07.12
D	PLANNING APPLICATION ISSUE amended	31.05.12
C	PLANNING APPLICATION ISSUE	23.05.12
B	Layout updated	03.05.12
A	Unit numbers corrected - Size of Unit 12 increased.	04.04.12
CLIENT		
P/MC Construction and Development Services Ltd 105 Queens Road Portsmouth Hampshire		
PROJECT		
Mary Rose House, Woodson Road, Lisagh Park, Havant PO9 4JZ		
DRAWING TITLE		
File: Second floor plan as Proposed		
DATE		
20.02.2012		
SCALE		
1:50 @ A1		
DRAWING NO. 11256 / RM / 17		REVISION F

MARTIN RALPH GROUP

CHARTERED SURVEYORS
ARCHITECTS & ENGINEERS



11 Dragons House
Hussey Court
Brambles Business Park
Haverhill
Hampshire

www.martinralph.co.uk
info@martinralph.co.uk
T: 023 9225 7711
F: 023 9225 7712
P07/75F