




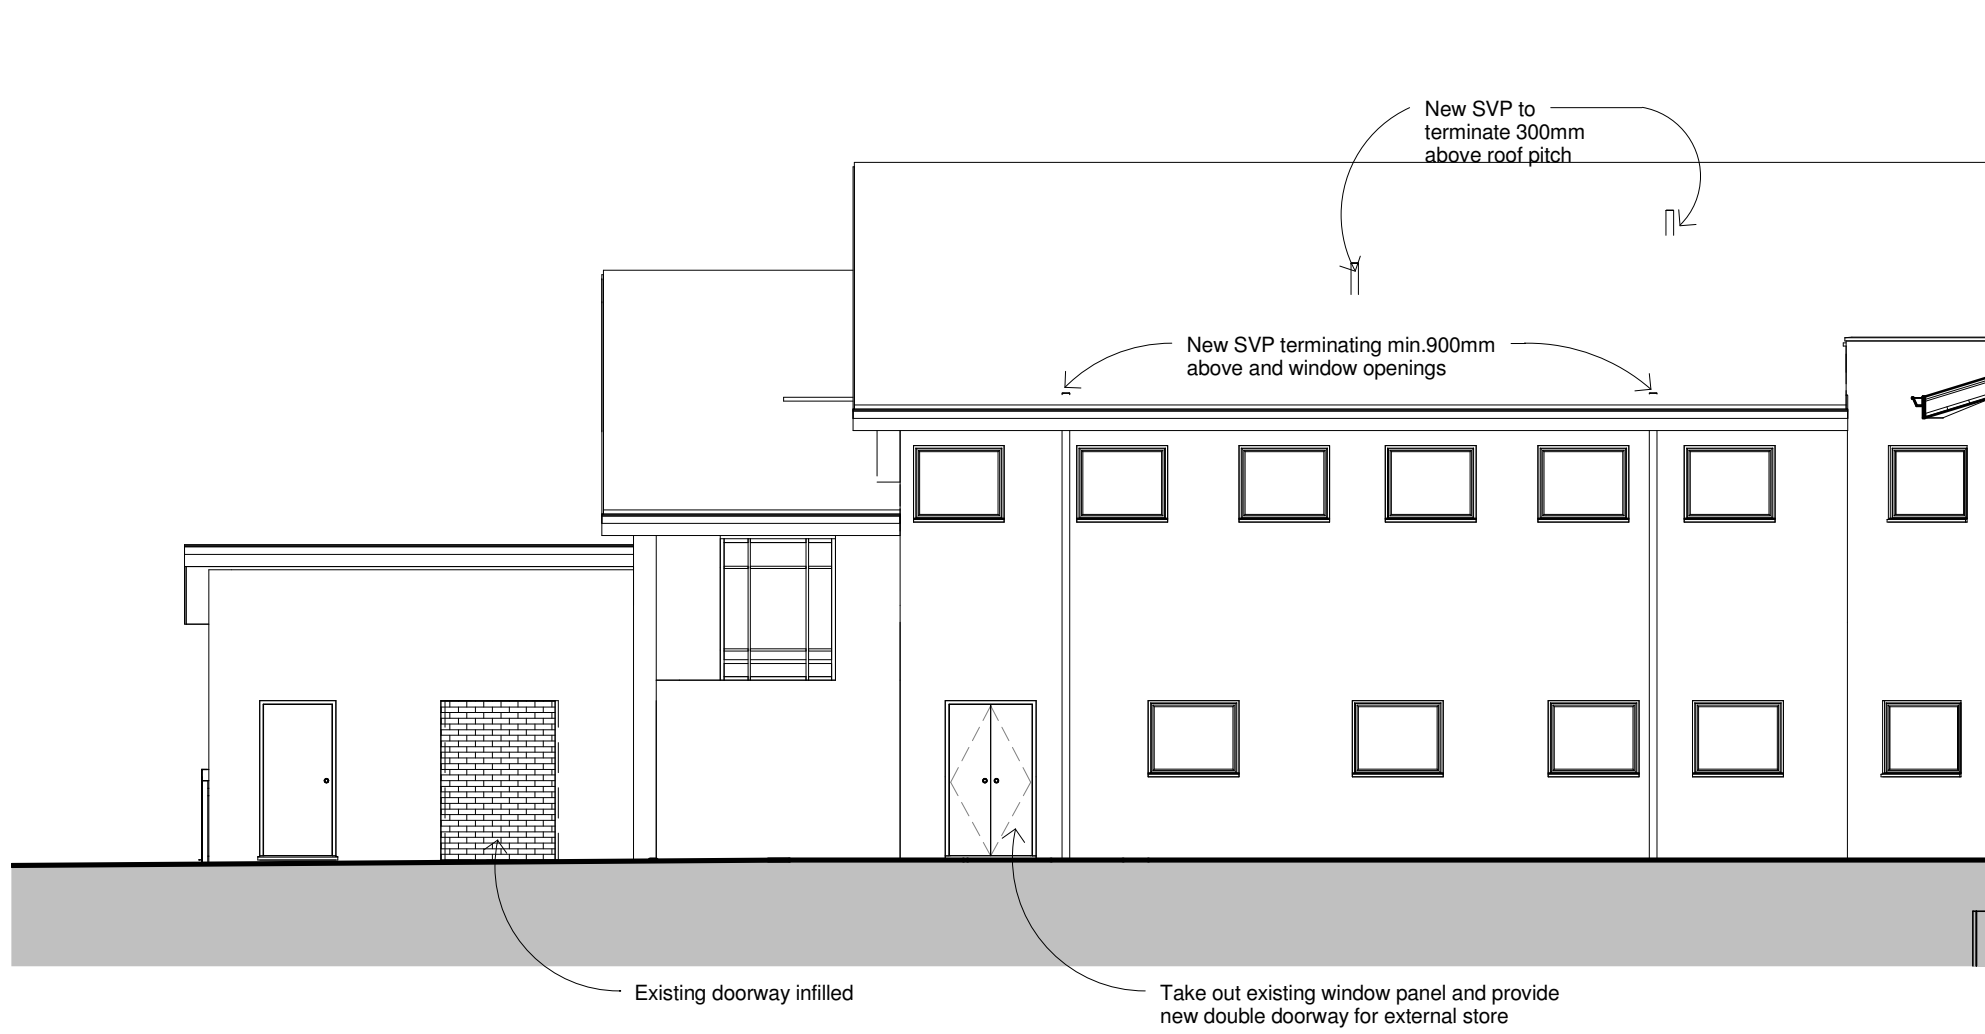

1 South East Elevation
1 : 100

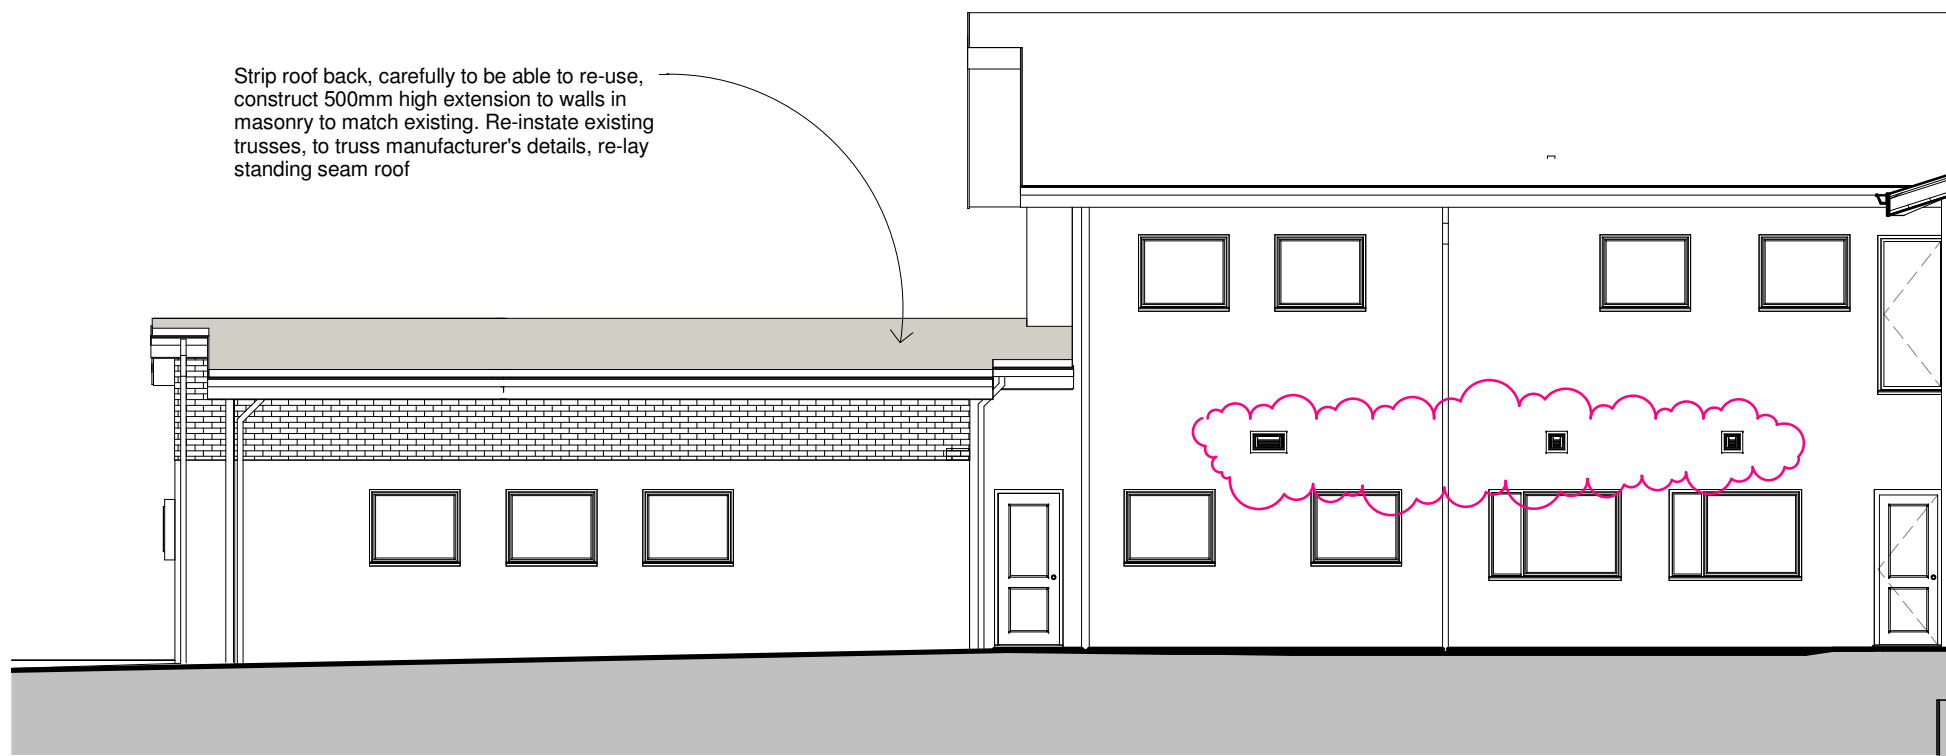

3 East Elevation 2
1 : 100

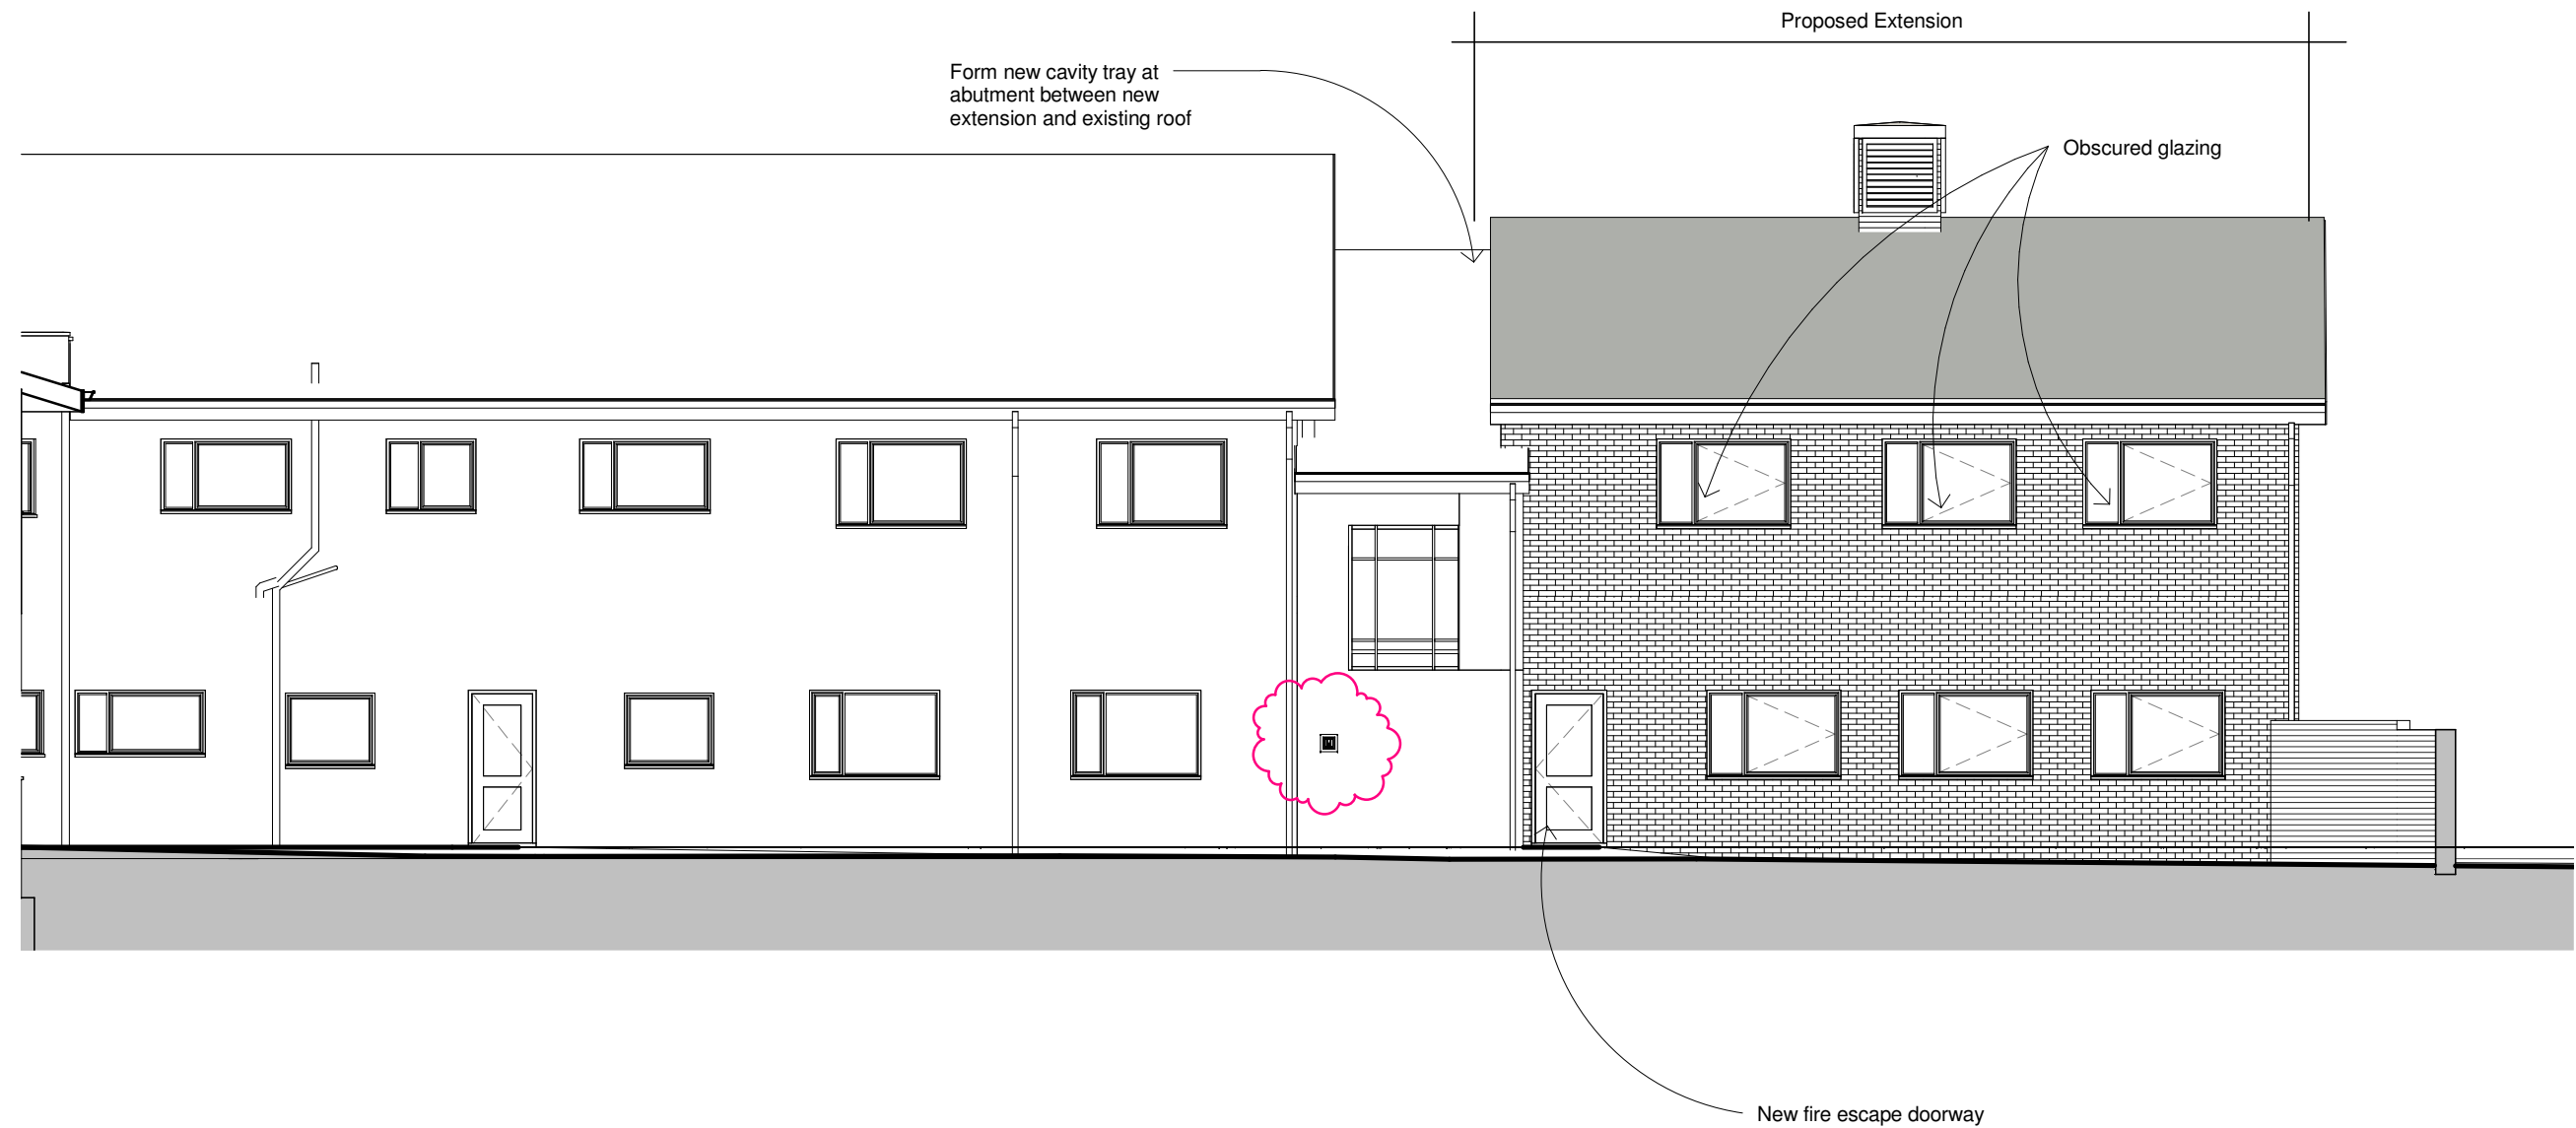

2 South West Elevation
1 : 100

CONSTRUCTION
ISSUE

REV.	DETAILS	DATE	REV BY	CHKD BY
G	CONSTRUCTION ISSUE - Louvre's shown on elevations, Revised Planning Application	27.03.12	EKL	-

CLIENT	244 High Street North Poole Dorset BH15 1EA Tel: 01202 671555 Fax: 01202 670176 office@ellisbelk.com www.ellisbelk.com
PROJECT TITLE AND ADDRESS	Oak Park Community Clinic Lavant Drive Havant
DRAWING TITLE	SE, SW & E(2) Elevations



Registered in England and Wales No. 4035260



- ☐ Sketch Proposal
- ☐ Planning Application
- ☐ Building Regulation
- ☐ Tender
- ☐ Construction

SCALE
1 : 100@A1
PROJECT NUMBER
09060

DRAWN BY
KW
DRAWING NUMBER
14

CHECKED BY
RJM
REVISION
G

DATE
Nov 10

REVISION
G