

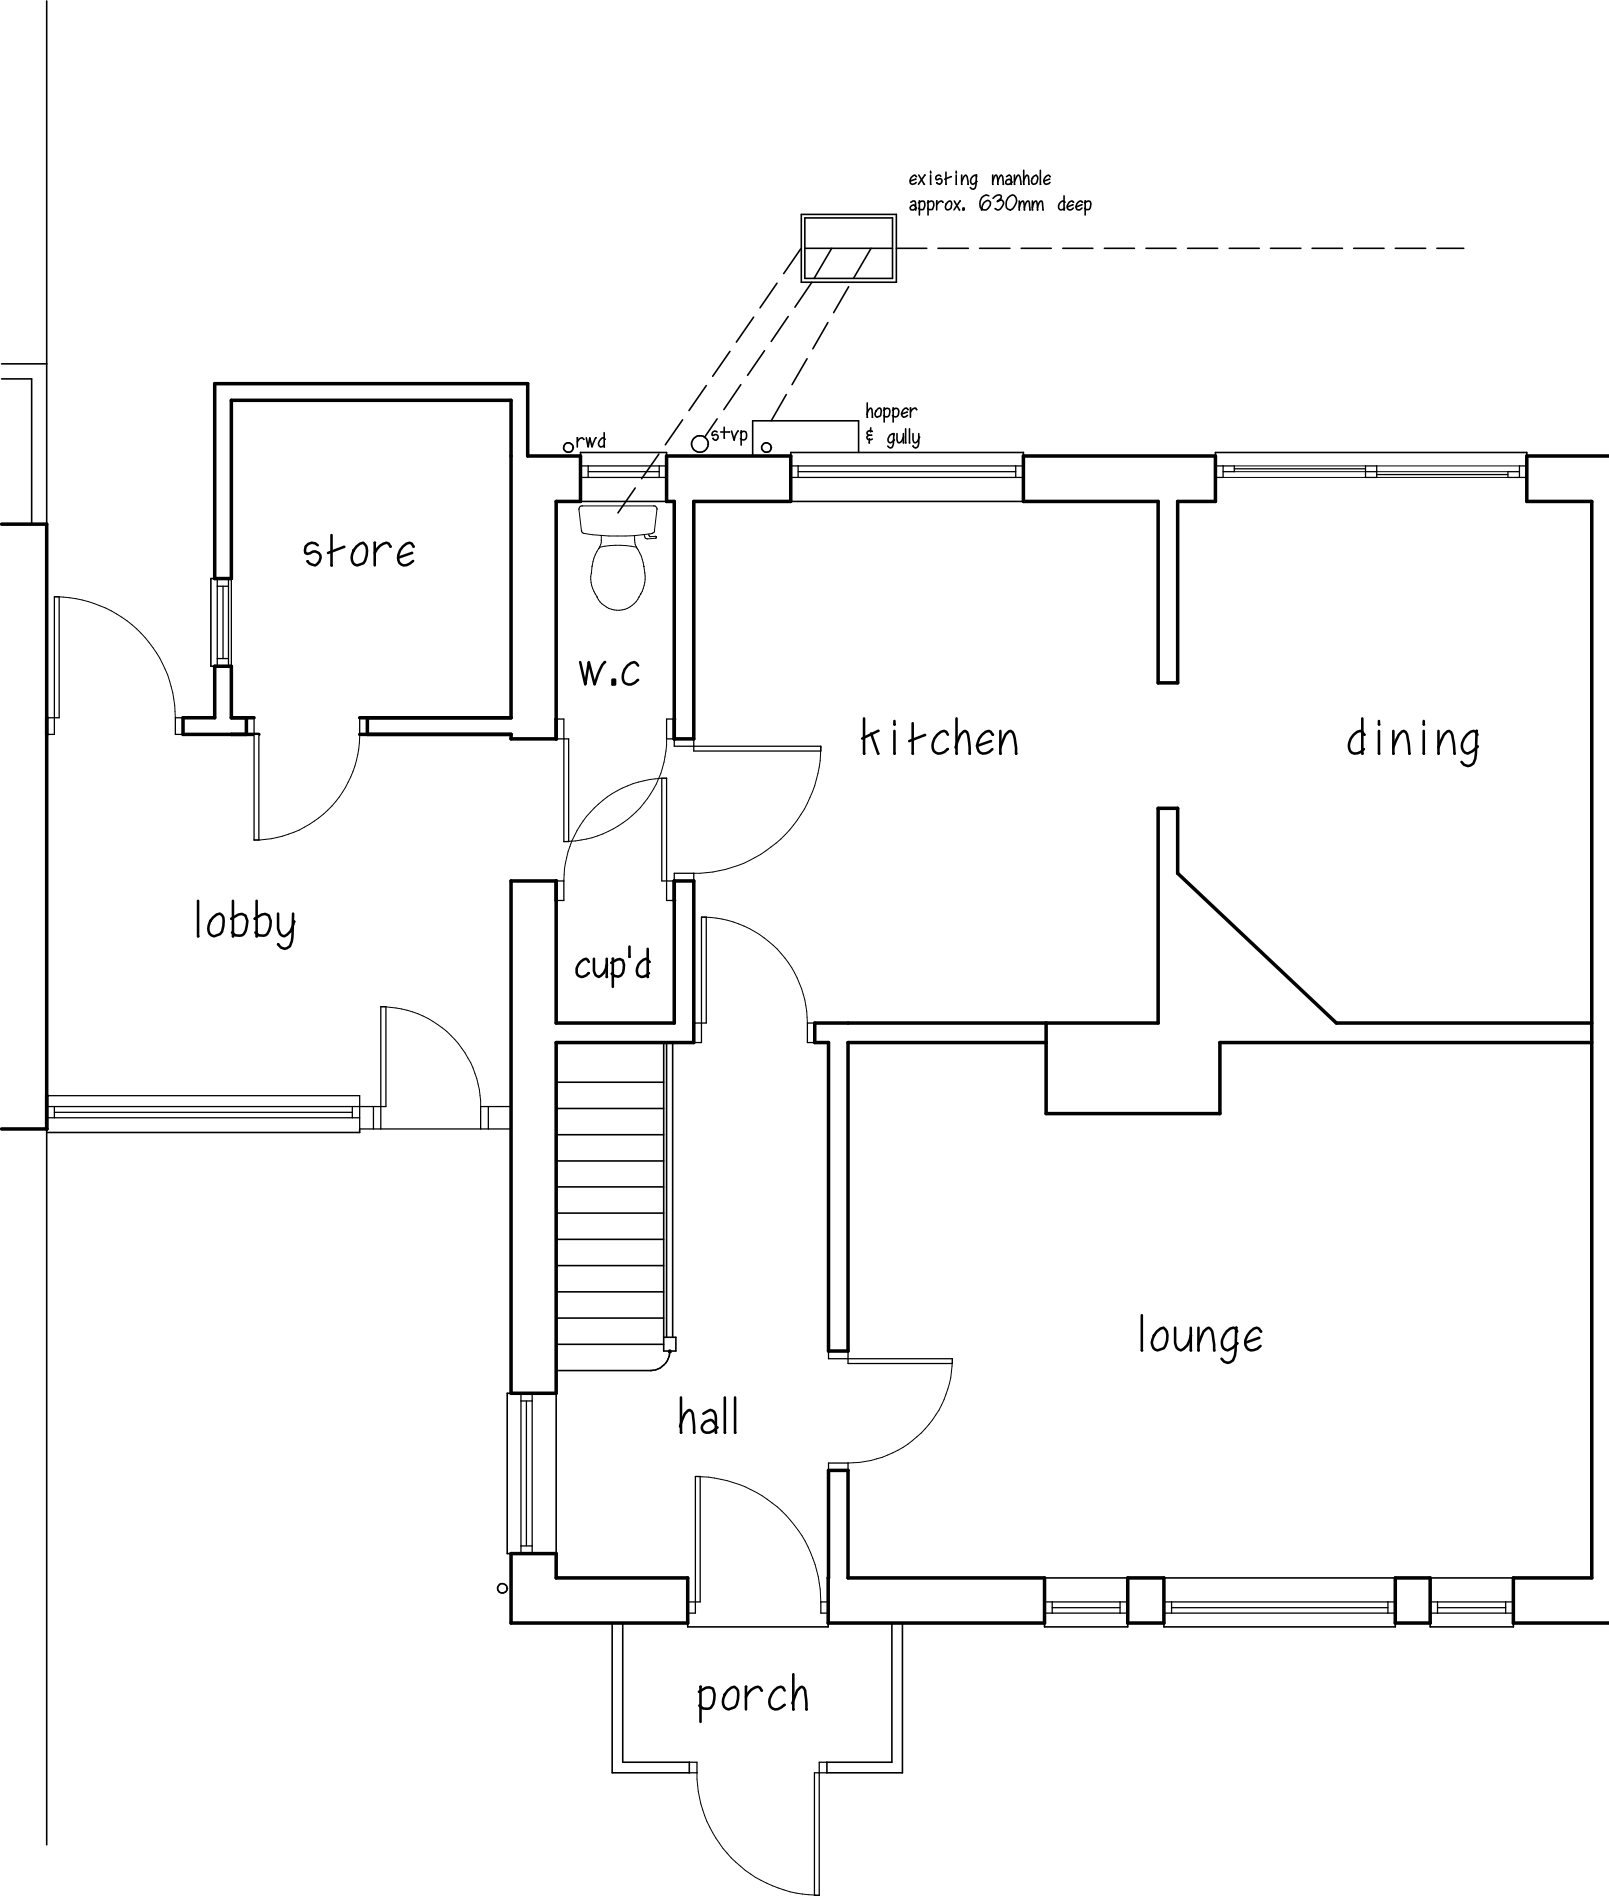


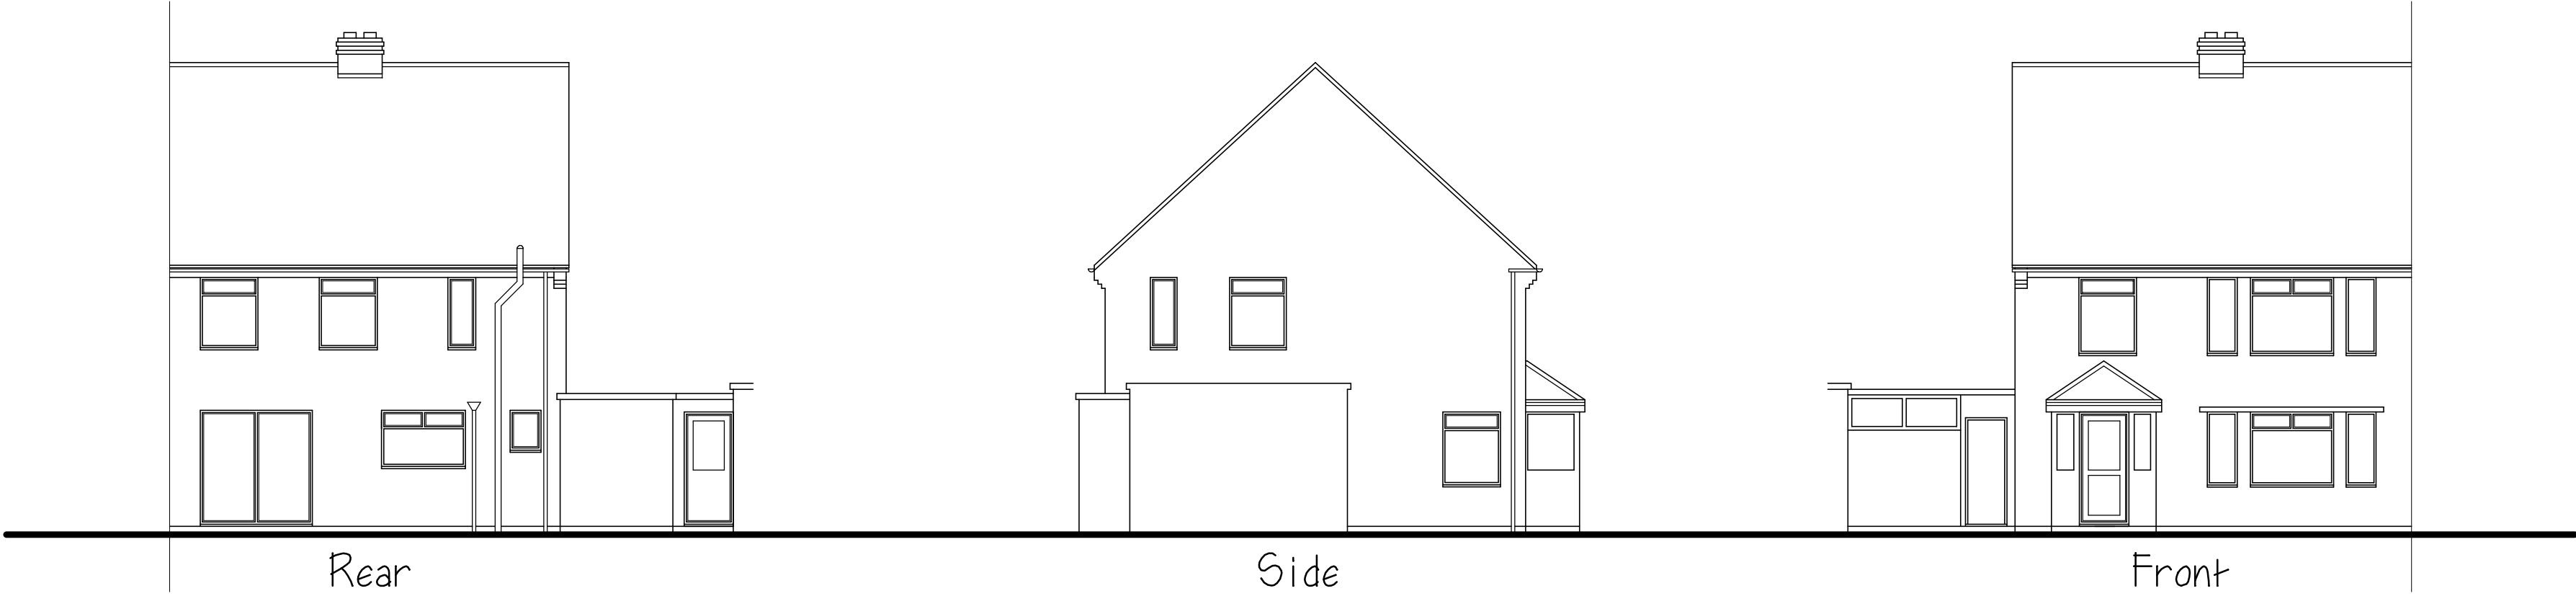

Ground Floor

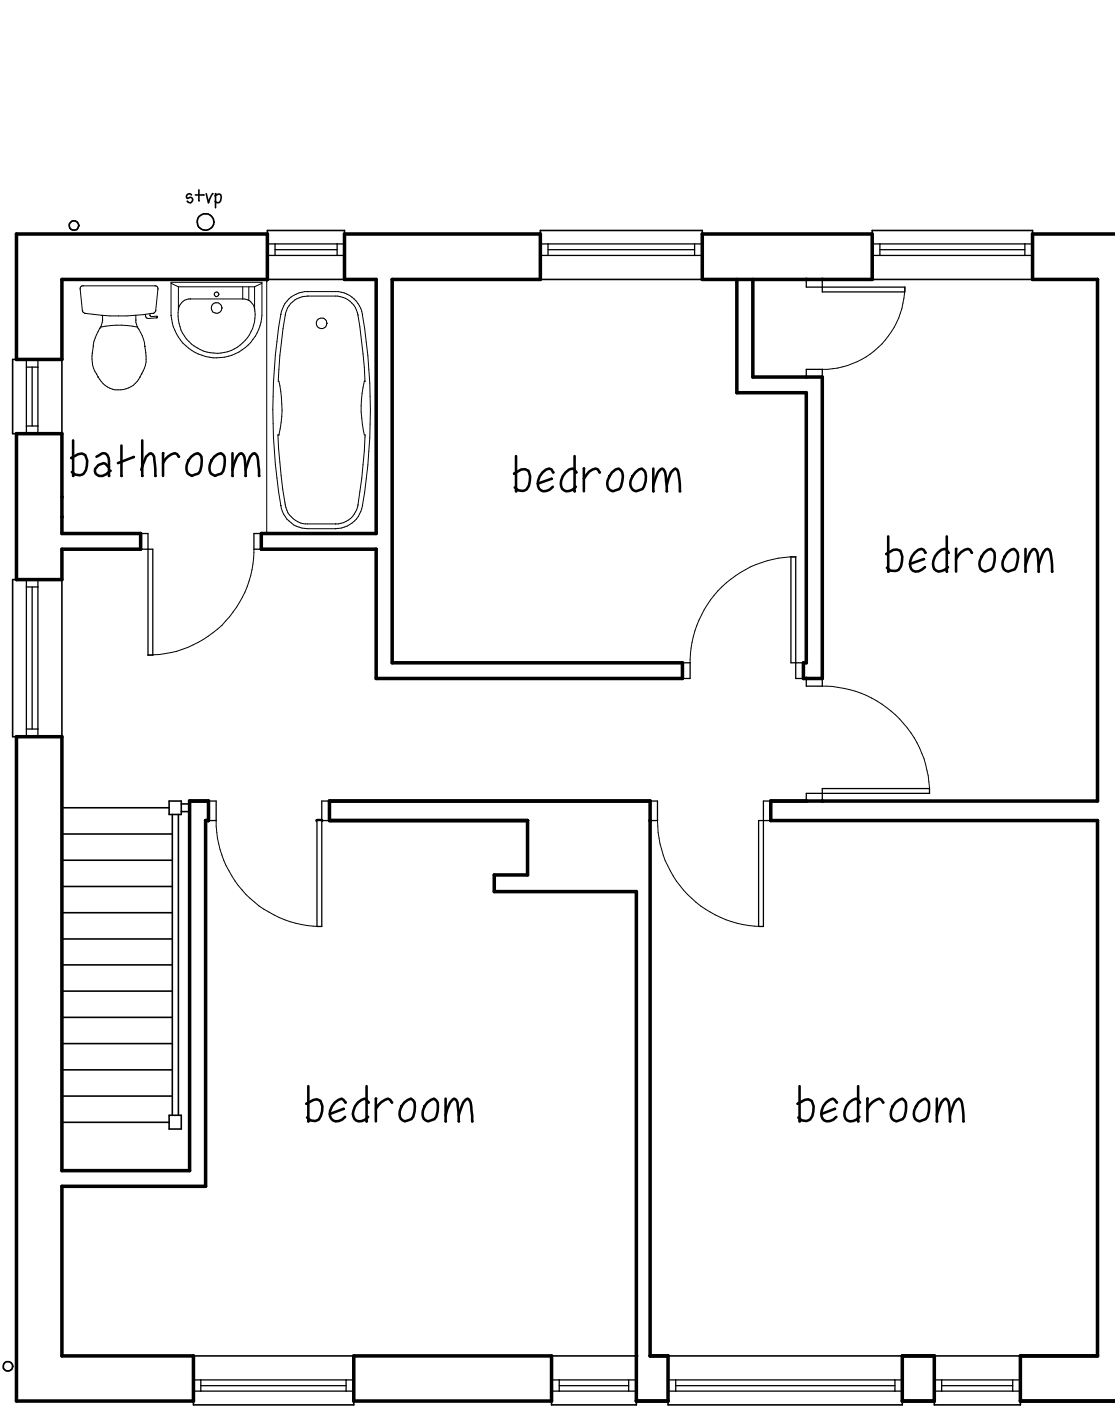

First Floor

MARTIN MOYSE M.R.I.C.S

Chartered Building Surveyor

Title: EXISTING FLOOR PLANS & ELEVATIONS

Address: 21 KINGS ROAD, HAYLING ISLAND,
HAMPSHIRE PO11 0PD

Scale: A2 - Plans 1 to 50, Elevations 1 to 100 Date: April 2012 Drawing No:01

*This drawing does not constitute a specification of work to be done, and is to be read in conjunction with notes.
All dimensions to be checked on site. This drawing is copyright ©*



12 ST. CATHERINES WAY, DOWNEND, FAREHAM, HAMPSHIRE PO16 8RL.
TELEPHONE: 01329 236279 FACSIMILE: 01329 220149 E-MAIL: m.moyse@btinternet.com