



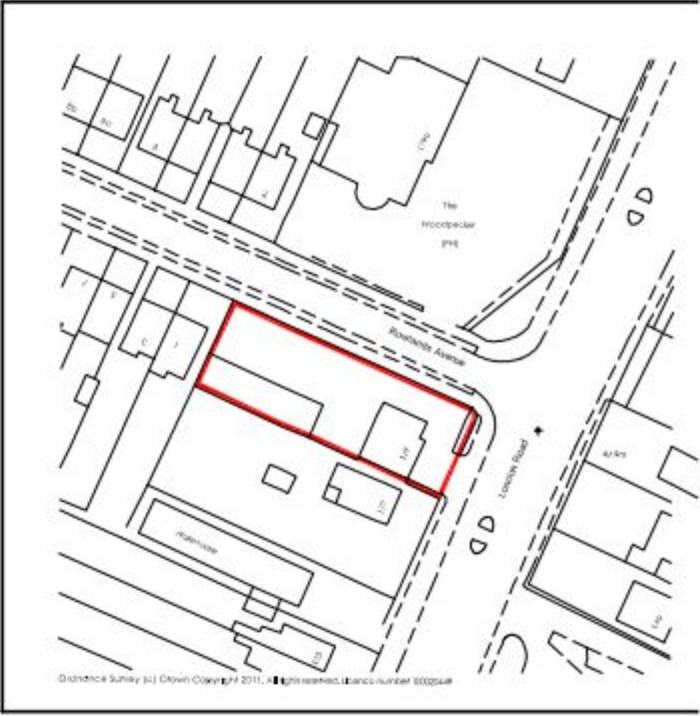


PROPOSED FIRST FLOOR PLAN

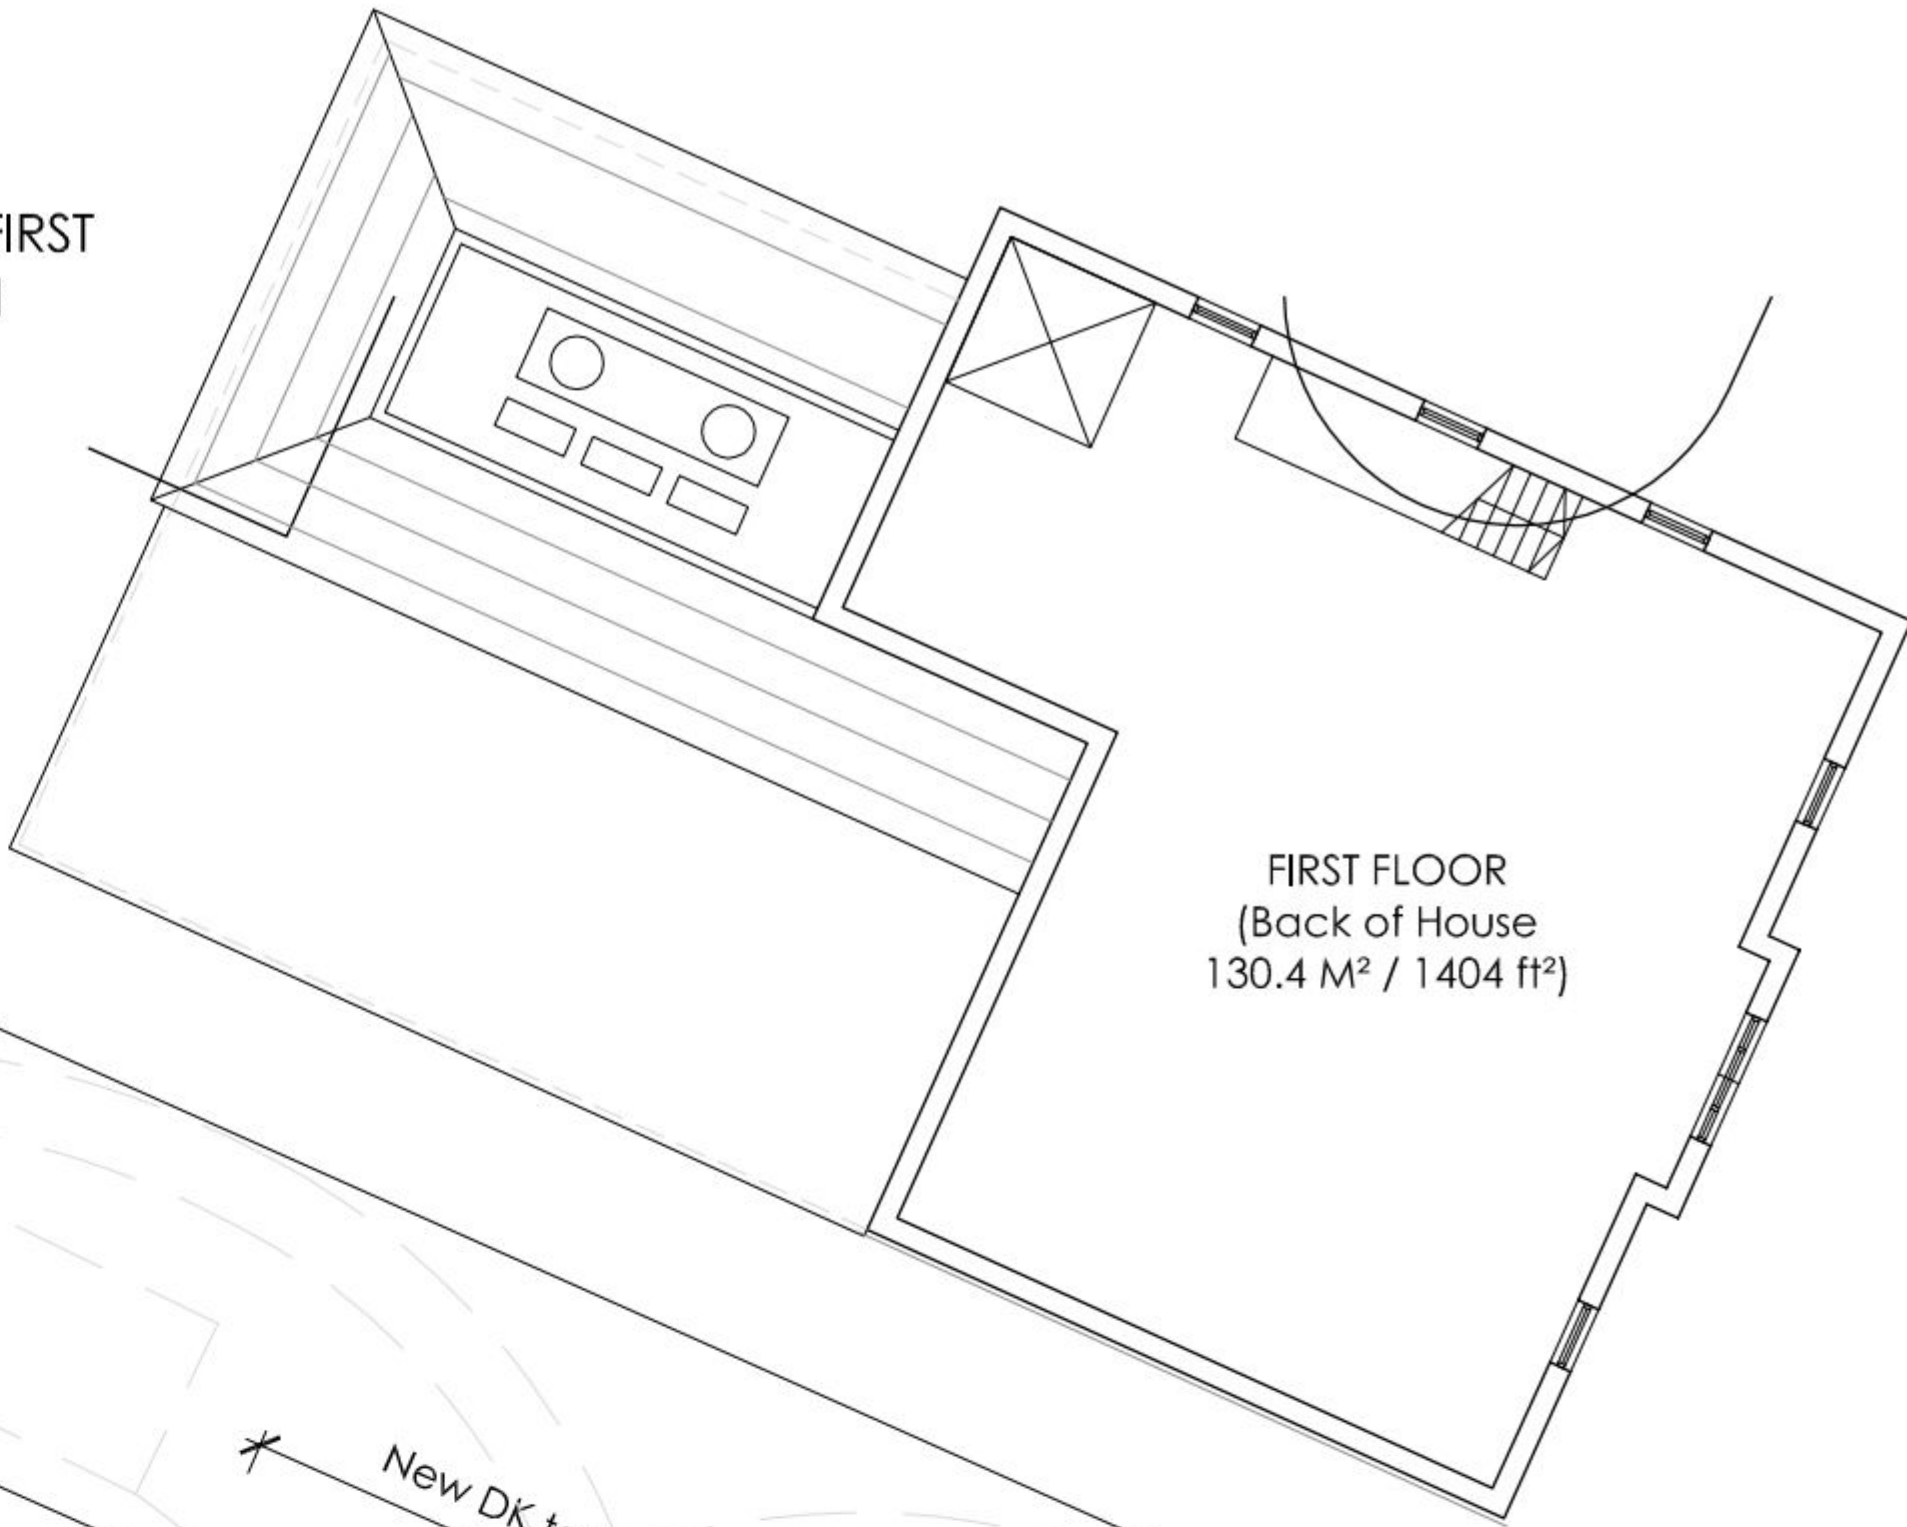

FIRST FLOOR
(Back of House
130.4 M² / 1404 ft²)

PROPOSED ROOF PLAN

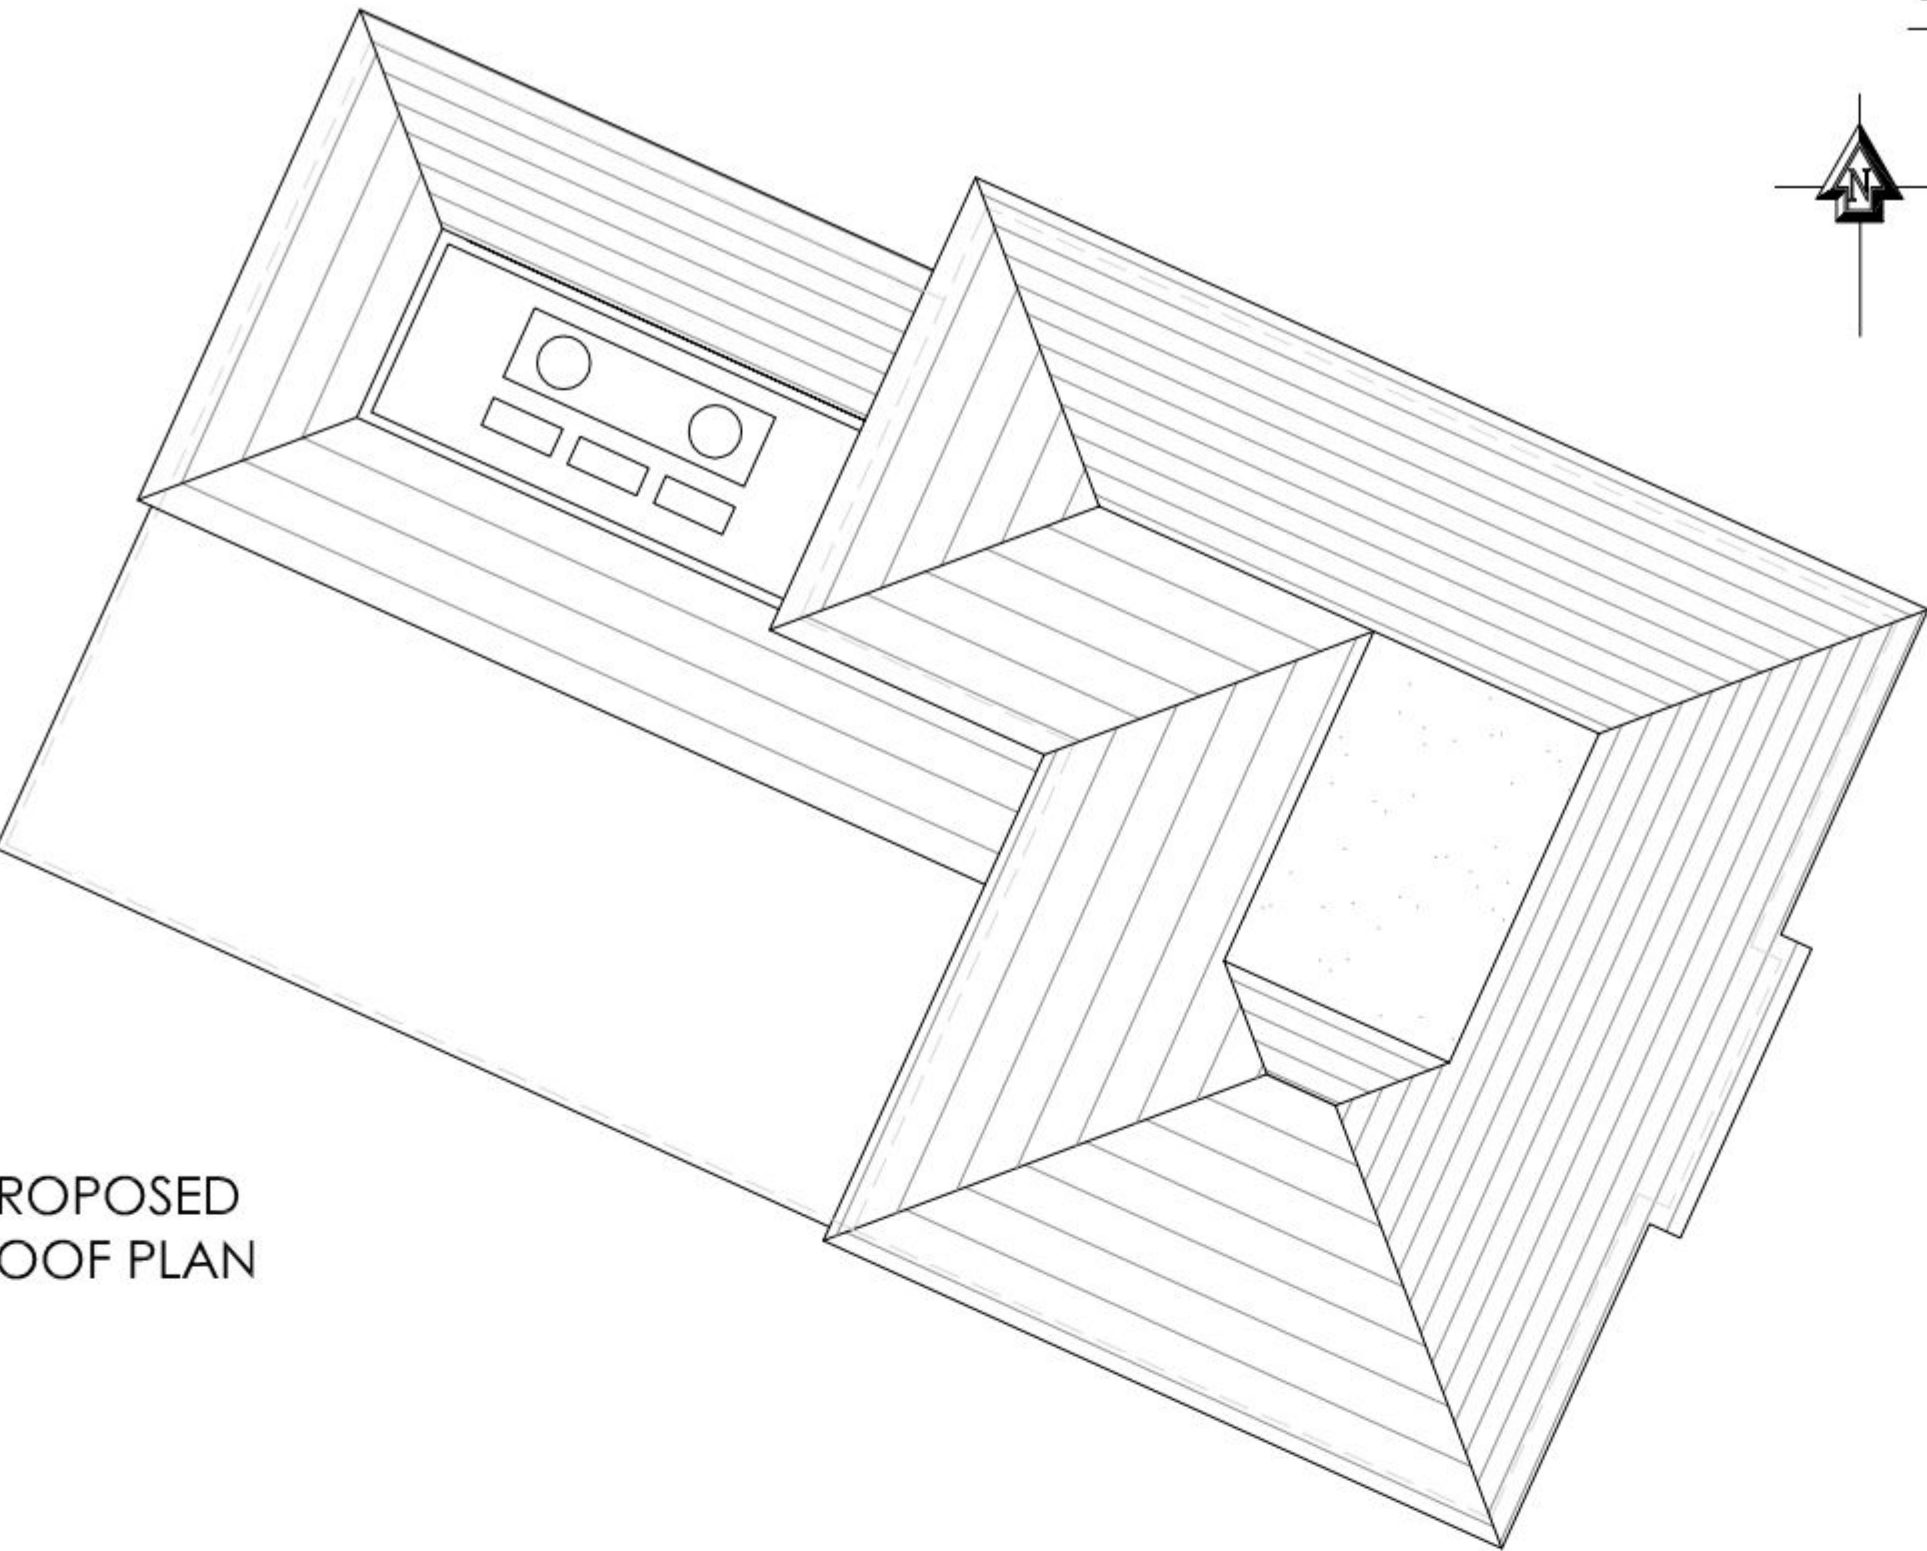

NOTES

OS LICENSE No. 100020449

GENERAL NOTES:

1. THIS DRAWING IS TO BE READ IN CONJUNCTION WITH THE OTHER RELEVANT CONSULTANTS DRAWINGS.

2. ALL FINISHES ARE TO CONFORM TO THE CURRENT BUILDING REGULATIONS.

3. REFER TO A SEPARATE DOCUMENT FOR THE DESIGNERS RISK ASSESSMENT.

4. ALL WORKS OR MATERIALS INDICATED ON THIS DRAWING ARE TO BE TO THE LATEST RELEVANT BRITISH STANDARDS AND CARRIED OUT IN ACCORDANCE WITH THE BRITISH STANDARDS CODES OF PRACTICE OR RECOGNIZED INSTITUTE OR TRADE ASSOCIATION RECOMMENDATIONS AND PUBLICATIONS.

Existing brick boundary wall retained.

Low level planting

Low level planting & railings

Rowlands Avenue

○ Ex M.H.

New drainage to be connected into existing in to L.A. Approval

New 2.1m high acoustic fence.

Outline of existing buildings to be demolished.

GROUND FLOOR
(Sales Area
220 M² / 2368 ft²)

IC 1

IC 2

Ex M.H.

(4 x Sheffield Style cycle hoops).

London Road

retained.

PROPOSED SITE / GROUND FLOOR PLAN



PROPOSED A1 FOOD RETAIL DEVELOPMENT 179 LONDON ROAD

P8	19.12.11	Alterations to roof in response to L.A. comments	JCB	
P7	21.11.11	Updated in accordance with revised elevations	JCB	
P6	30.9.11	PROPOSED DRAINAGE INDICATED	JCB	
Revision	Date	Description	Drawn	Checkd

PLC ARCHITECTS
Brankesmere House
Queens Crescent, Southsea
Portsmouth PO5 3HT
Hampshire England
Tel: (023) 927 55 333
Fax: (023) 927 55 222
E-Mail: admin@plcarchitects.com
Web: www.plcarchitects.com

Client: 179 London Road Ltd

Project: Proposed A1 (food) Retail Unit
179 London Road Waterlooville

Drawing Title: Proposed Site Layout / Plans

Drawn By	Date	Checked By	Date	Approved By	Date
TH	04/11				
Drawing No.	Revision	Scale			
10-1753-101	P8	1:100 @ A1			

PLC ARCHITECTS © COPYRIGHT RESERVED 2011
NOT TO BE SCALED. DIMENSIONS TO BE CHECKED ON SITE
SCALING ONLY FOR LOCAL AUTHORITY PURPOSES