



HAVANT BOROUGH COUNCIL
26 JUN 2012
RECEIVED

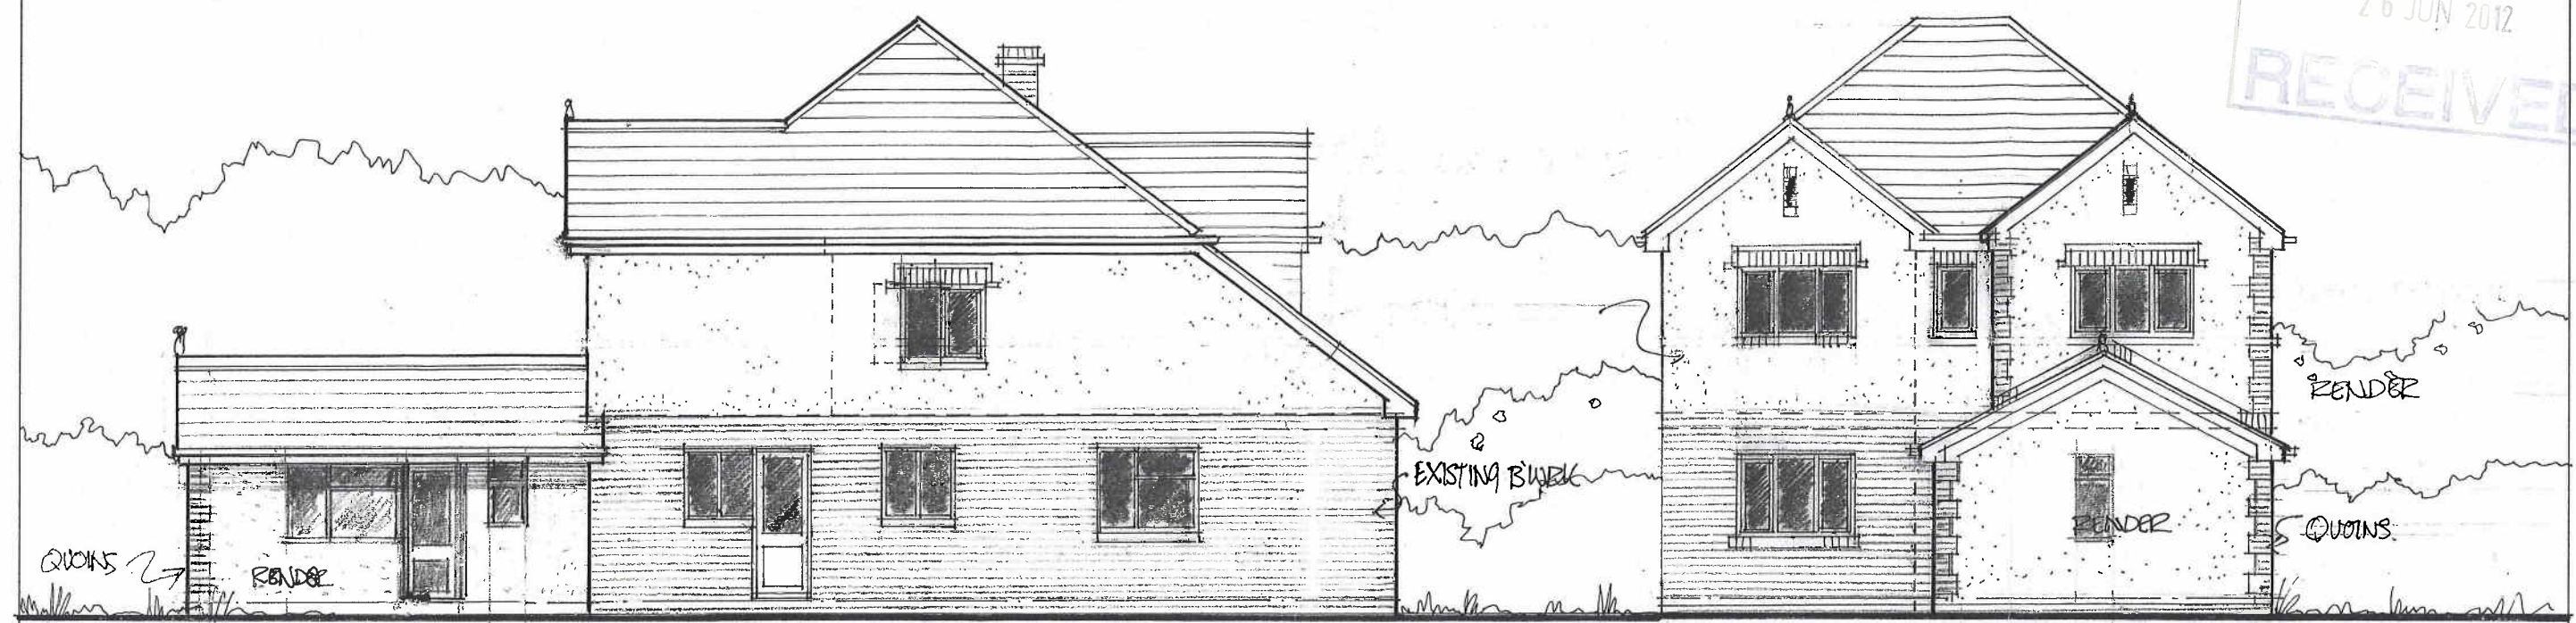

PROPOSED WEST ELEVATION - SIDE

PROPOSED NORTH ELEVATION - FRONT

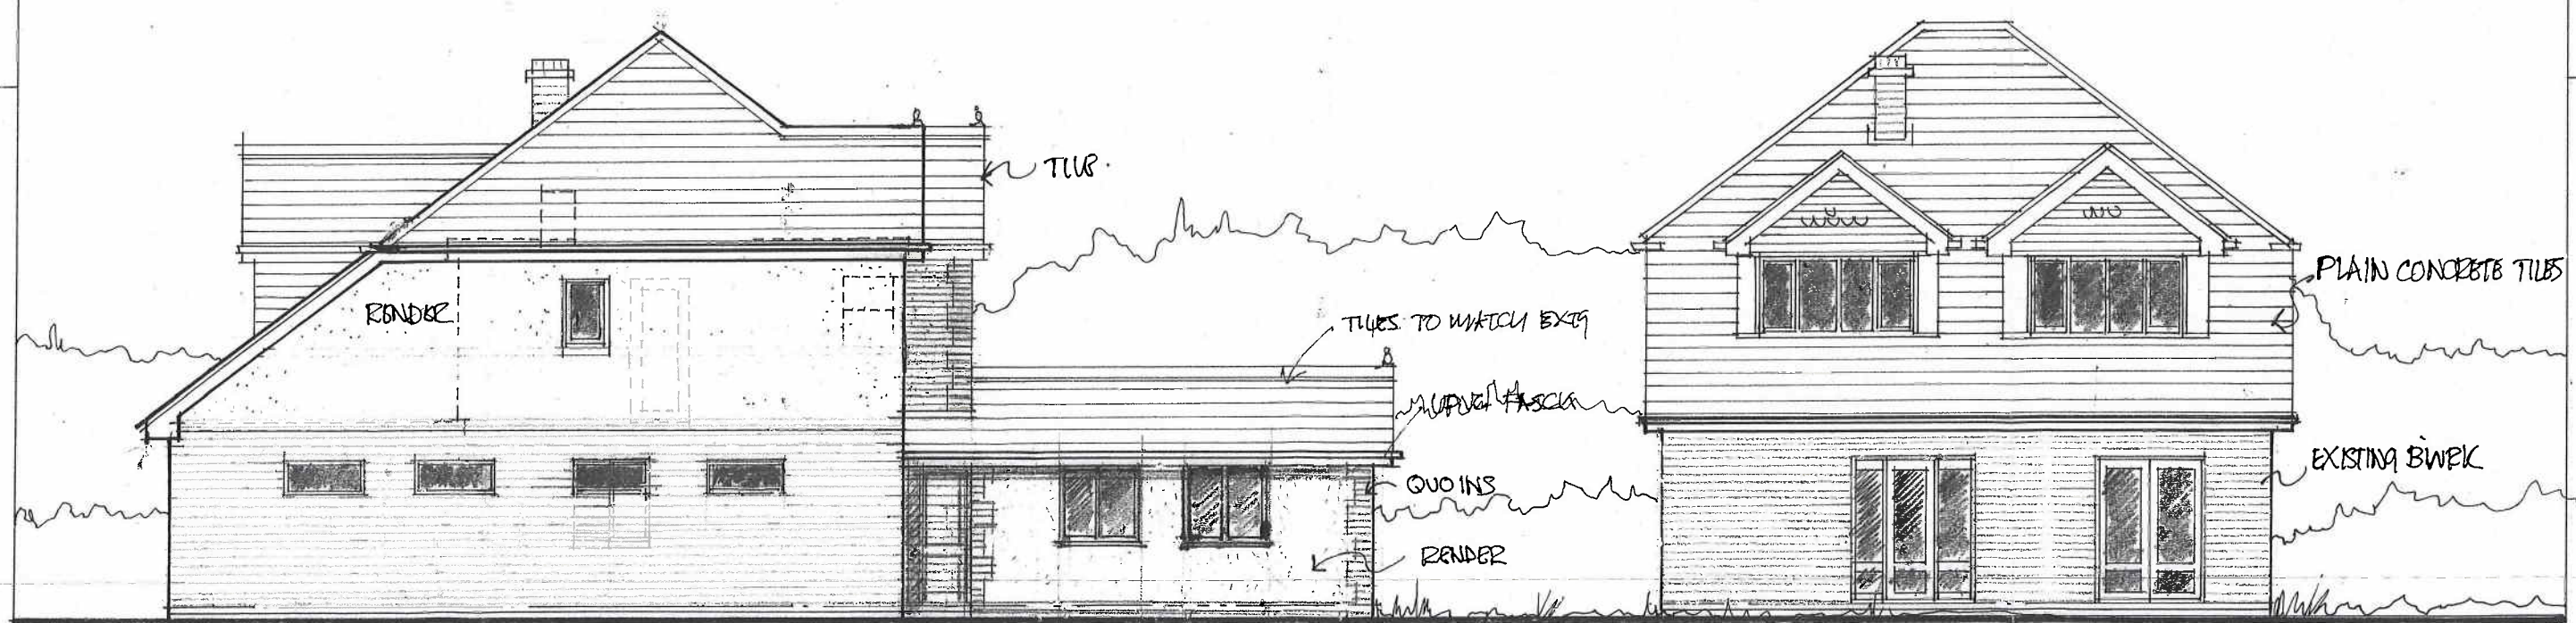

PROPOSED EAST ELEVATION - SIDE

SOUTH ELEVATION - REAR.

ARCHITECTURAL PLANNING 1A NUTBOURNE ROAD Sandy Point, Hayling Island, Hampshire, P011 9RT Tel 02392 463994 Fax 02392 463994 E-mail: inutbourne@aol.com.uk		CLIENT MR & MRS HOBBS	TITLE PROPOSED ALTERATIONS TO NO 1 SELSMORE AVE HAYLING ISLAND HAMPSHIRE	REV 2 WINDOW INDICATED ON NORTH ELEVATION 20.06.12																								
Rev Description REVISIONS	Date PM	Scale: 1:100 Date: APRIL 05	Drawn by: LIR Checked by:	Drawing No: 05/0401/03 <table border="1"> <tr><td>A</td><td>B</td><td>C</td><td>D</td><td>E</td><td>F</td><td>G</td><td>H</td></tr> <tr><td>I</td><td>J</td><td>K</td><td>L</td><td>M</td><td>N</td><td>P</td><td>Q</td></tr> <tr><td>R</td><td>S</td><td>T</td><td>U</td><td>V</td><td>W</td><td>X</td><td>Y</td></tr> </table>	A	B	C	D	E	F	G	H	I	J	K	L	M	N	P	Q	R	S	T	U	V	W	X	Y
A	B	C	D	E	F	G	H																					
I	J	K	L	M	N	P	Q																					
R	S	T	U	V	W	X	Y																					