




EXISTING SOUTH WEST ELEVATION

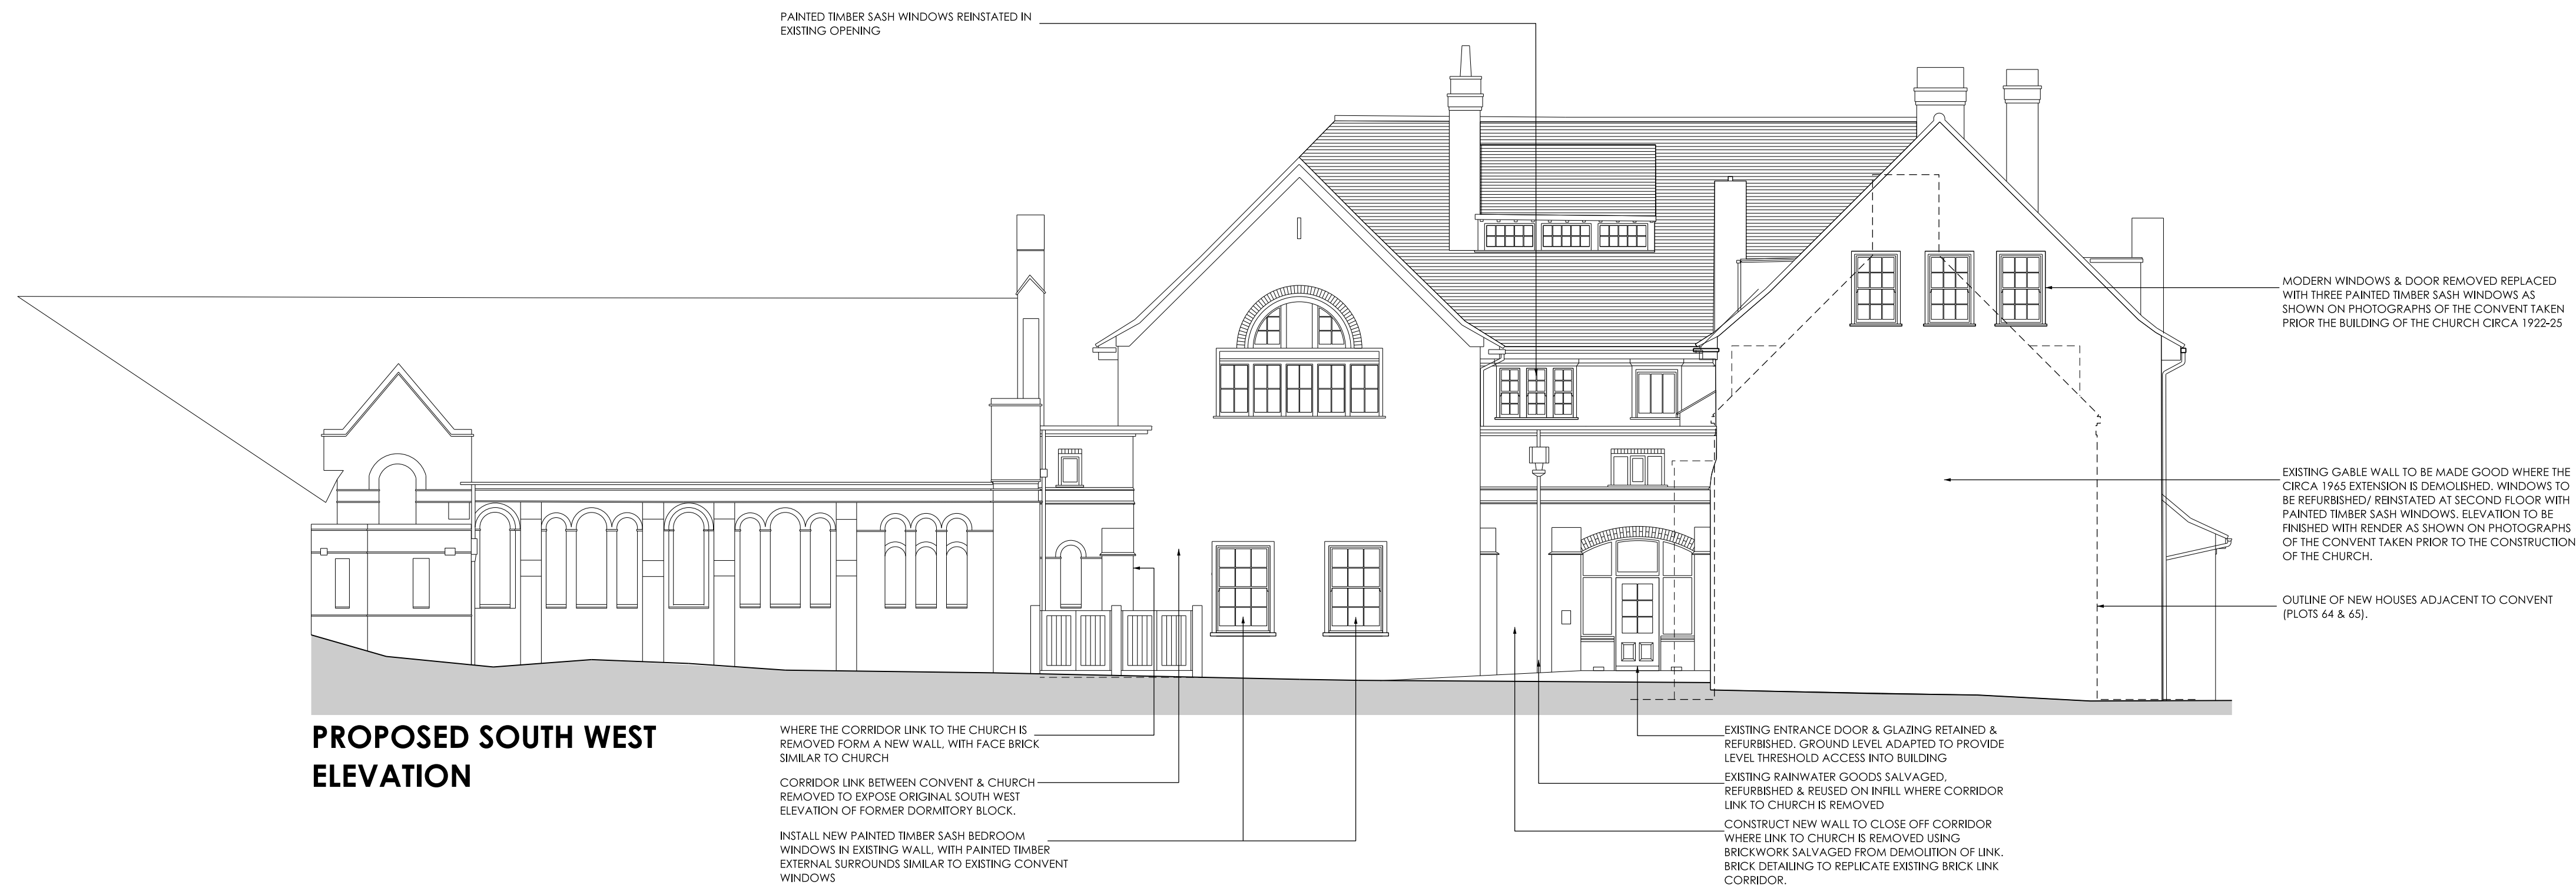

PROPOSED SOUTH WEST ELEVATION

IMPORTANT NOTE FOR USE OF THIS DRAWING: THIS DRAWING HAS BEEN PRODUCED SPECIFICALLY FOR USE ON THIS PROJECT. POPE PRIESTLEY ARCHITECTS CANNOT BE HELD RESPONSIBLE FOR RE-USE OF THIS INFORMATION BY OTHERS FOR ANY PURPOSE OTHER THAN FOR WHICH IT IS SPECIFICALLY INTENDED. THIS DRAWING REFLECTS STANDARDS AGREED FOR THIS PROJECT AND CURRENT AT THE TIME OF PRODUCTION AND WILL NOT BE UPDATED IN ACCORDANCE WITH CHANGING LEGISLATION AND/ OR OTHER REQUIREMENTS.

SCALE BAR = 10mm INTERVALS AT TRUE SCALE

P O P E	P R I E S T R E L E Y	A R C H I T E C T S T E
ARCHITECTURE TOWN PLANNING URBAN DESIGN		
FERRY HOUSE, CASNITE ROAD, SOUTHAMPTON, HAMPSHIRE, SO14 3FJ T: +44 (0)23 80335228 E: +44 (0)23 80632886 E: info@poppepriestley.co.uk		
CONTRACTORS MUST CHECK ALL DIMENSIONS ON SITE. UNLESS OTHERWISE DIMENSIONS ARE TO BE HONDED FROM OVERDIMENSIONS. MEASURES ARE REPORTED TO THE ARCHITECT BEFORE PROCEEDING. DIMENSIONS ARE TO FACE UNLESS OTHERWISE STATED. DIMENSIONS GIVEN IN PARENTHESES ARE FOR INFORMATION ONLY. DIMENSIONS ARE TO FACE UNLESS OTHERWISE STATED. THE ARCHITECT IS NOT RESPONSIBLE FOR THE ACCURACY OF THE DIMENSIONS. 
ST MICHAELS CONVENT LONDON ROAD WATERLOOVILLE HAMPSHIRE	FORMER CONVENT EXISTING & PROPOSED SOUTH WEST ELEVATIONS	
SCALE 8/1 1: 100	DATE DATE	AUTHOR WHO
CHECK WHO	DRAWING NO. PP1144/ 195-01	REVISION P1