



FRONT ELEVATION




SIDE ELEVATION




REAR ELEVATION




SIDE ELEVATION

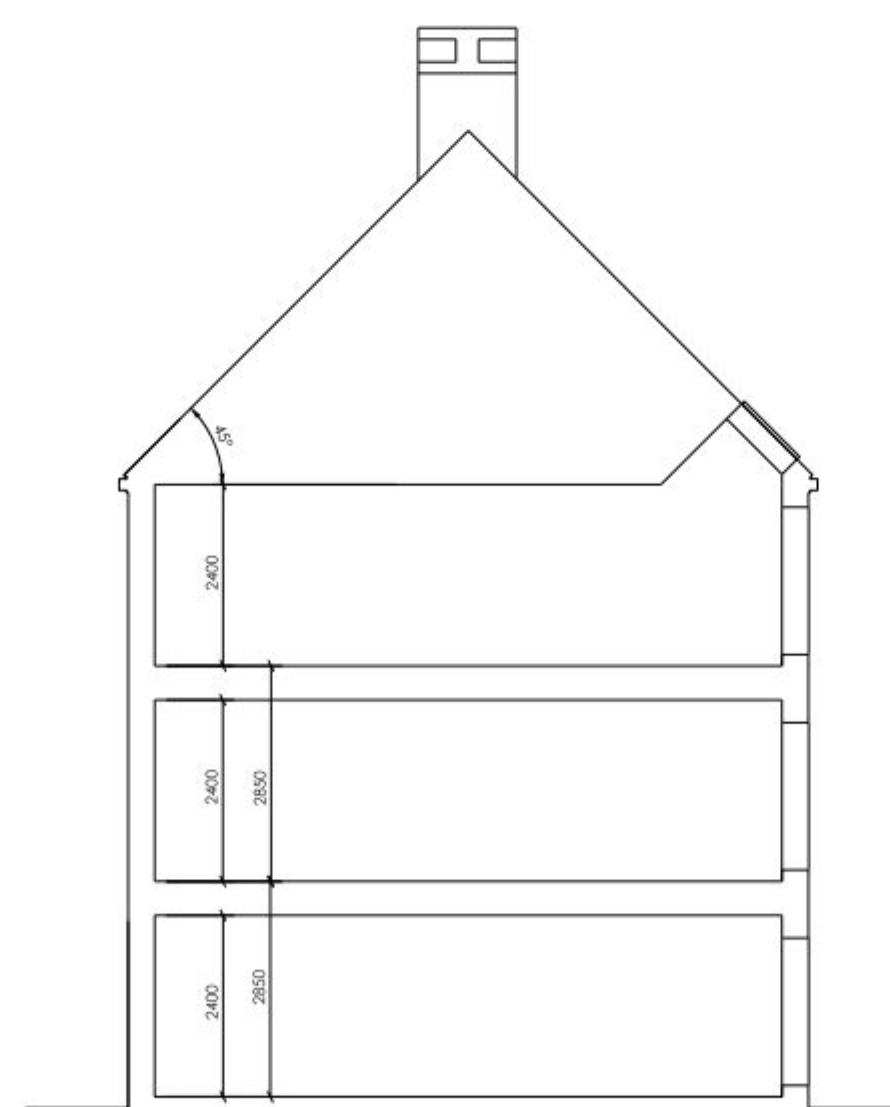

SECTION B-B

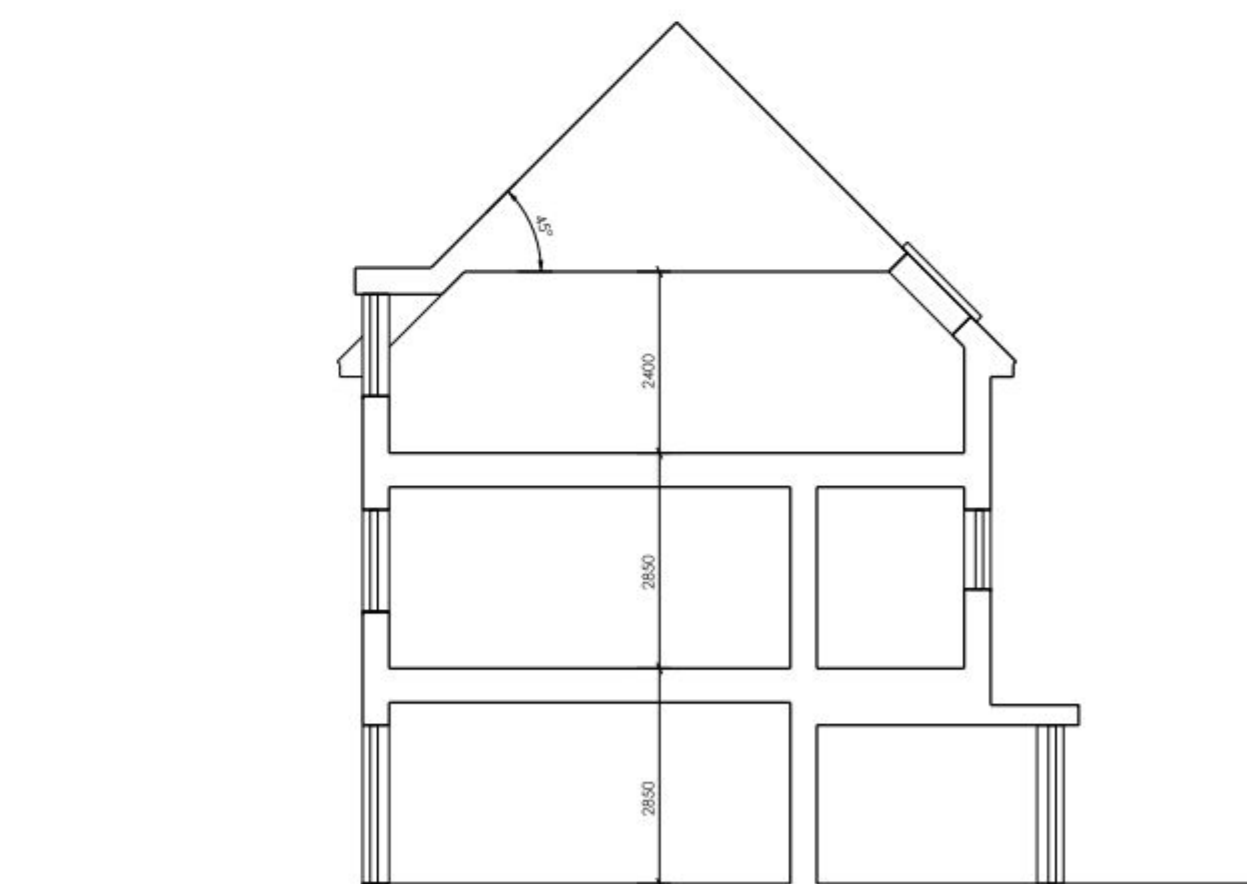


SECTION C-C

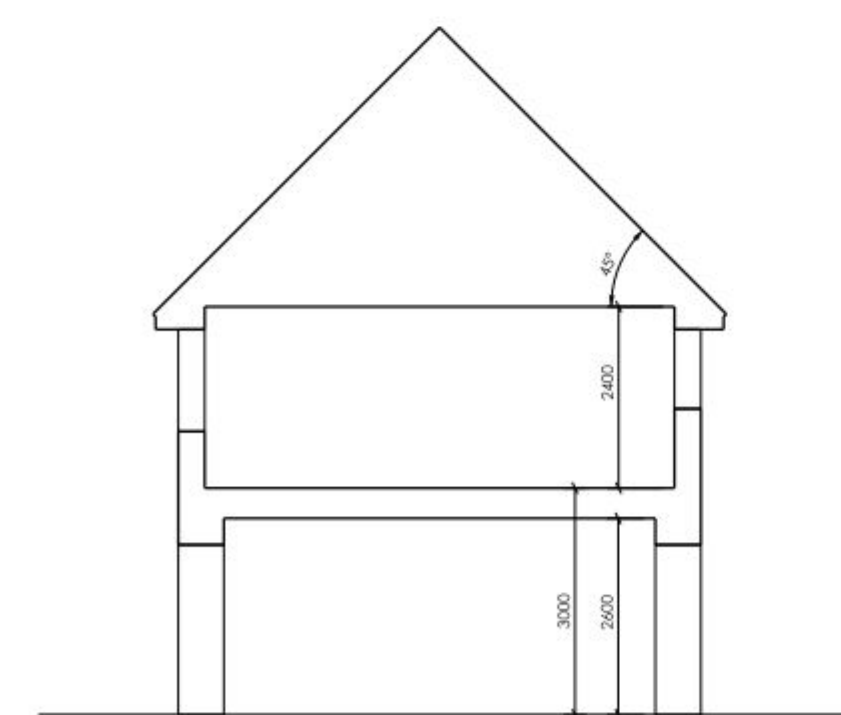


SECTION D-D

P2 - MG - JULY 2012 - SOME WINDOWS REMOVED
TO REAR AND SIDE ELEVATION PLOT 59

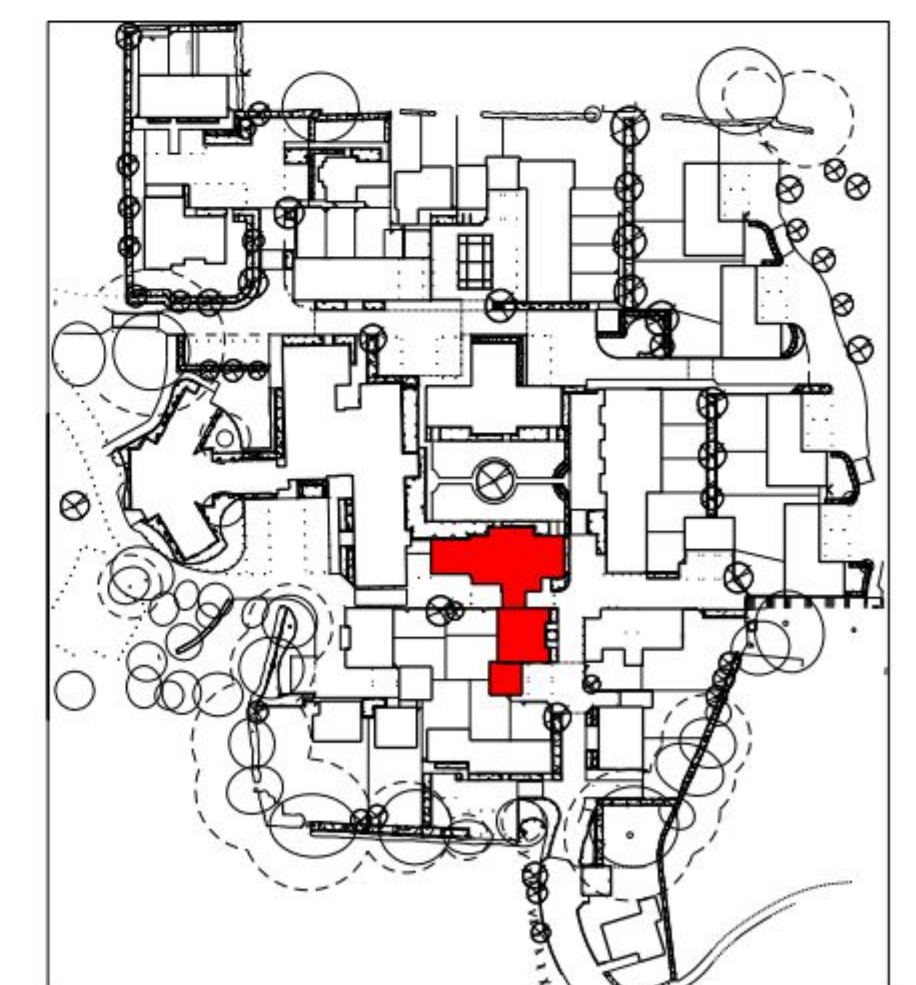

MATERIALS KEY	WALLS		18	white eaves, verge,soffit and bargeboards
	01	Multi stock brickwork	19	metal chimney flue
	02	Red face brickwork, brick detail, brick header detail	38	grey UPVC rainwater goods
	03	Vertical weatherboard cladding - natural colour	WINDOWS/DOOR AND GLAZING SYSTEMS	
	04	Horizontal weatherboard cladding - dark grey	20	White UPVC framed window,doors & glazing systems
	05	White smooth faced render to key gable features	21	Velux roof lights
	06	Pre-cast stone cill, header and stone gable detail	22	Grey aluminium/limber composite window and doors
	07	Red brick cill detail	DOORS/PORCHES/GUARDINGS	
	ROOF/EAVES/VERGES/SOFFITS/RAINWATER GOODS		30	Profiled front doors, to style shown
	10	Blue/black slate with matching ridge + hip slates	31	White framed glazed main entrance doors to apartments
	11	Red/brown plain clay tiles	32	Painted profiled/flushed doors and screens to cycles and bin stores etc
	12	Orange plain clay tiles	33	Profiled steel garage doors to style shown
	13	Grey pressed metal cappings/ trims to flat roof parapet walls etc	34	Pressed metal fascias to canopies/ porches
	14	Black UPVC rainwater goods	35	Metal railing/guarding to balconies
	15	Grey leadwork	36	Painted steel gates/railings
	16	Grey coloured dormers	37	timber feature privacy fence
		precast gable top features		

IMPORTANT NOTE FOR USE OF THIS DRAWING: THIS DRAWING HAS BEEN PRODUCED SPECIFICALLY FOR USE ON THE PROJECT. POPE PRIESTLEY ARCHITECTS CANNOT BE HELD RESPONSIBLE FOR REUSE OF THE INFORMATION BY OTHERS FOR ANY PURPOSE OTHER THAN FOR WHICH IT IS SPECIFICALLY INTENDED. THIS DRAWING REFLECTS STANDARDS AGREED FOR THE PROJECT AND CURRENT AT THE TIME OF PRODUCTION AND WILL NOT BE UPDATED IN ACCORDANCE WITH CHANGING LEGISLATION AND/ OR OTHER REQUIREMENTS.

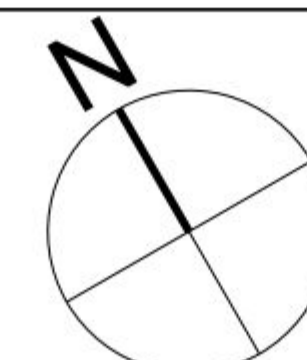

SCALE BAR = 10mm INTERVALS AT TRUE SCALE

POPE PRIESTLEY ARCHITECTS	
ARCHITECTURE TOWN PLANNING URBAN DESIGN	
FERRY HOUSE, CANUTE ROAD, SOUTHAMPTON, HAMPSHIRE, SO14 3FJ. T: +44 (0)23 80332288 F: +44 (0)23 80632886 E: info@popespriestley.co.uk	
CONTRACTORS MUST CHECK ALL DIMENSIONS ON SITE. ON THE DRAWING DIMENSIONS ARE TO BE FOLLOWED FROM ARCHITECTS' DRAWINGS. ANY DIMENSIONS NOT SHOWN ON THE DRAWING ARE TO BE FOLLOWED FROM THE ARCHITECT'S REVISIONS. DIMENSIONS AND FINISHES MUST BE CHECKED ON SITE. 
S1 MICHAELS CONVENT LONDON ROAD WATERLOOVILLE HAMPSHIRE	
BLOCK N PRIVATE SECTION & ELEVATIONS# SHEET 2 OF 2 PLOTS 53 TO 61	
PLANNING ISSUE	REVISION
SCALE 1:100	DATE MAY 2012
AUTHOR	CHECK
DRAWING NO. PP1144/ 133-11	REVISION P2