



FRONT ELEVATION




SIDE ELEVATION




SECTION A-A




REAR ELEVATION (ENTRANCE)

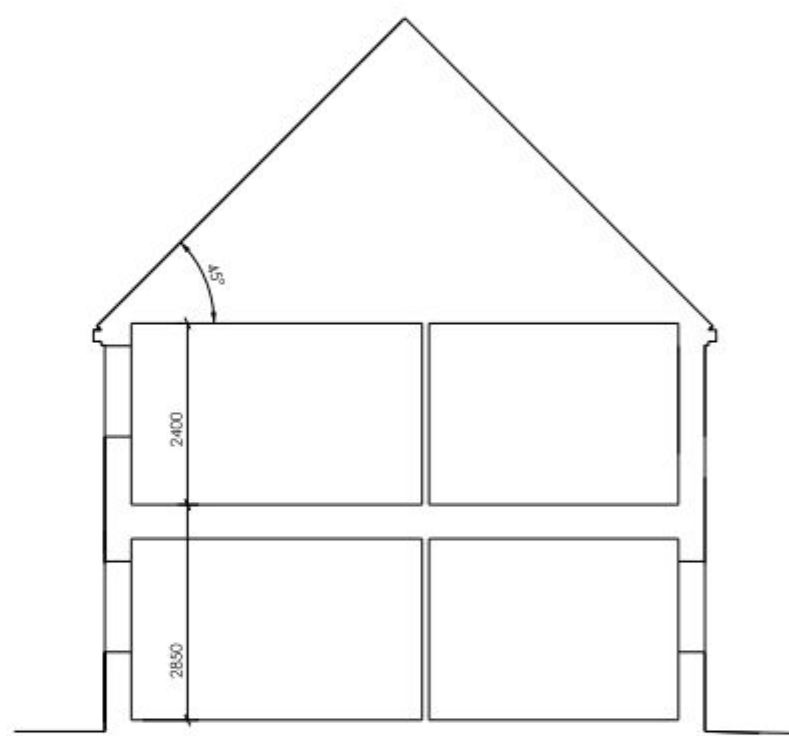


SECTION B-B

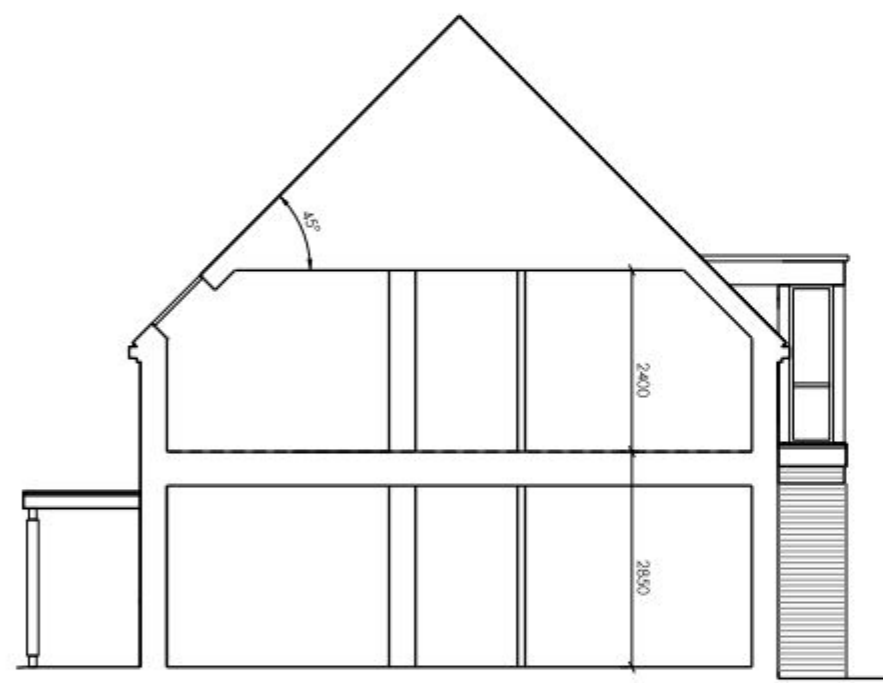

SECTION C-C

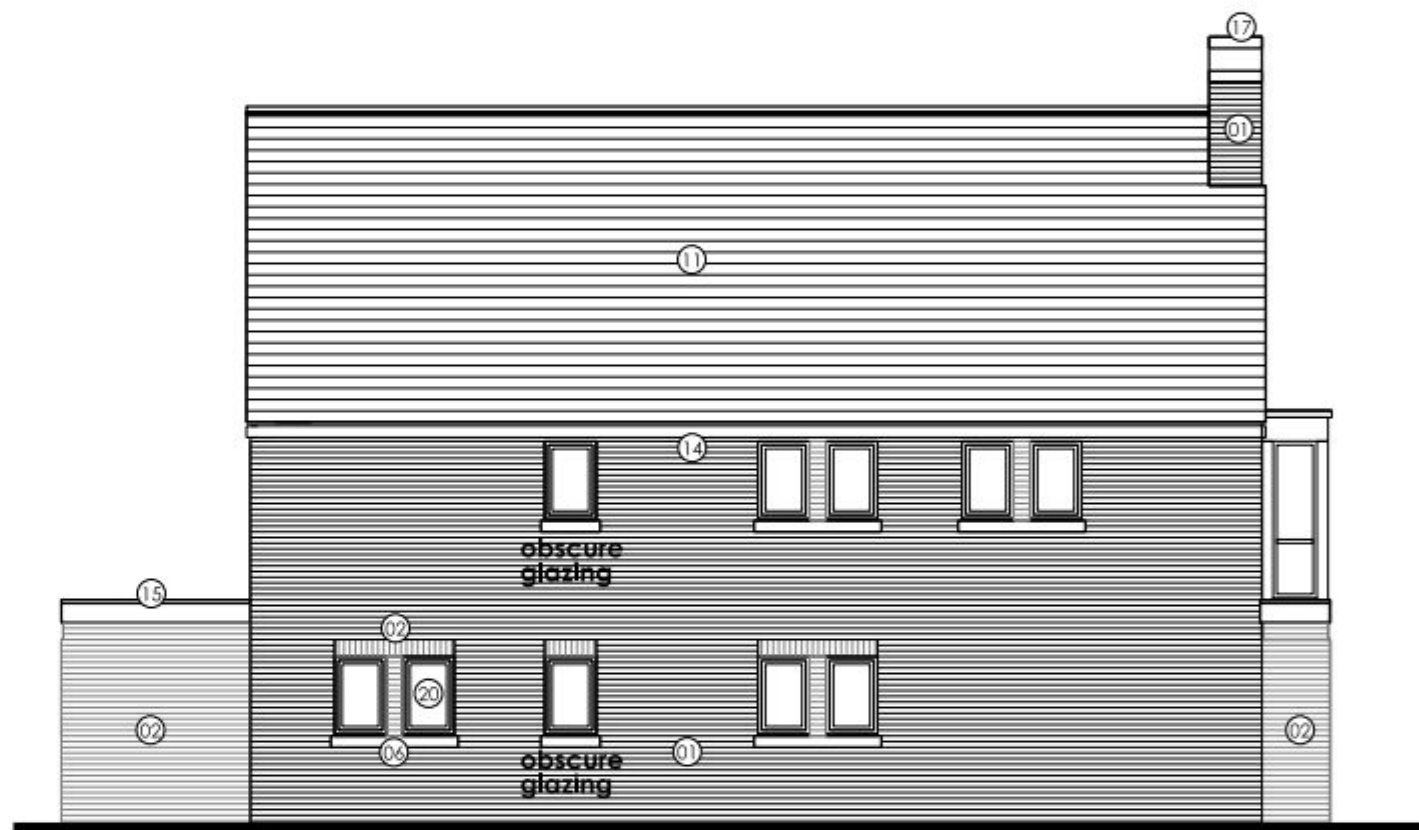


SIDE ELEVATION

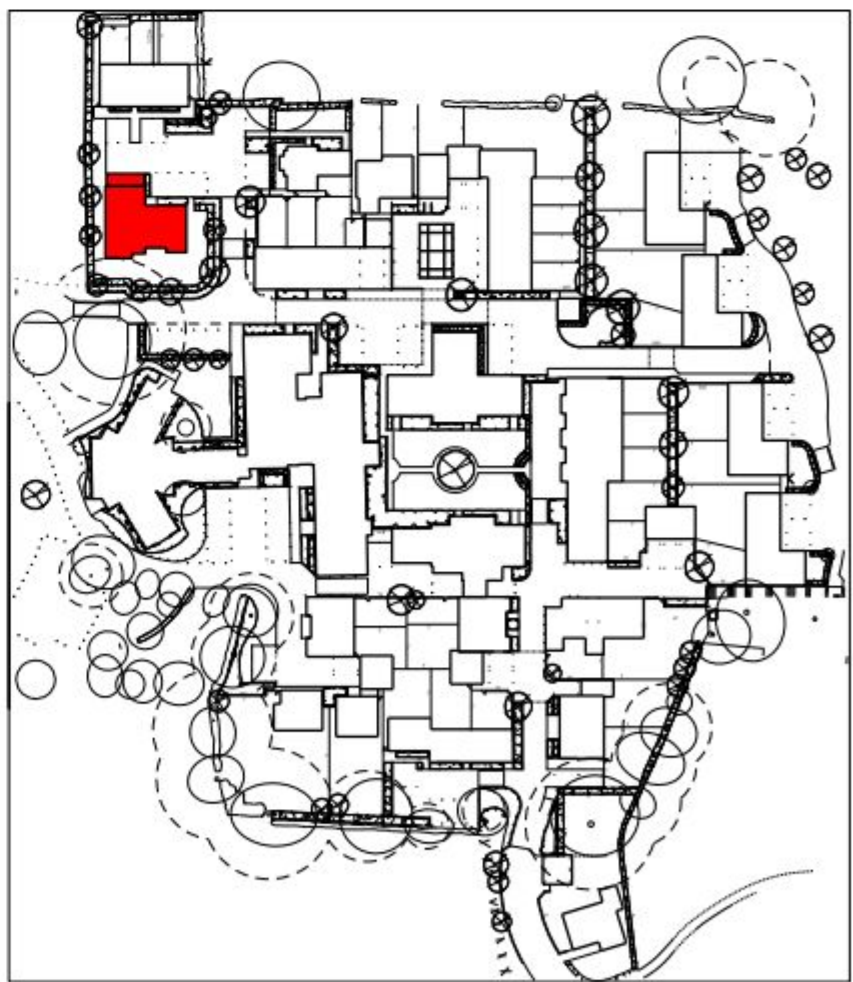

P2 - MG - JULY 2012 - brick window cills replaced with recon stone cill

MATERIALS KEY	
WALLS	
01 Multi stock brickwork	18 white eaves, verge, soffit and bargeboards
02 Red face brickwork, brick detail, brick header detail	19 metal chimney flue
03 Vertical weatherboard cladding - natural colour	38 grey UPVC rainwater goods
04 Horizontal weatherboard cladding - dark grey	
05 White smooth faced render to key gable features	WINDOWS/DOOR AND GLAZING SYSTEMS
06 Pre-cast stone cill, header and stone gable detail	20 White UPVC framed window, doors & glazing systems
07 Red brick cill detail	21 Velux roof lights
	22 Grey aluminium/linber composite window and doors
ROOF/EAVES/VERGES/SOFFITS/RAINWATER GOODS	
10 Blue/black slate with matching ridge + hip slates	DOORS/PORCHES/GUARDINGS
11 Red/brown plain clay tiles	30 Profiled front doors, to style shown
12 Orange plain clay tiles	31 White framed glazed main entrance doors to apartments
13 Grey pressed metal cappings/ trims to flat roof parapet walls etc	32 Painted profiled/louvered doors and screens to cycles and bin stores etc
14 Black UPVC rainwater goods	33 Profiled steel garage doors to style shown
15 Grey leadwork	34 Pressed metal fascias to canopies/ porches
16 Grey coloured dormers	35 Metal railing/guarding to balconies
17 precast gable top features	36 Painted steel gates/railings
	37 timber feature privacy fence

IMPORTANT NOTE FOR USE OF THIS DRAWING: THIS DRAWING HAS BEEN PRODUCED SPECIFICALLY FOR USE ON THIS PROJECT. POPE PRIESTLEY ARCHITECTS CANNOT BE HELD RESPONSIBLE FOR REUSE OF THIS INFORMATION BY OTHERS FOR ANY PURPOSE OTHER THAN FOR WHICH IT IS SPECIFICALLY INTENDED. THIS DRAWING REFLECTS STANDARDS AGREED FOR THIS PROJECT AND CURRENT AT THE TIME OF PRODUCTION AND WILL NOT BE UPDATED IN ACCORDANCE WITH CHANGING LEGISLATION AND/ OR OTHER REQUIREMENTS.

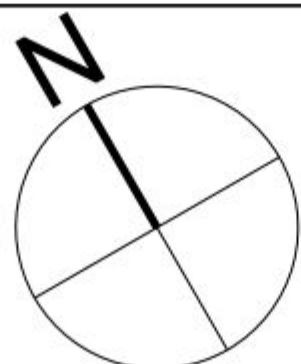

SCALE BAR = 10mm INTERVALS AT TRUE SCALE

POPE PRIESTLEY ARCHITECTS	
ARCHITECTURE TOWN PLANNING URBAN DESIGN	
FERRY HOUSE, CANUTE ROAD, SOUTHAMPTON, HAMPSHIRE, SO14 3PJ. T: +44 (0)23 80332288 F: +44 (0)23 80632886 E: info@popespriestley.co.uk	
CONTRACTORS MUST CHECK ALL DIMENSIONS ON SITE. ON THE DRAWING DIMENSIONS ARE TO BE WORKED FROM ARCHITECTS' DRAWINGS AND NOT FROM THE DRAWING. DIMENSIONS GIVEN ON THE DRAWING ARE TO BE WORKED FROM THE DRAWING. THE DIMENSIONS GIVEN ON THE DRAWING ARE TO BE WORKED FROM THE DRAWING. THE DIMENSIONS GIVEN ON THE DRAWING ARE TO BE WORKED FROM THE DRAWING.	
ST MICHAELS CONVENT LONDON ROAD WATERLOOVILLE HAMPSHIRE	
BLOCK A AFFORDABLE APARTMENTS PLOTS 1-4 ELEVATIONS	
PLANNING ISSUE	
SCALE @ 1:100	DATE MAY 2012
AUTHOR	CHECK
DRAWING NO. PP1144/ 120-10	REVISION P2