



*Do not scale from this drawing, except for planning purposes
Any discrepancies are to be reported immediately.
This drawing remains the copyright of **GO5** Architecture*

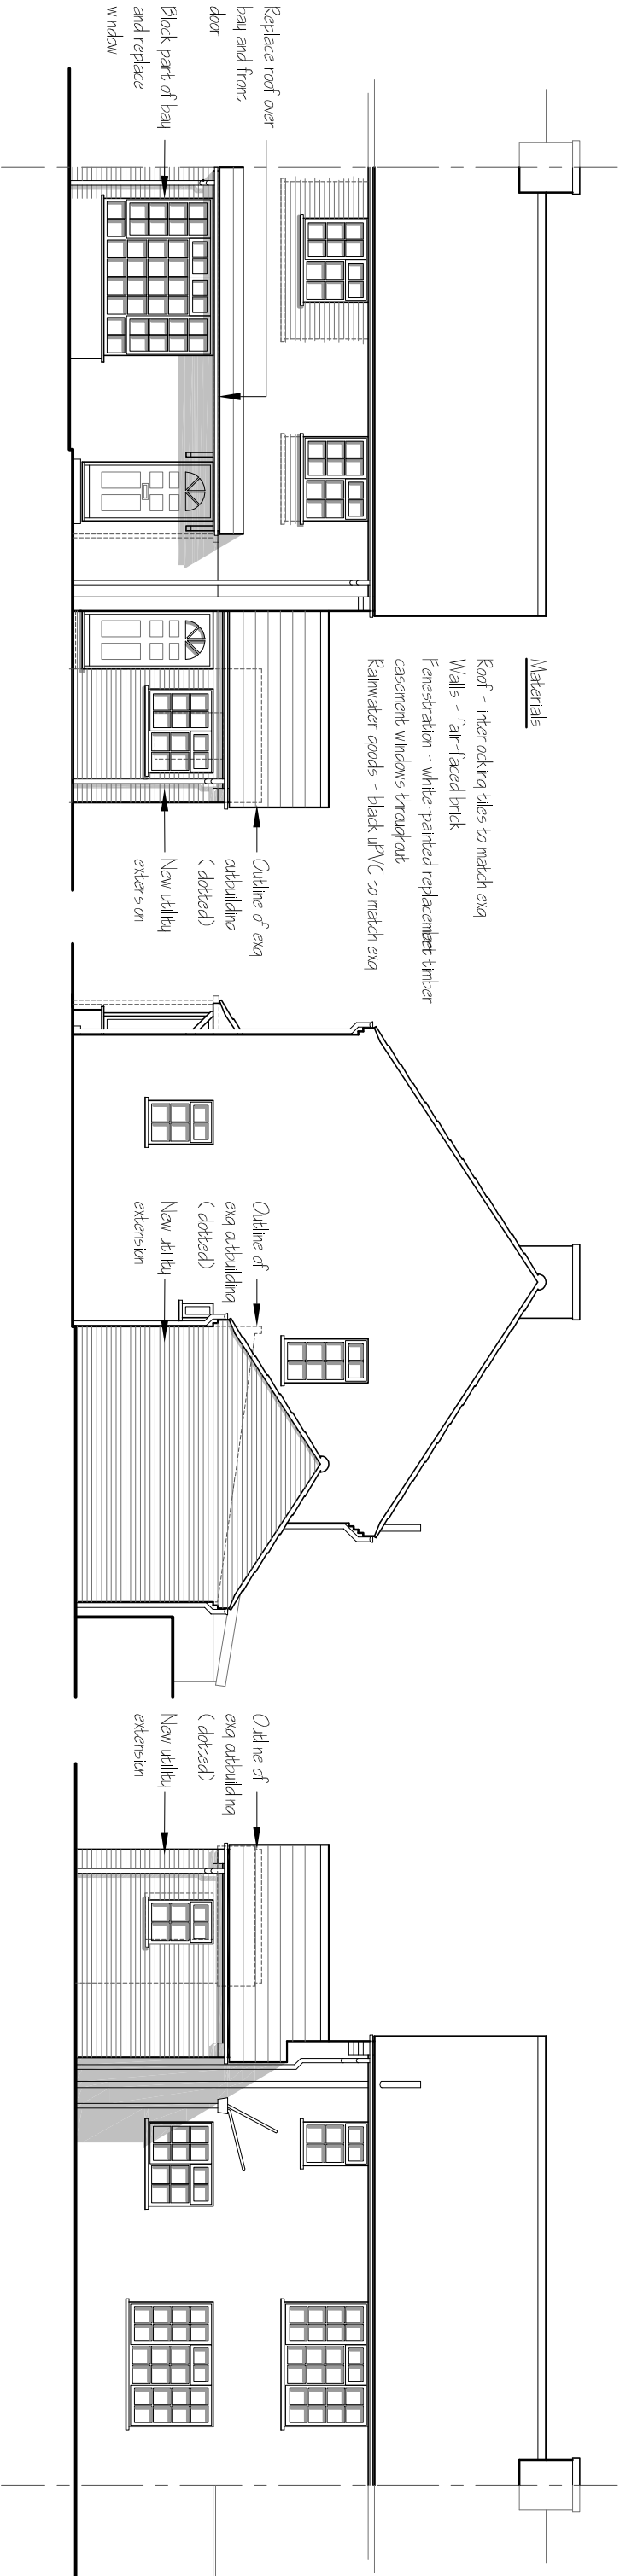

Front Elevation

Side Elevation


Rear Elevation

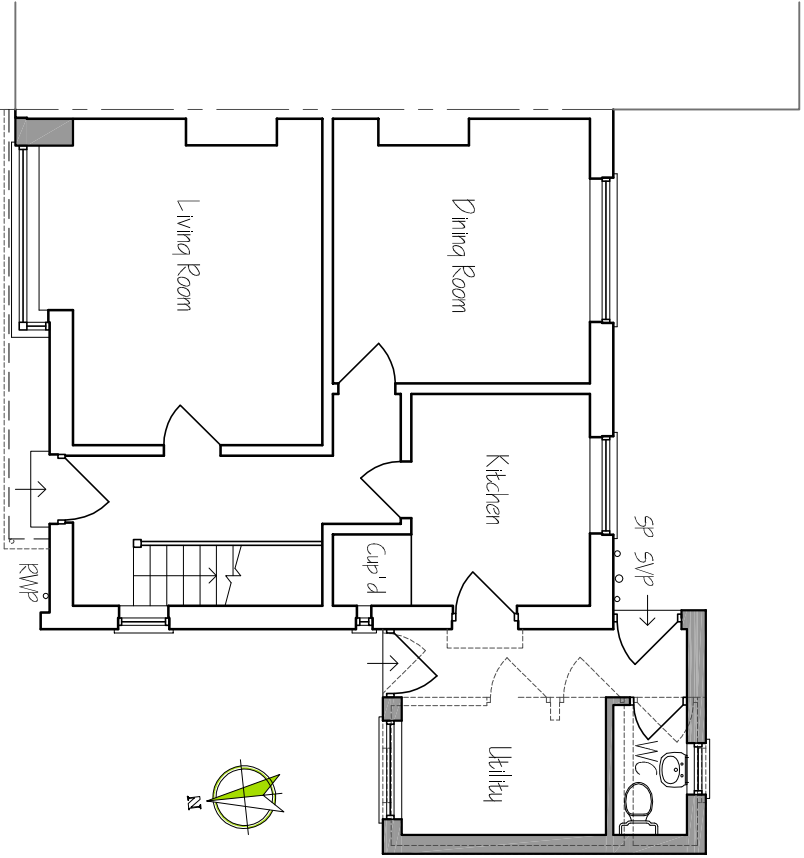

Ground Floor Plan




First Floor Plan

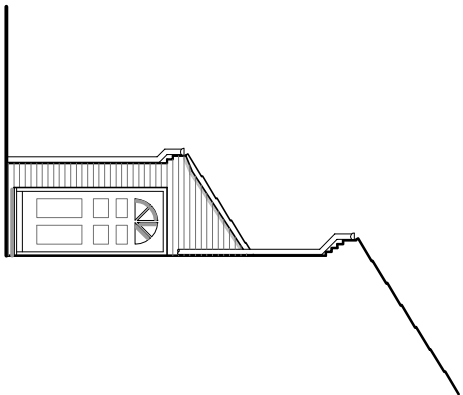

Return Elevation

GO5 Architecture

1 Mainline Business Centre
72 Station Road
Liss
Hampshire
GU33 7AD
07894 110 452
www.go5architecture.co.uk
grame@g5architecture.co.uk

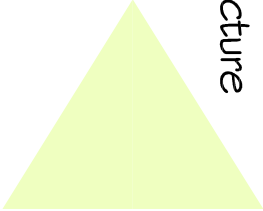

Drawn By	Checked
18-07-12	GRH
Scale	1:100 @ A3 UNO
Client	Nippard
Project	109 Elizabeth Road Waterboville Hampshire

Title
Proposed Extension
Proposed Plans & Elevations
Planning Issue

Drawn By

0053-02-13