




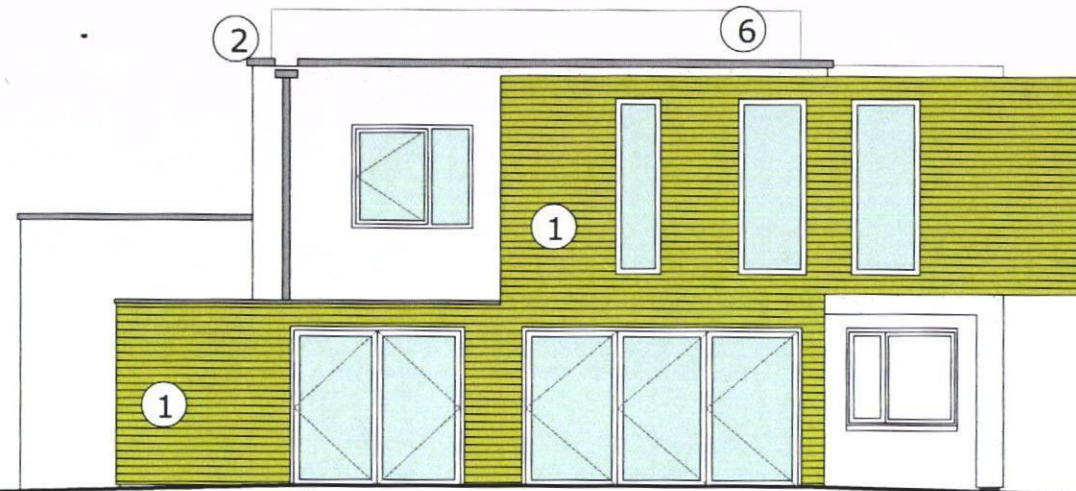


proposed north west elevation

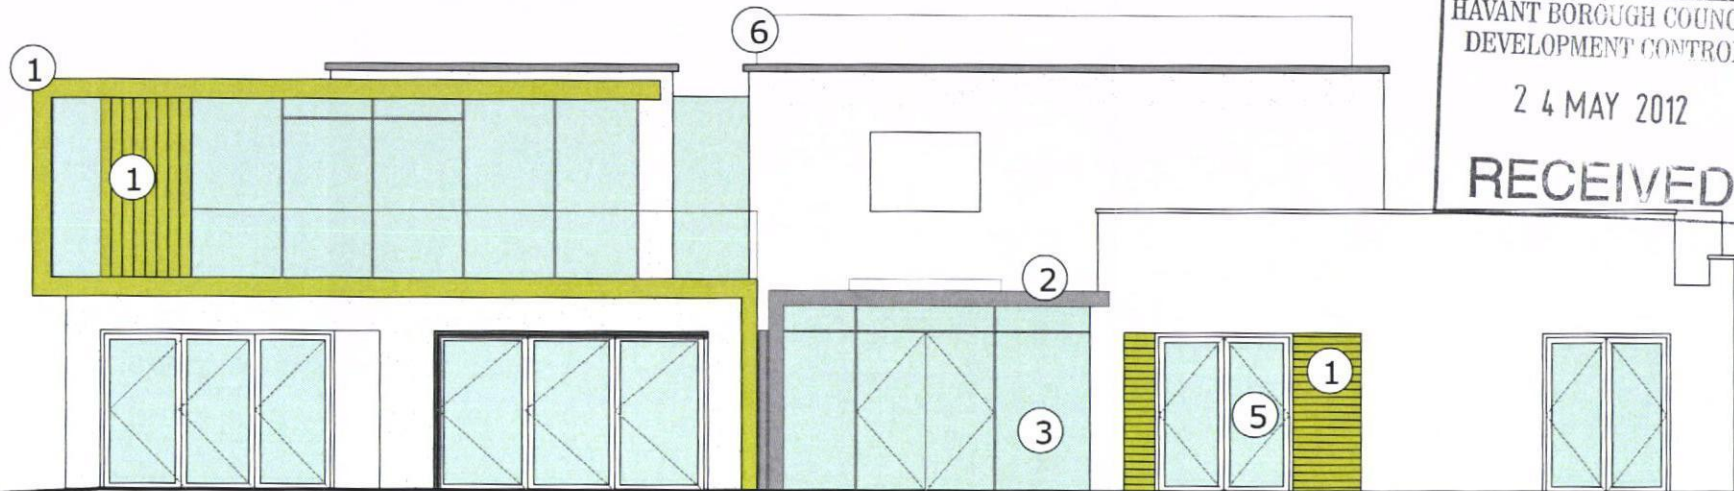

proposed south west elevation

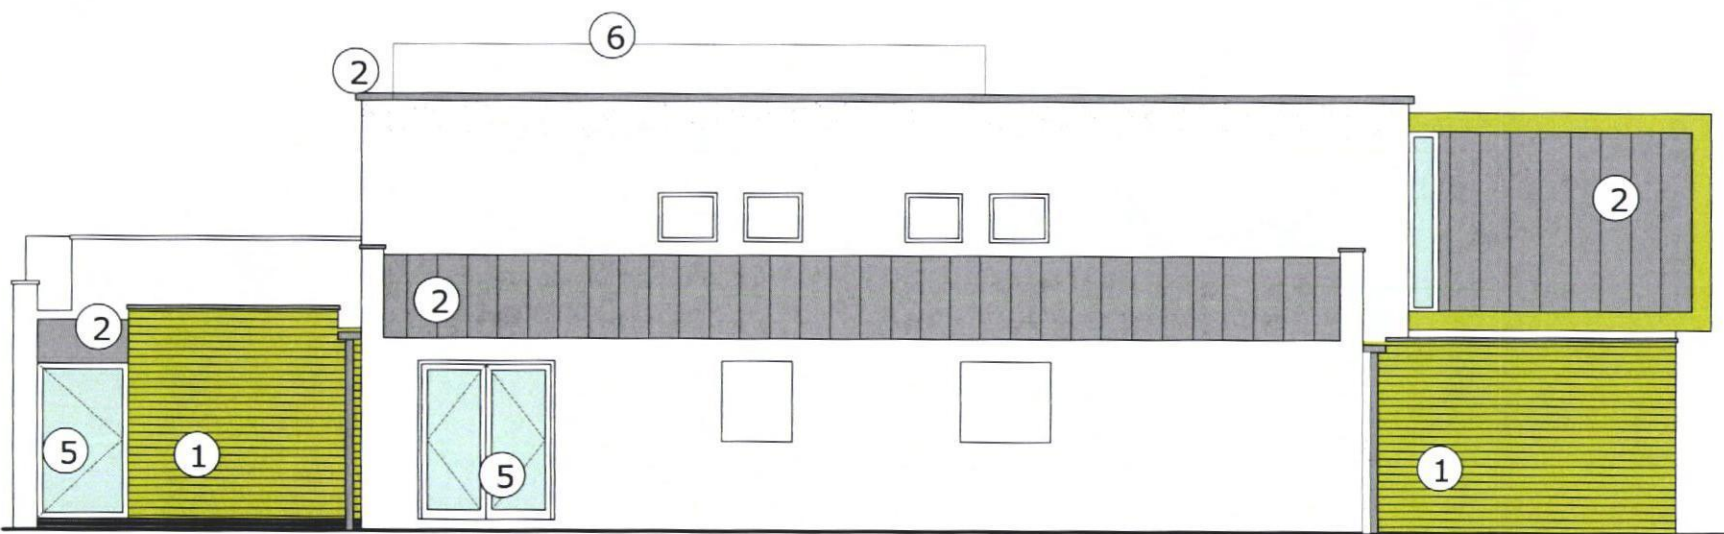

proposed north east elevation

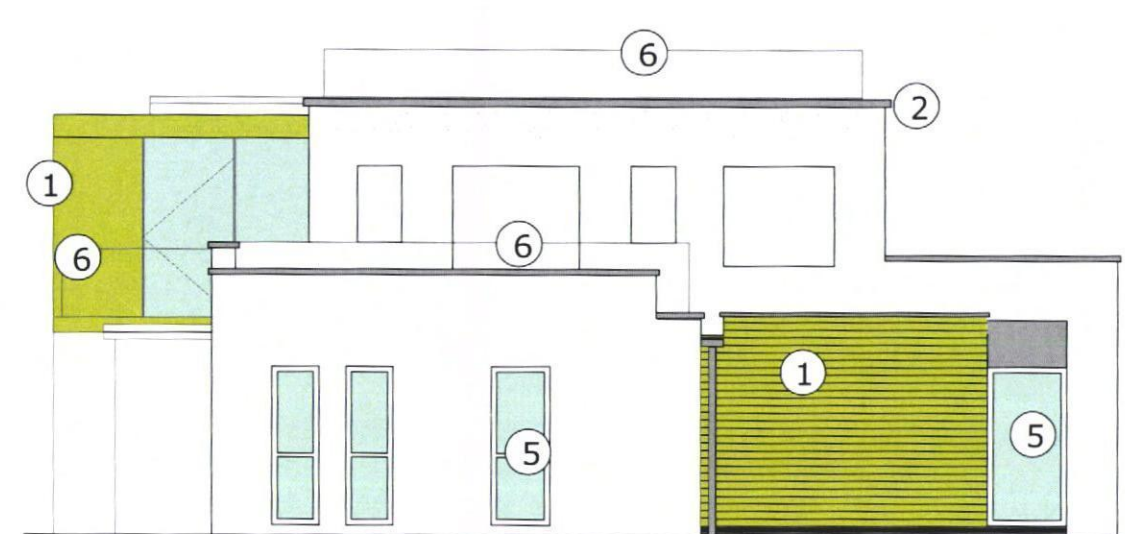

proposed south east elevation



proposed elevation of south east boundary wall



① timber weatherboarding



④ white render



② metal standing seam finish



⑤ metal framed windows



③ frameless double glazing


⑥ glazed balustrading

revisions

a/04.07.11/updated following HBC queries
b/05.09.11/shadow hatch lightened to show
details
c/19.09.11/shadow hatch removed to make
detail clear; gate locations updated to reflect
plan
d/18.05.12/roof maintenance access shown;
solar panels shown; extra rooflights shown

scale bars

1:100

 

scale
1:100 @ A3

date
april 2011

job name
ivory house

job number
11015

drawing number
(pl)10

dwell design
ltd

drawing name
proposed
elevations

status
planning

revision
d