



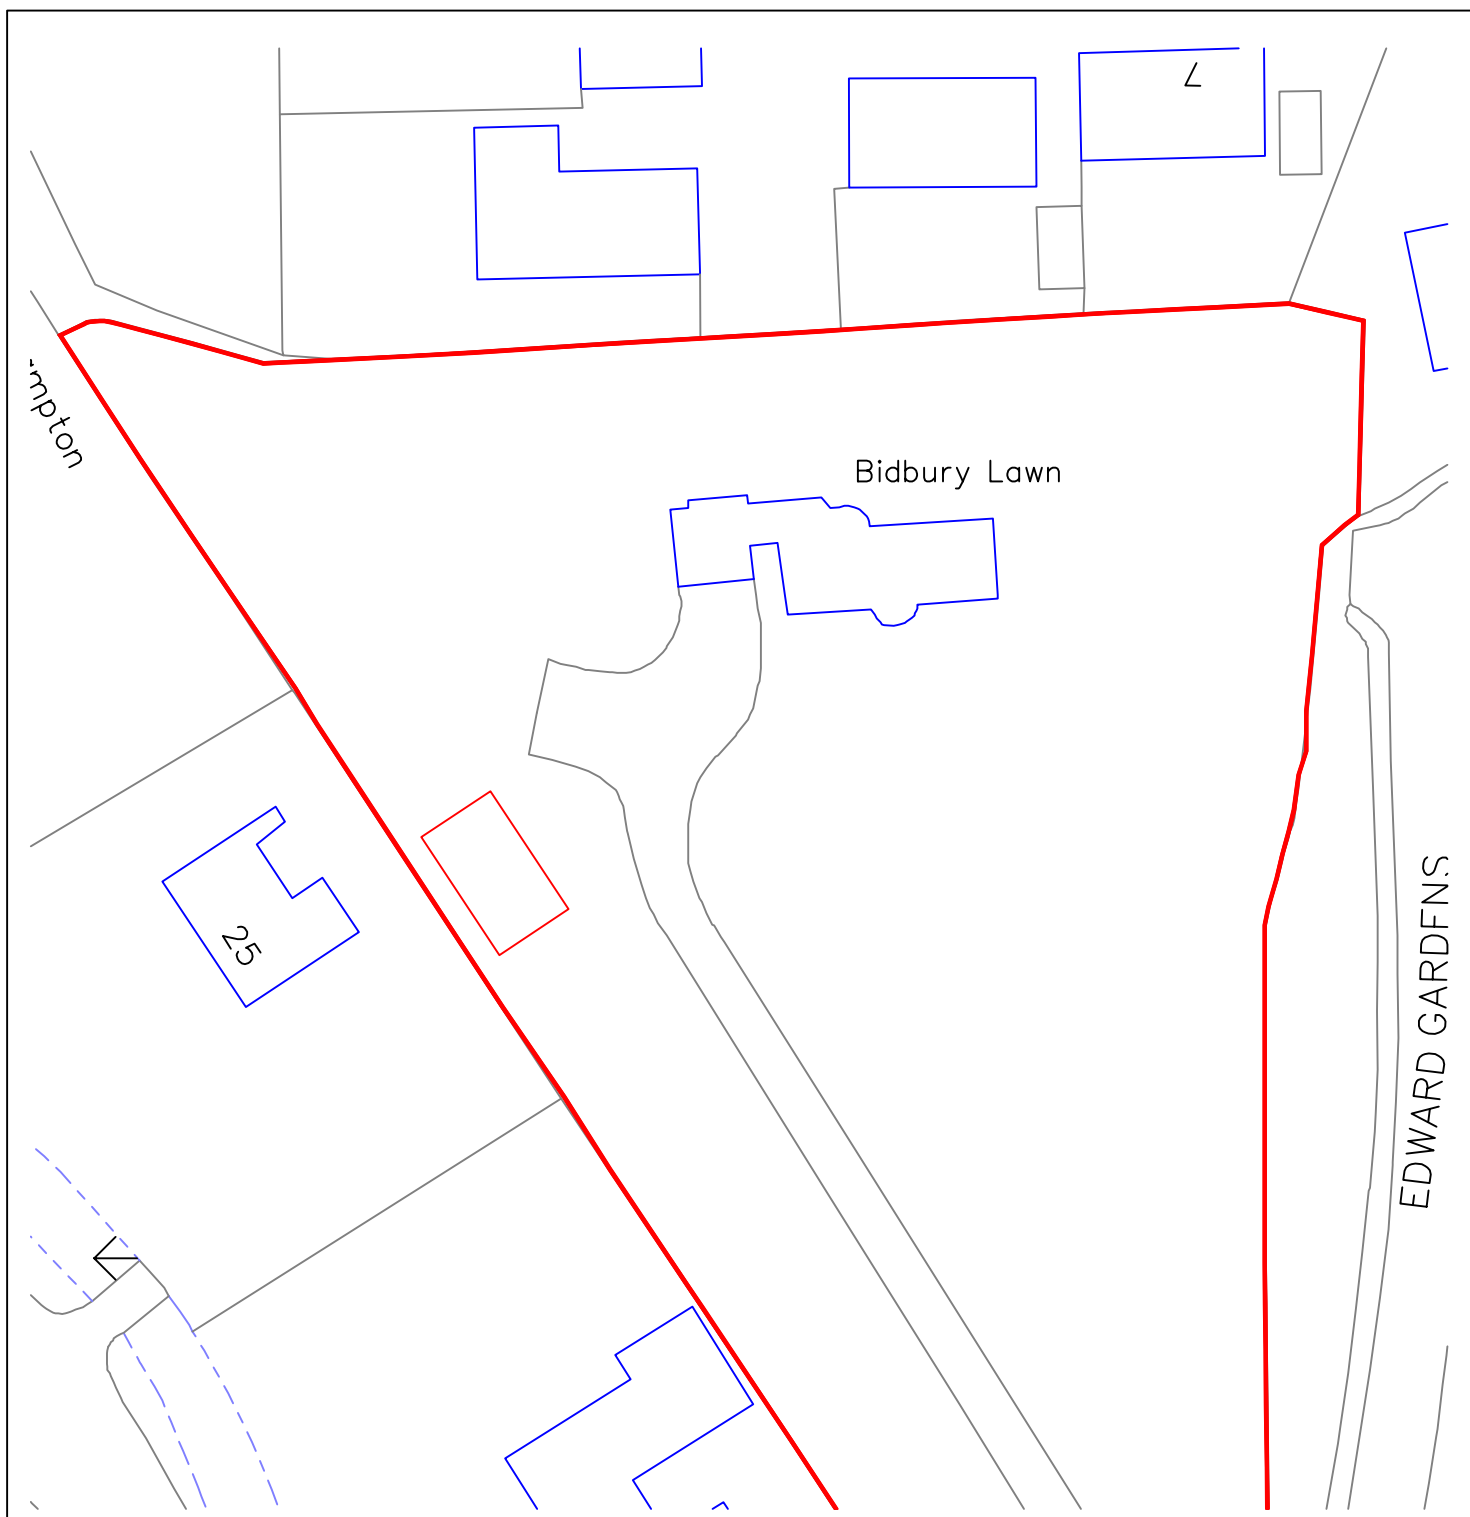

Stanfords Ref No.

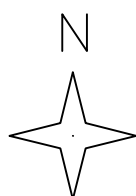

0 10 20 30 40 50

Metres

All measurements in mm OR stated otherwise DO NOT SCALE FROM DRAWING.

Drawn: SRH	Date: 31.08.2012	Drawing Title: Site Plan	
Rev:	White	Ref: 13379JP	Scale: 1:500

Lyndhurst Road, Holmsley
Burley, Hampshire
BH24 4HY
t: 01425 402 507
f: 01425 403 516
w: www.oakcraft.co.uk
m: mail@oakcraft.co.uk

