

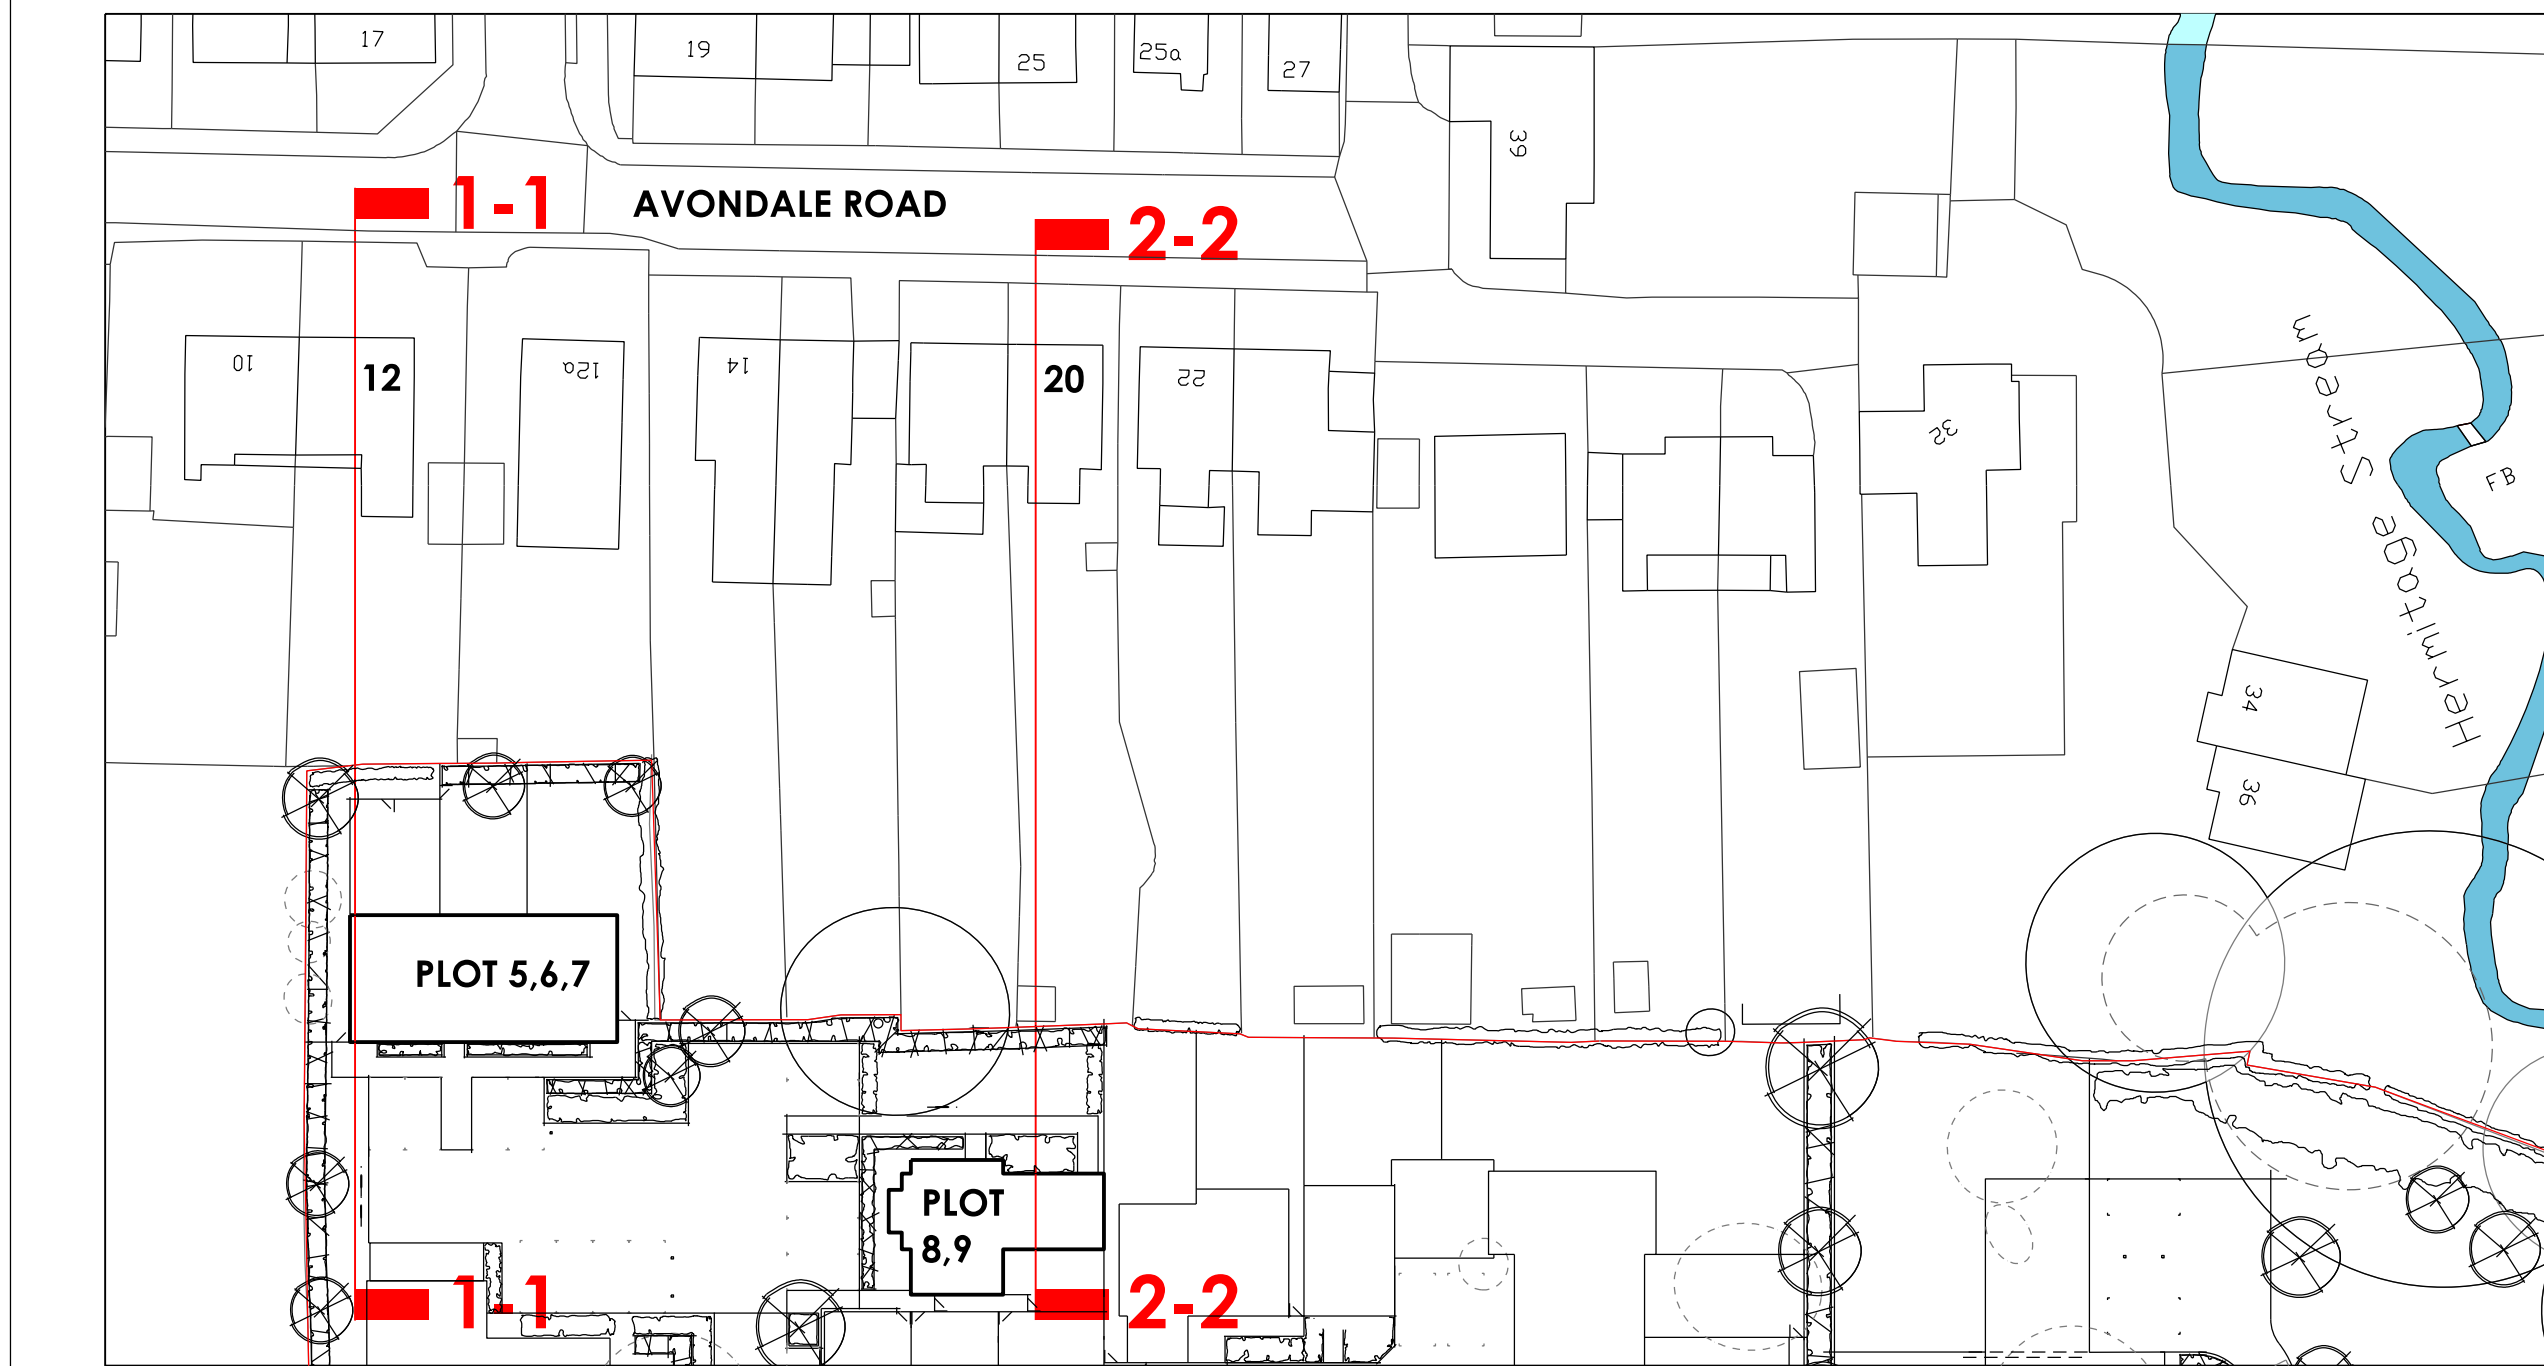
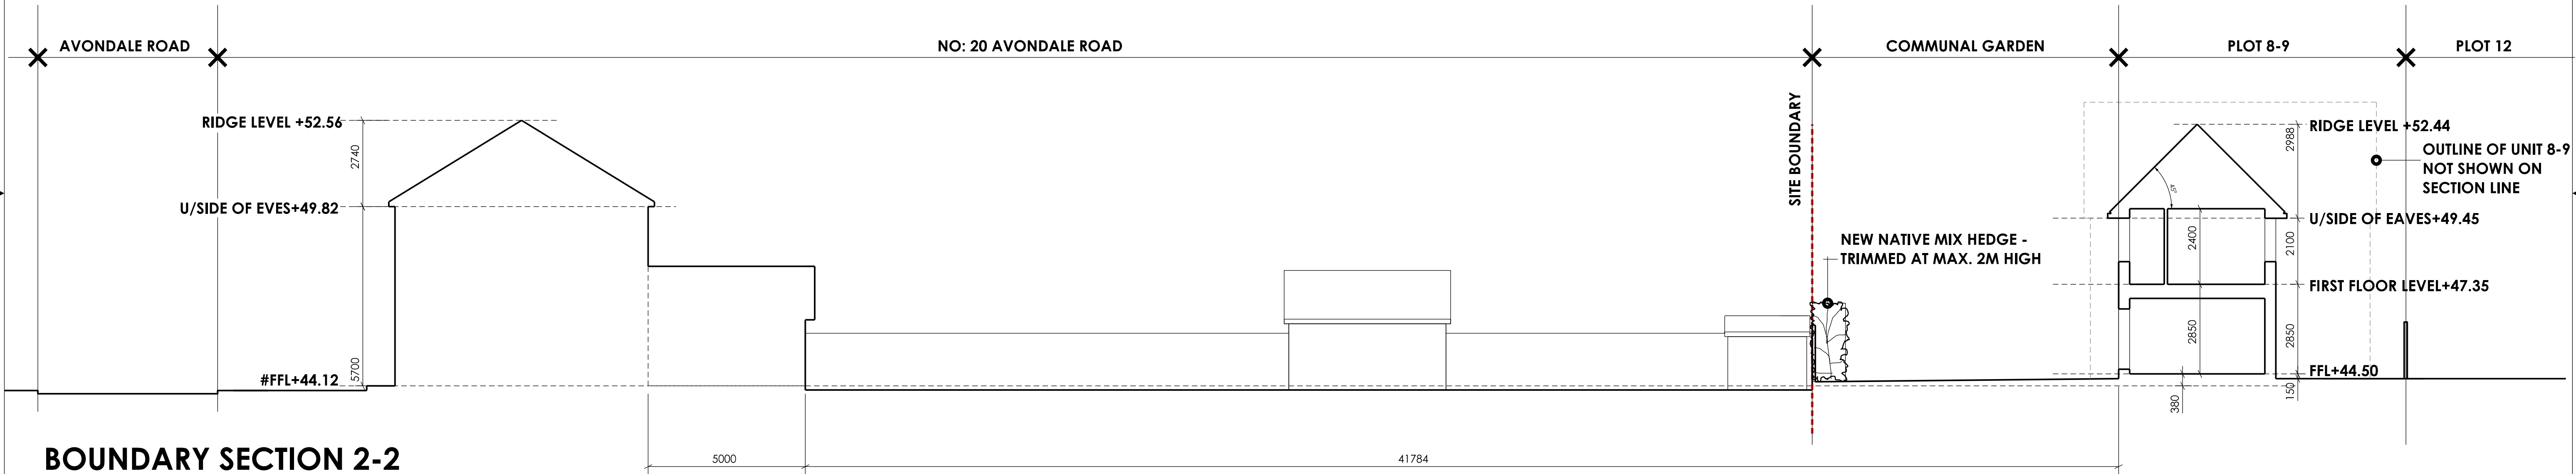


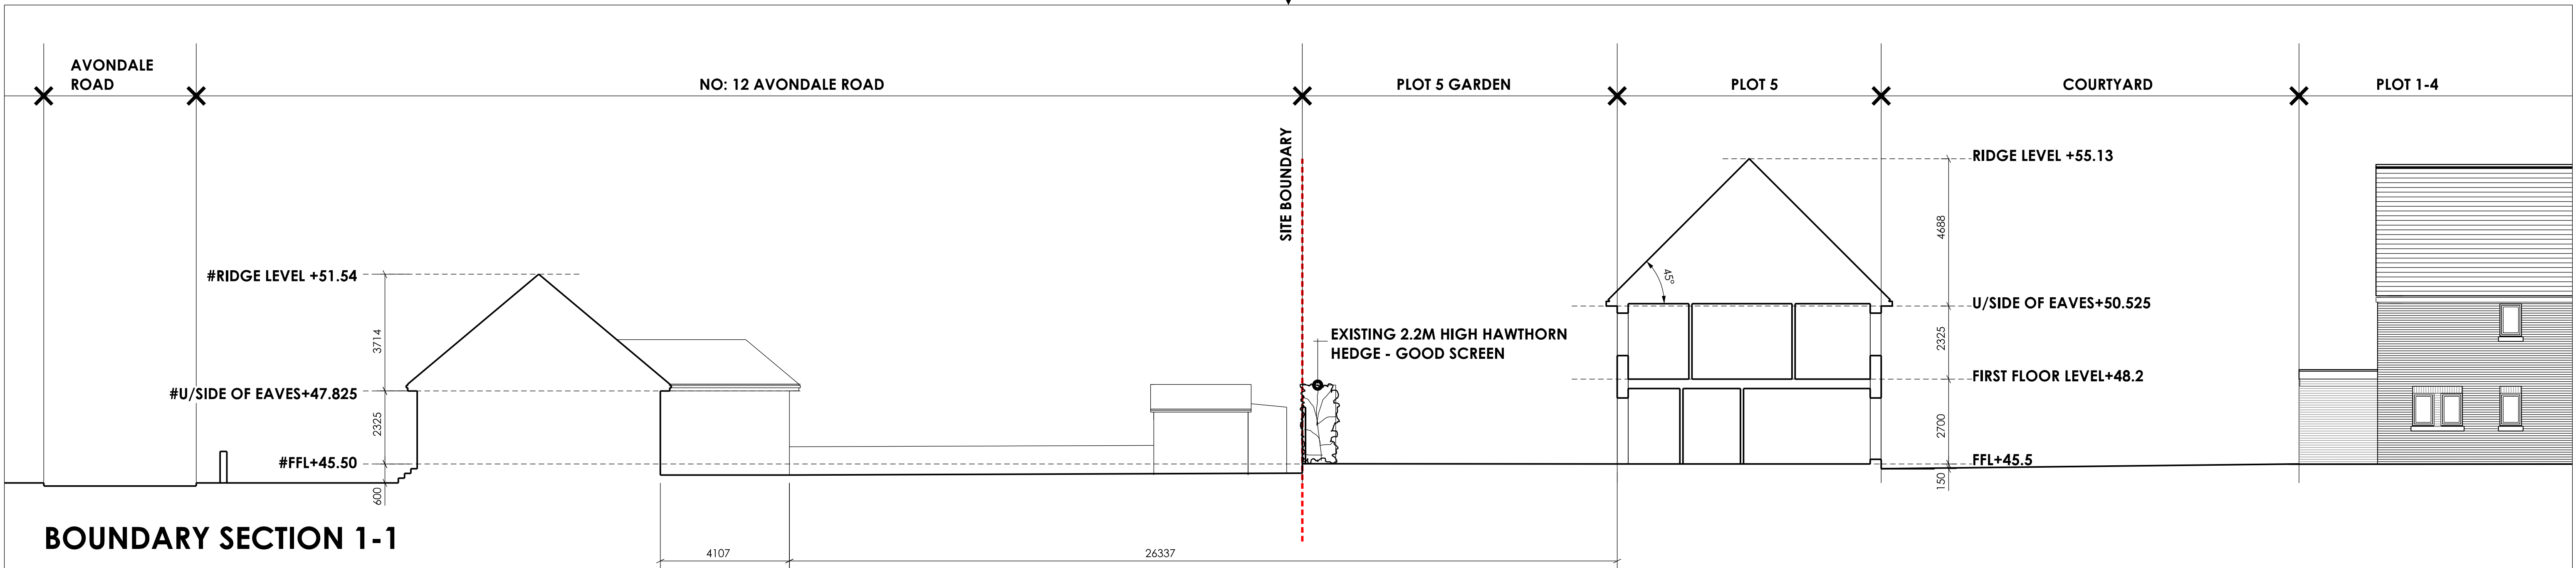

SITE PLAN EXTRACT 1:500

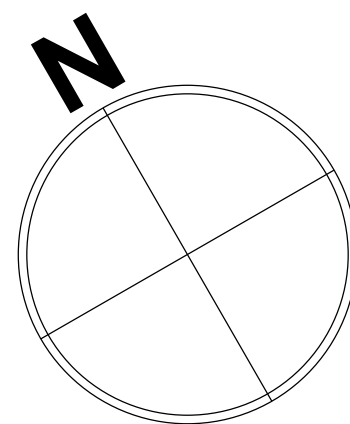

LEVELS FOR NO:-12 AND 22 AVONDALE ROAD INTERPOLATED

IMPORTANT NOTE FOR USE OF THIS DRAWING: THIS DRAWING HAS BEEN PRODUCED SPECIFICALLY FOR USE ON THIS PROJECT. POPE PRIESTLEY ARCHITECTS CANNOT BE HELD RESPONSIBLE FOR RE-USE OF THIS INFORMATION BY OTHERS FOR ANY PURPOSE OTHER THAN FOR WHICH IT IS SPECIFICALLY INTENDED. THIS DRAWING REFLECTS STANDARDS AGREED FOR THIS PROJECT AND CURRENT AT THE TIME OF PRODUCTION AND WILL NOT BE UPDATED IN ACCORDANCE WITH CHANGING LEGISLATION AND/OR OTHER REQUIREMENTS.

SCALE BAR = 10m IN INTERVALS AT TRUE SCALE

POPE PRIESTLEY ARCHITECTS ARCHITECTURE TOWN PLANNING URBAN DESIGN FERRY HOUSE, CANUTE ROAD, SOUTHAMPTON, HAMPSHIRE, SO14 3FJ. T: +44 (0)23 80335228 F: +44 (0)23 80632886 E: info@popepriestley.co.uk	
ST MICHAELS CONVENT LONDON ROAD WATERLOOVILLE HAMPSHIRE	
BOUNDARY SITE SECTION 1-1 AND 2-2	
PLANNING ISSUE	REVISION
SCALE 1/100	DATE AUG 2012
AUTHOR MG	CHECK -
DRAWING NO. PP1144/ 160-00	