


ACCOMMODATION SCHEDULE		
PLOT N°	ACCOM	APPROX AREA m²
GROUND		
66	2 BED 4 PERS	62.0
67	2 BED 3 PERS	71.9
68	2 BED 3 PERS	71.2
69	2 BED 4 PERS	66.7
70	2 BED 3 PERS	72.2
71	2 BED 4 PERS	82.3
72	2 BED 4 PERS	67.7
FIRST		
73	3 BED 5 PERS	78.5
74	3 BED 5 PERS	83.1
75	3 BED 5 PERS	90.1
76	2 BED 3 PERS	65.3
77	2 BED 3 PERS	67.3
78	2 BED 4 PERS	81.6
79	2 BED 4 PERS	68.0
SECOND		
80	2 BED 4 PERS	65.7
81	3 BED 5 PERS	93.0
82	3 BED 5 PERS	106.7*
TOTAL 17 FLATS		
NOTE: Some flats do not have ensuites.		
Floor areas at second floor are measured at the approximate 1.5m skilling height line. Existing minimum heights below skilling in plots 80, 81 & 82 vary between 1.2m & 1.35m.		
Flat 82* area includes the staircase Stair 2 (private).		

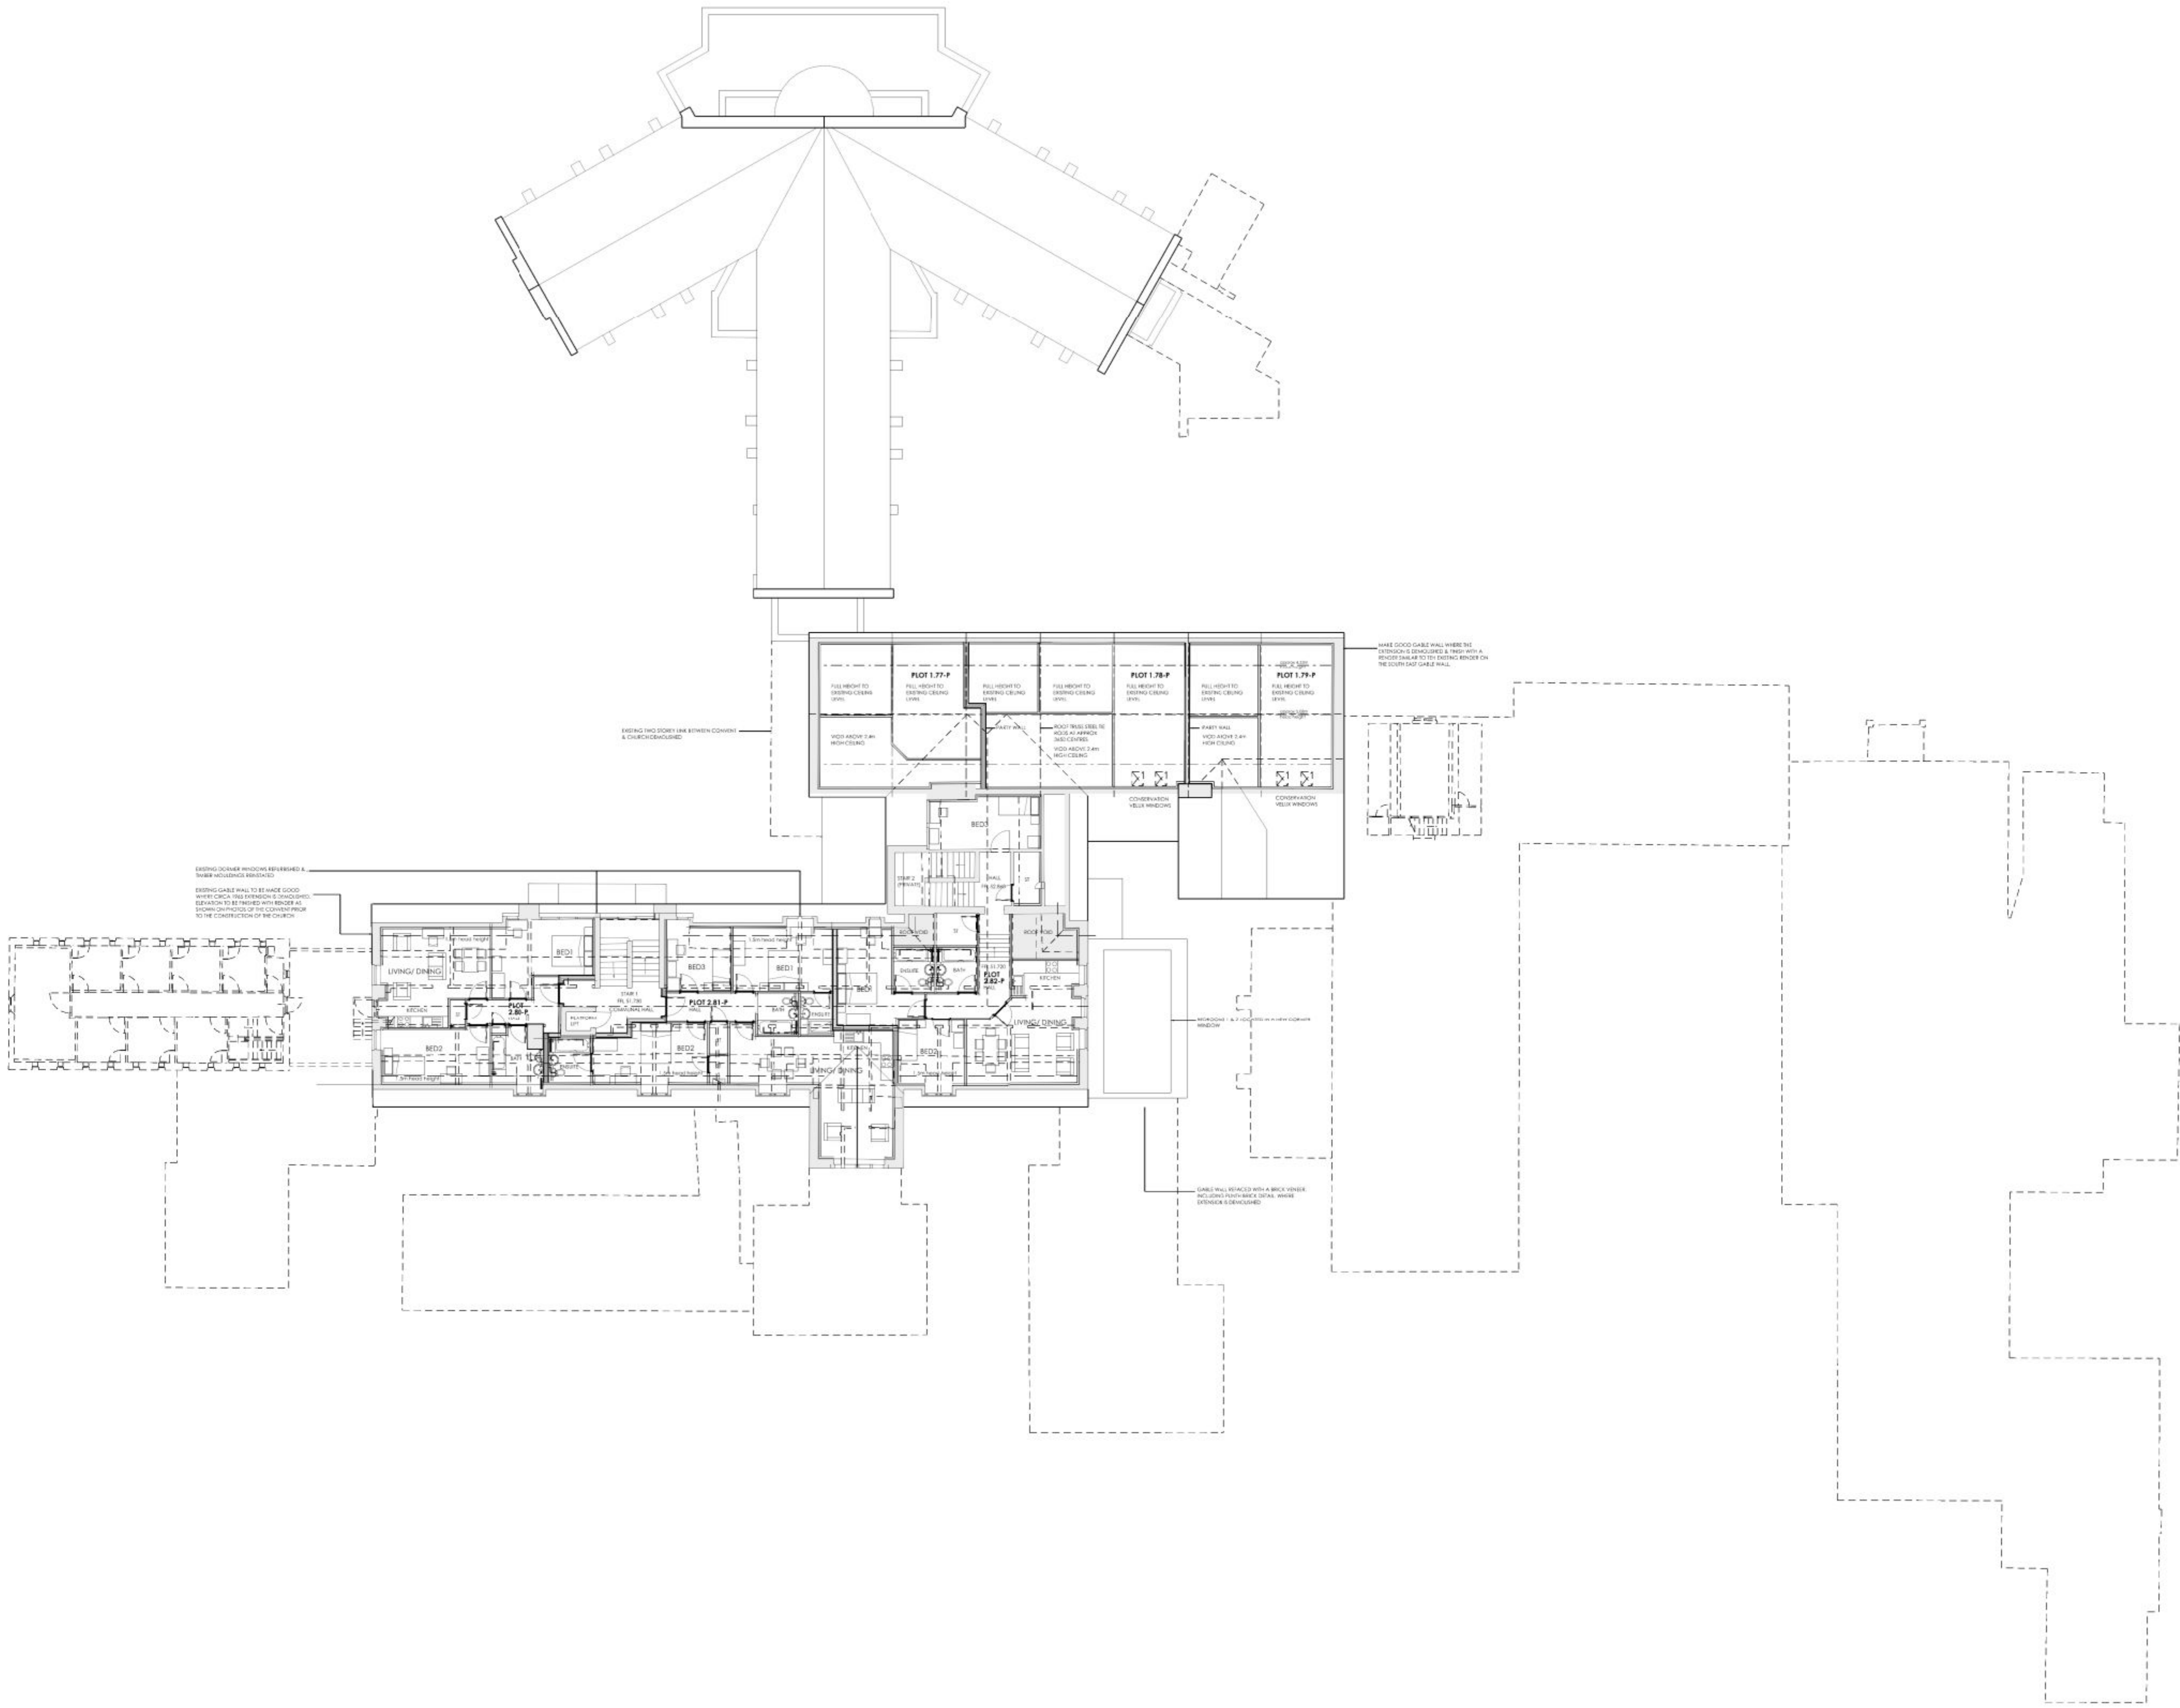

NOTE:
THIS DRAWING IS BASED ON THE SURVEY DRAWINGS PREPARED BY HAMPSHIRE LAND SURVEYS. THE PROPOSAL SHOWN ON THIS DRAWING IS SUBJECT TO THE DETAILED INVESTIGATION INFO & CONFIRMATION OF THE EXISTING STRUCTURE, CONSTRUCTION & DIMENSIONS ON SITE BY OTHERS.



POPE PRIESTLEY ARCHITECTS
ARCHITECTURE | TOWN PLANNING | URBAN DESIGN
FERRY HOUSE, CANUTE ROAD, SOUTHAMPTON, HAMPSHIRE, SO14 3FJ T: +44 (0)23 80335228F: +44 (0)23 80632886 E: info@popepriestley.co.uk

S1 MICHAEL'S CONVENT
LONDON ROAD
WATERLOOVILLE
HAMPSHIRE

FORMER CONVENT:
SECOND FLOOR PLAN

IMPORTANT NOTE FOR USE OF THIS DRAWING: THIS DRAWING HAS BEEN PRODUCED SPECIFICALLY FOR USE ON THIS PROJECT. POPE PRIESTLEY ARCHITECTS CANNOT BE HELD RESPONSIBLE FOR RE-USE OF THIS INFORMATION BY OTHERS FOR ANY PURPOSE OTHER THAN FOR WHICH IT IS SPECIFICALLY INTENDED. THIS DRAWING REFLECTS STANDARDS AGREED FOR THIS PROJECT AND CURRENT AT THE TIME OF PRODUCTION AND WILL NOT BE UPDATED IN ACCORDANCE WITH CHANGING LEGISLATION AND/OR OTHER REQUIREMENTS.

SCALE BAR = 10mm INTERVALS AT TRUE SCALE

PLANNING ISSUE

SCALE 1/4" = 1'	DATE	AUTHOR	CHECK	DRAWING NO.	REVISION
: 200	01.05.2012	JT	-	PP1144/ 190-02	P2