



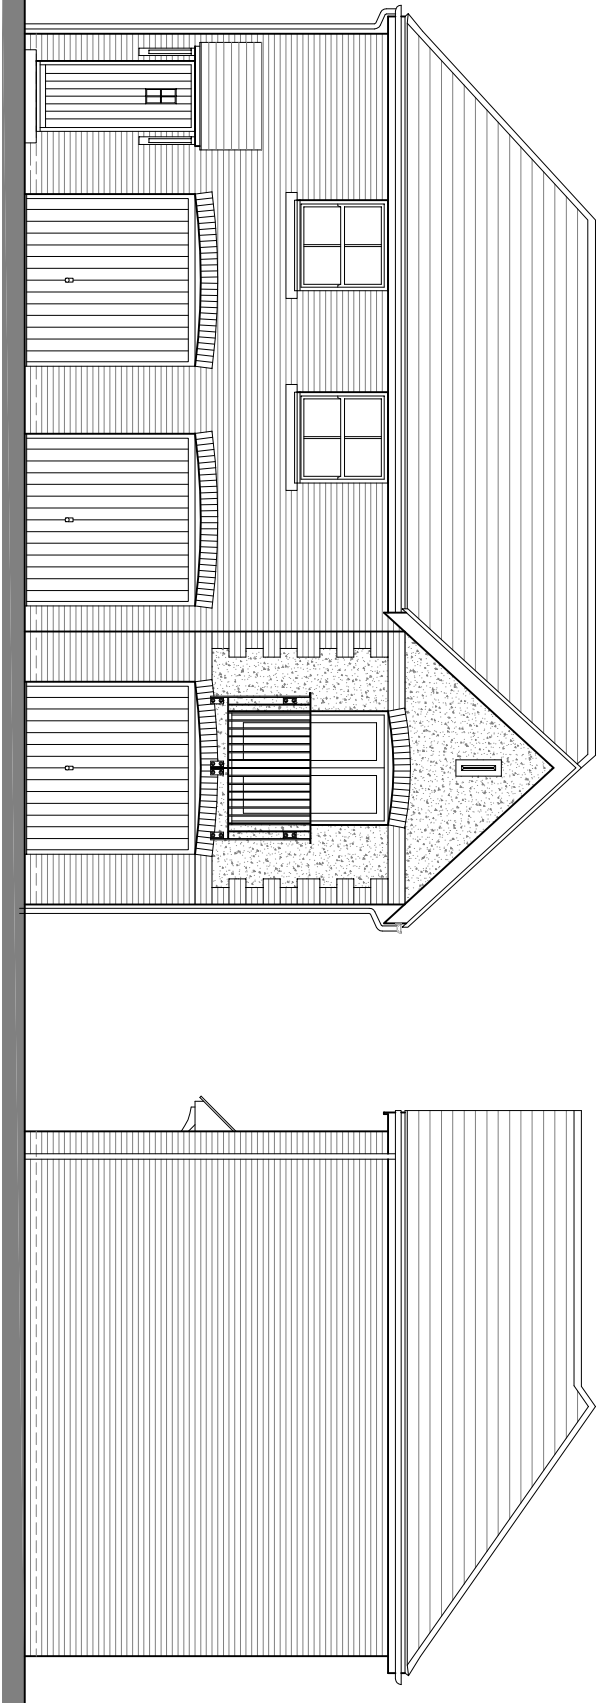

Front Elevation


Side Elevation

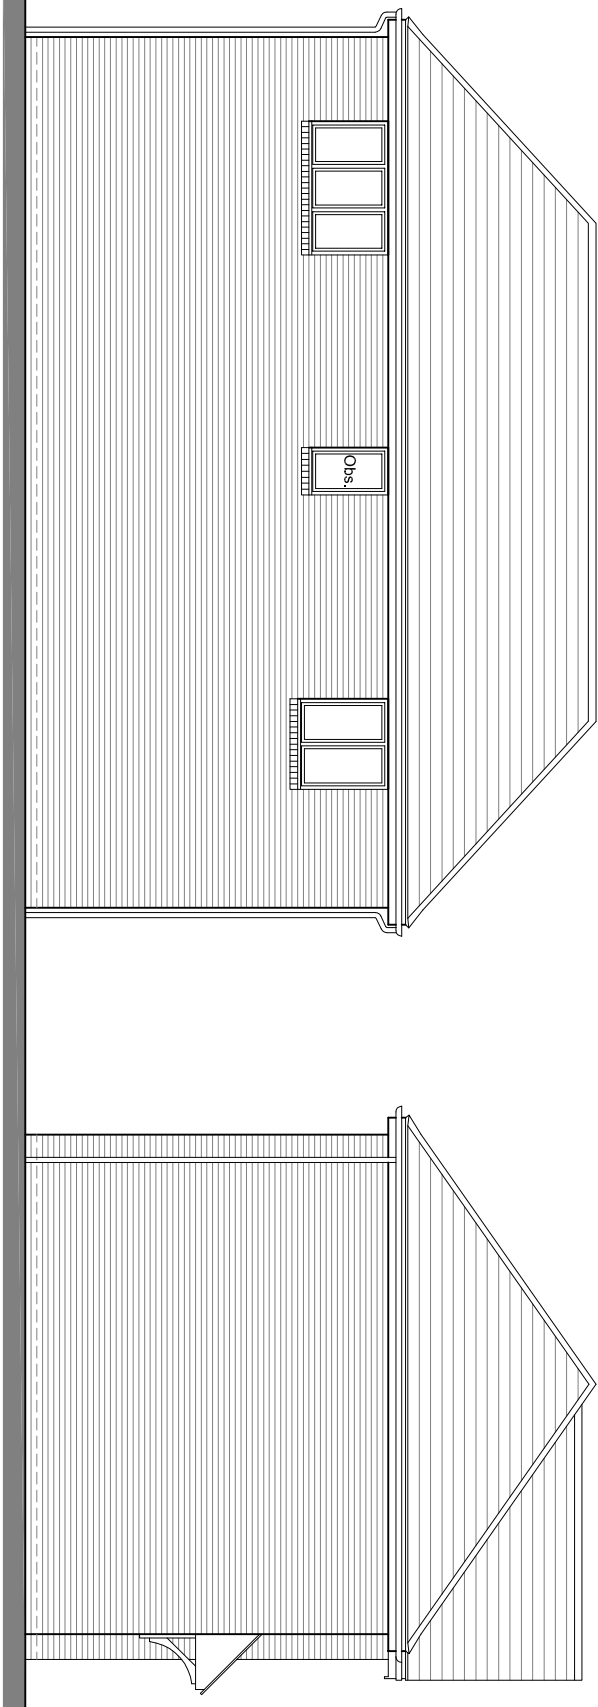


Rear Elevation

Side Elevation


PLOT No.
As Drawn - 167
Handed -

 

HouseType	2BH-3	Variation	
Bedrooms	2	Persons	4
Sq.ft	742	Sq.m	68.93

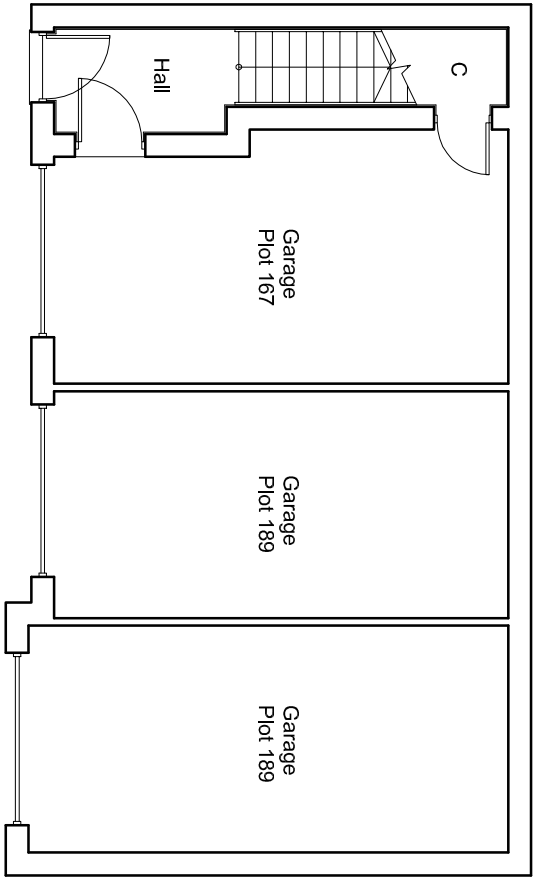

Ground Floor Plan

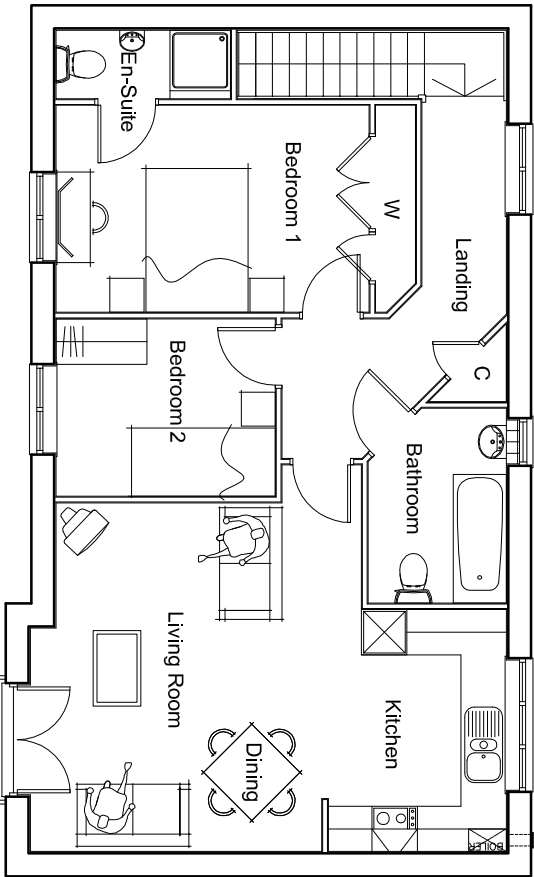

First Floor Plan

NOTES

Permission is granted to scale from this drawing for the purpose of Local Authority Planning Approval only. In all other circumstances DO NOT scale from this drawing. Please contact this office for any additional information required.

Contractors, Sub Contractors and Suppliers are to check all relevant dimensions and levels of the site and building before commencing any shop drawings or building work. Any discrepancies should be recorded to the Architect.

Where applicable this drawing is to be read in conjunction with the Consultants' drawings.

This drawing is the copyright of Tetlow King Ltd @. All rights reserved.

Ordnance Survey Data @ Crown Copyright. All rights reserved. Licence No. 100007359

REV	DESCRIPTION	DATE	AUTH	CHKD
A	Rear calls changed to brick; front window style amended.	07/08/12	MP	

PLANNING



ARCHITECTS : URBAN DESIGNERS : SUSTAINABILITY CONSULTANTS
Building 300, The Garages, Romsey Road, Michelmarsh, Romsey, Hampshire, SO51 0AE
Tel: 01794 567705 Fax: 01794 519317 Web: www.tetlowking.co.uk

PROJECT
Hampshire Farm
Emsworth
for Bellway Homes and Bloor Homes

DRAWING
House type 2BH-3
Floor Plans & Elevations

SCALE	DATE	AUTHOR	CHKD
1:100 @ A3	May 2012	MP	RTV/J
JOB NO.	DRAWING NO.	REV	
PL120418	HT.2BH-3.pe	A	