




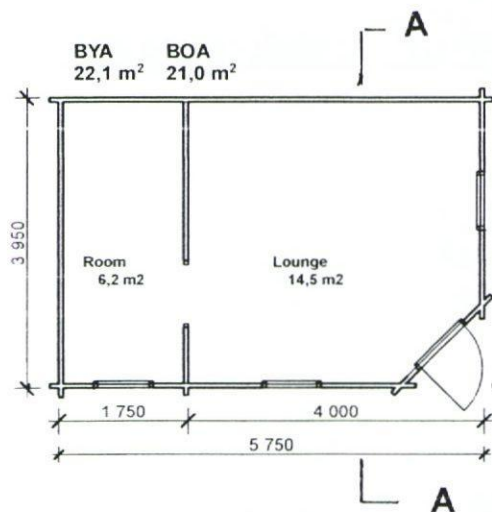

GROUND FLOOR PLAN

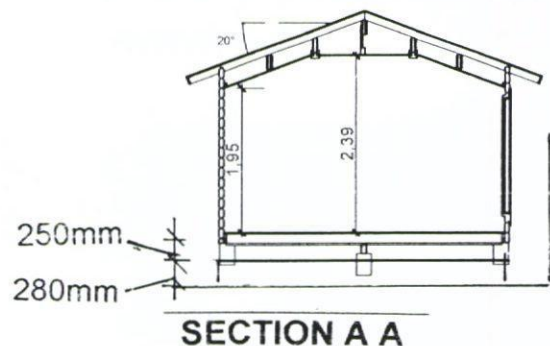

SECTION A A

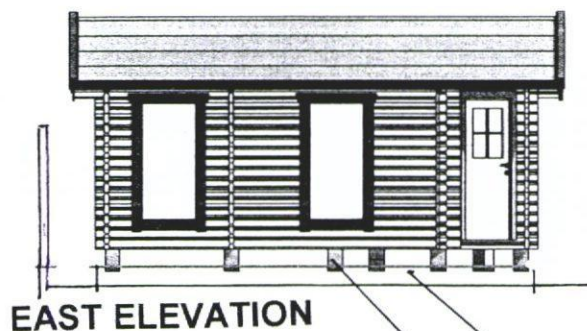


EAST ELEVATION




NORTH ELEVATION

ground base existing raised platform
building set on blocks

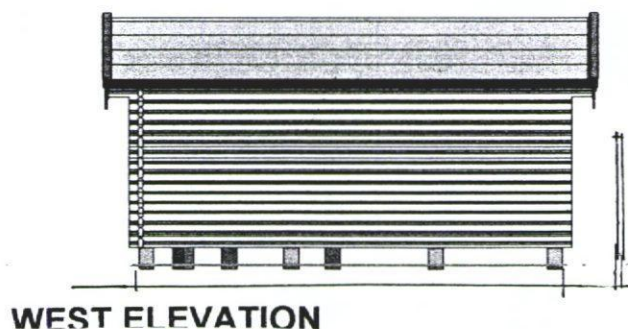

WEST ELEVATION

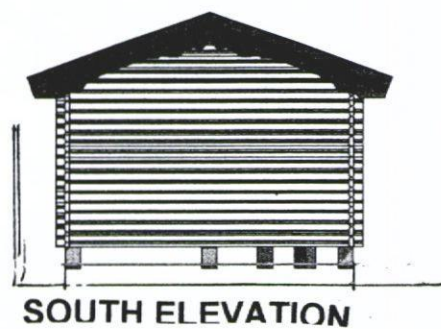

SOUTH ELEVATION

RIBA 

Chartered Practice

John Groom Chartered Architect

32A High Street, Emsworth, Hampshire PO10 7AW

T 01243 372560 M 07780 997563

johngroom@freeuk.com

www.johngroomarchitect.co.uk

JOB: 'Log cabin' Garden Room

LOCATION: 14 Clovelly Road, Emsworth

DRG TITLE: Plans, elevations, section and roof plan

SCALE: 1:100

DRAWN: JG

DRG NO: 11/251(2)/1 DATE: 20 July 2012

**HAVANT BOROUGH
COUNCIL**

23 JUL 2012

RECEIVED

ROOF PLAN

**based on original design by 'Jorntrhus'
and their dra 2102-03-23**