





0. Ground Floor 1:100

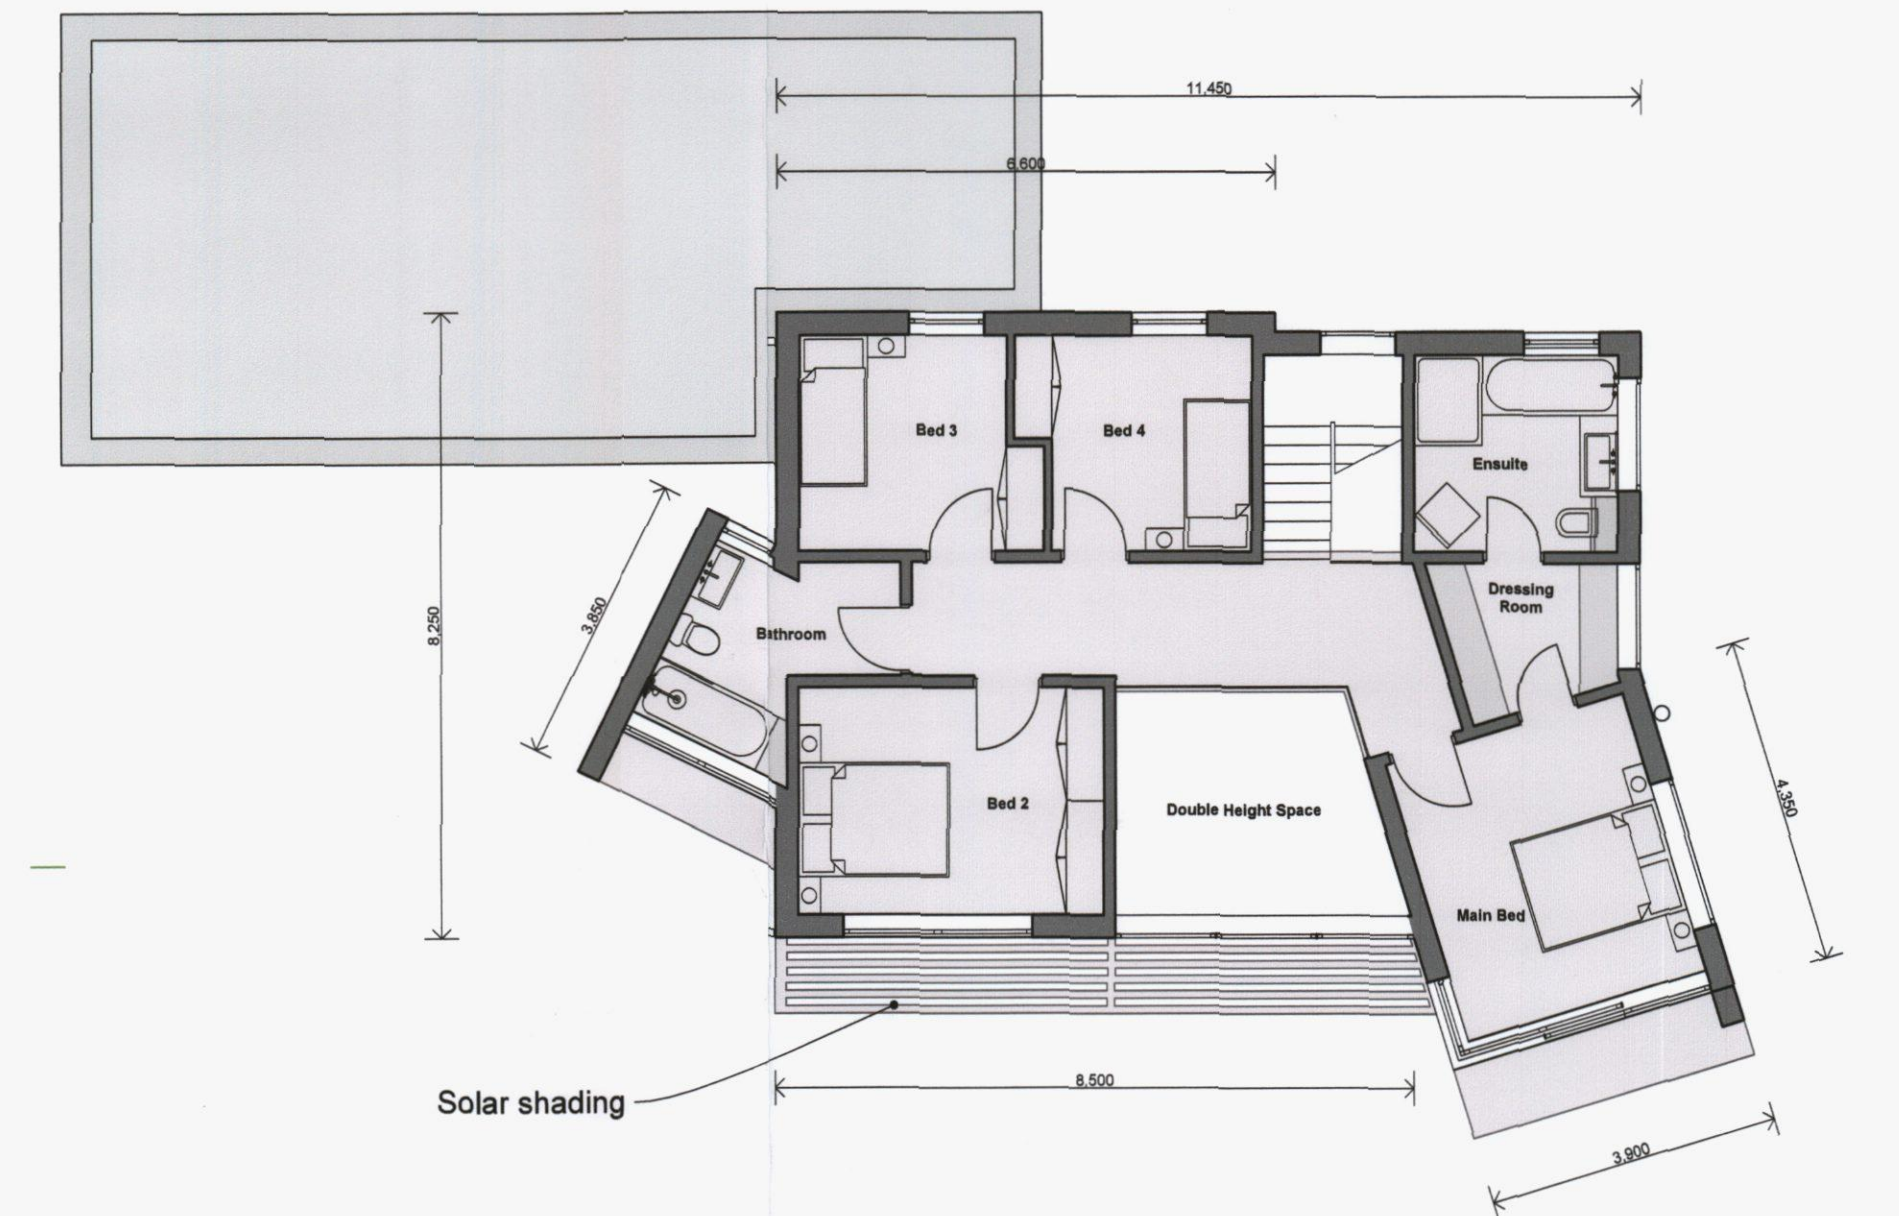


1. First Floor 1:100

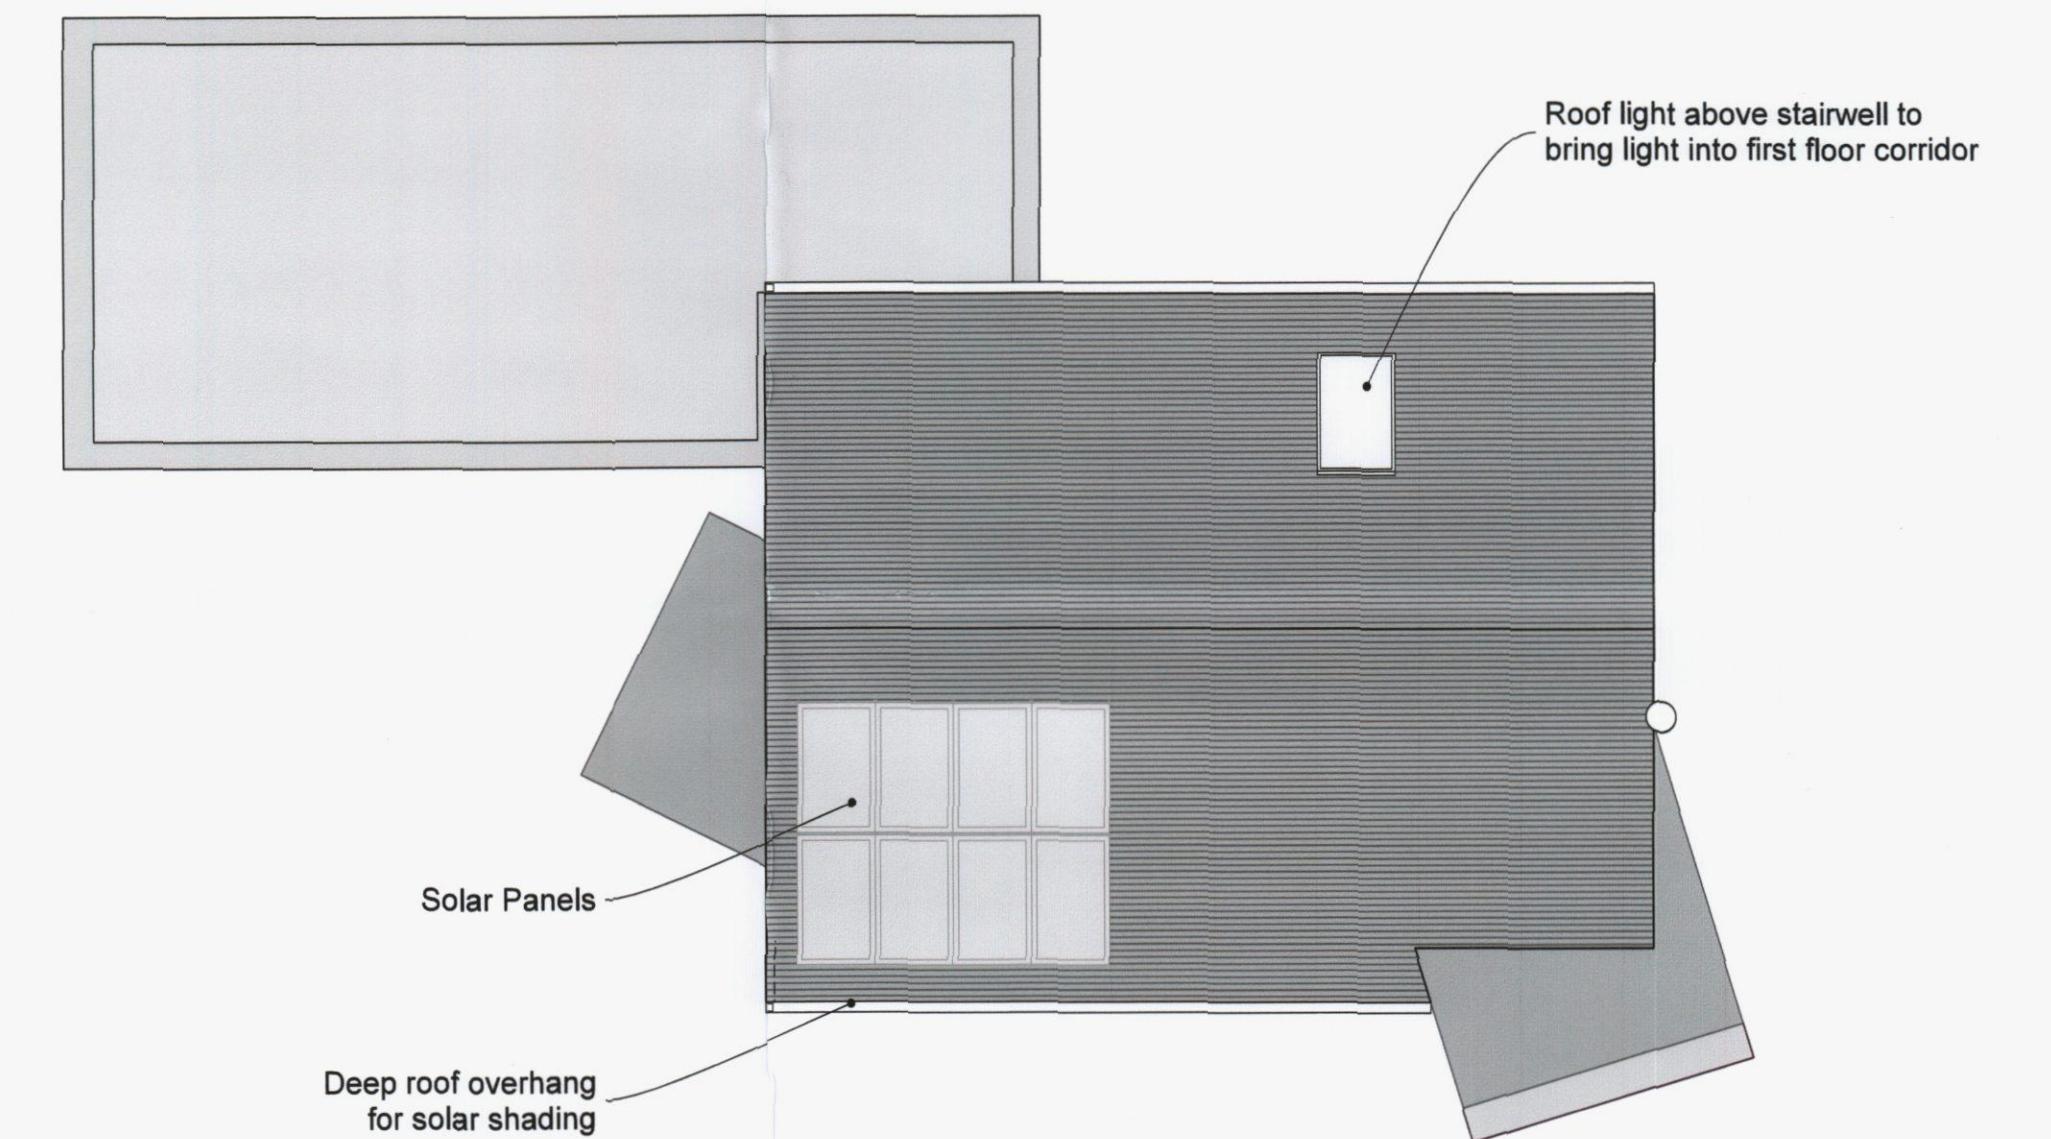

2. Roof 1:100



Section DD DD 1:200

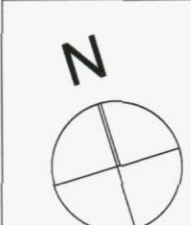

0 100mm @A1

Note: All dimensions to be checked on site by the contractor before fabrication and erection. Figured dimensions to be taken in preference to scaled dimensions. This drawing is the copyright of the architects and must not be reproduced or used without their express consent, except for the purposes of a planning application. Electronic issue of this drawing to be confirmed by paper hard copy only.

revisions & notes: A 02.06.12 CE For Presentation to Neighbours
B 25.06.12 CE For Planning

project: Mr & Mrs Elliott
House
Bound Lane
Hayling Island
drawing name: Proposed Floor Plans
status: For Planning
date: May 2012
scale: 1:100 & 1:200 @A1
drawn: CE

pwparchitects
61 South Street, Havant, Hampshire PO9 1BZ
t: 023 9248 2494
e: design@pwp-architects.com
f: 023 9248 1152
w: www.pwp-architects.com
Project No. **4942**
drawing No. **1200** rev **B**

HAVANT BOROUGH
COUNCIL
28 JUN 2012
RECEIVED