



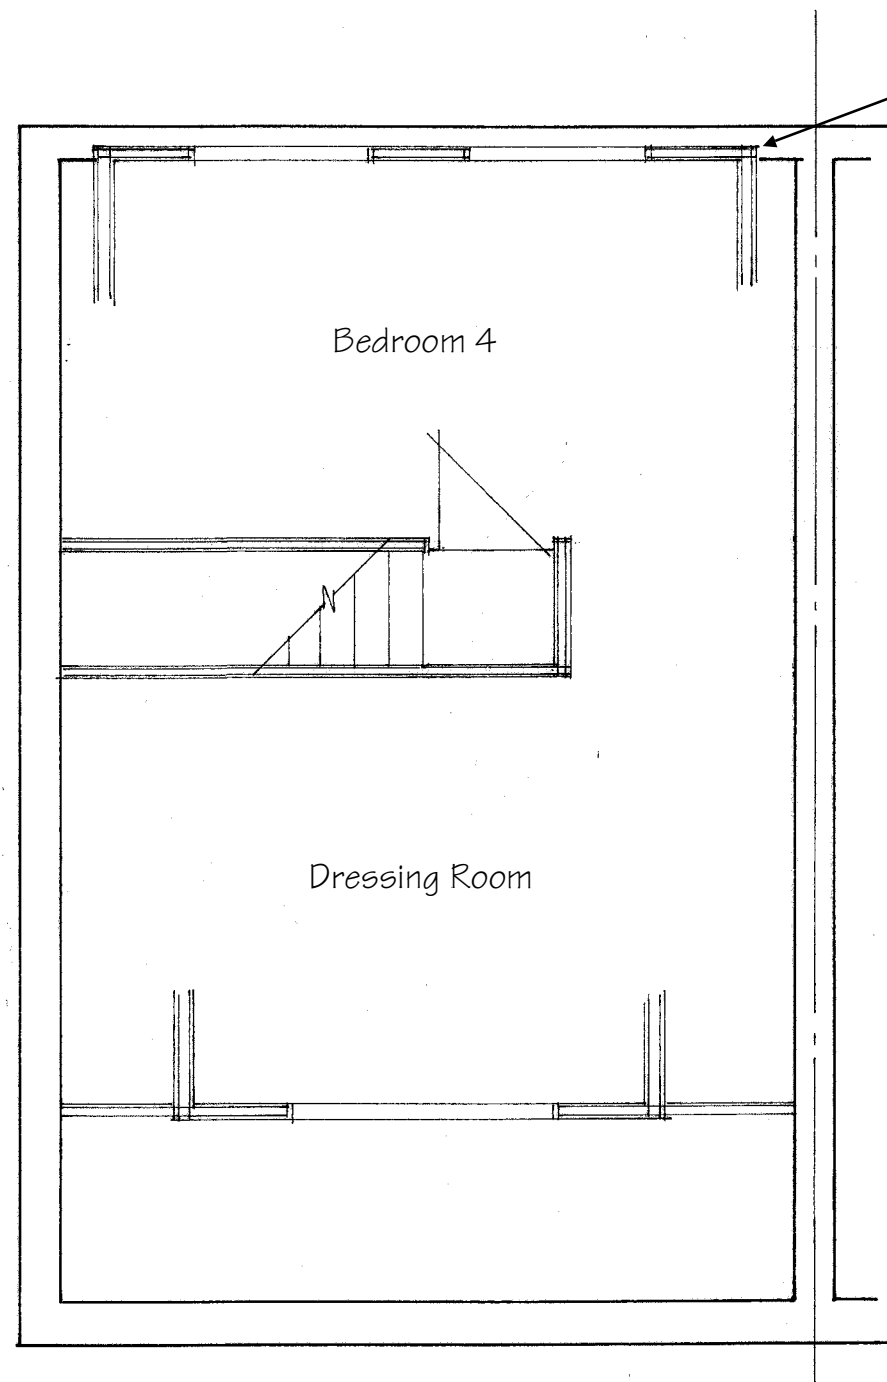

Proposed Second Floor Plan


Rear dormer permitted development and not part of this application

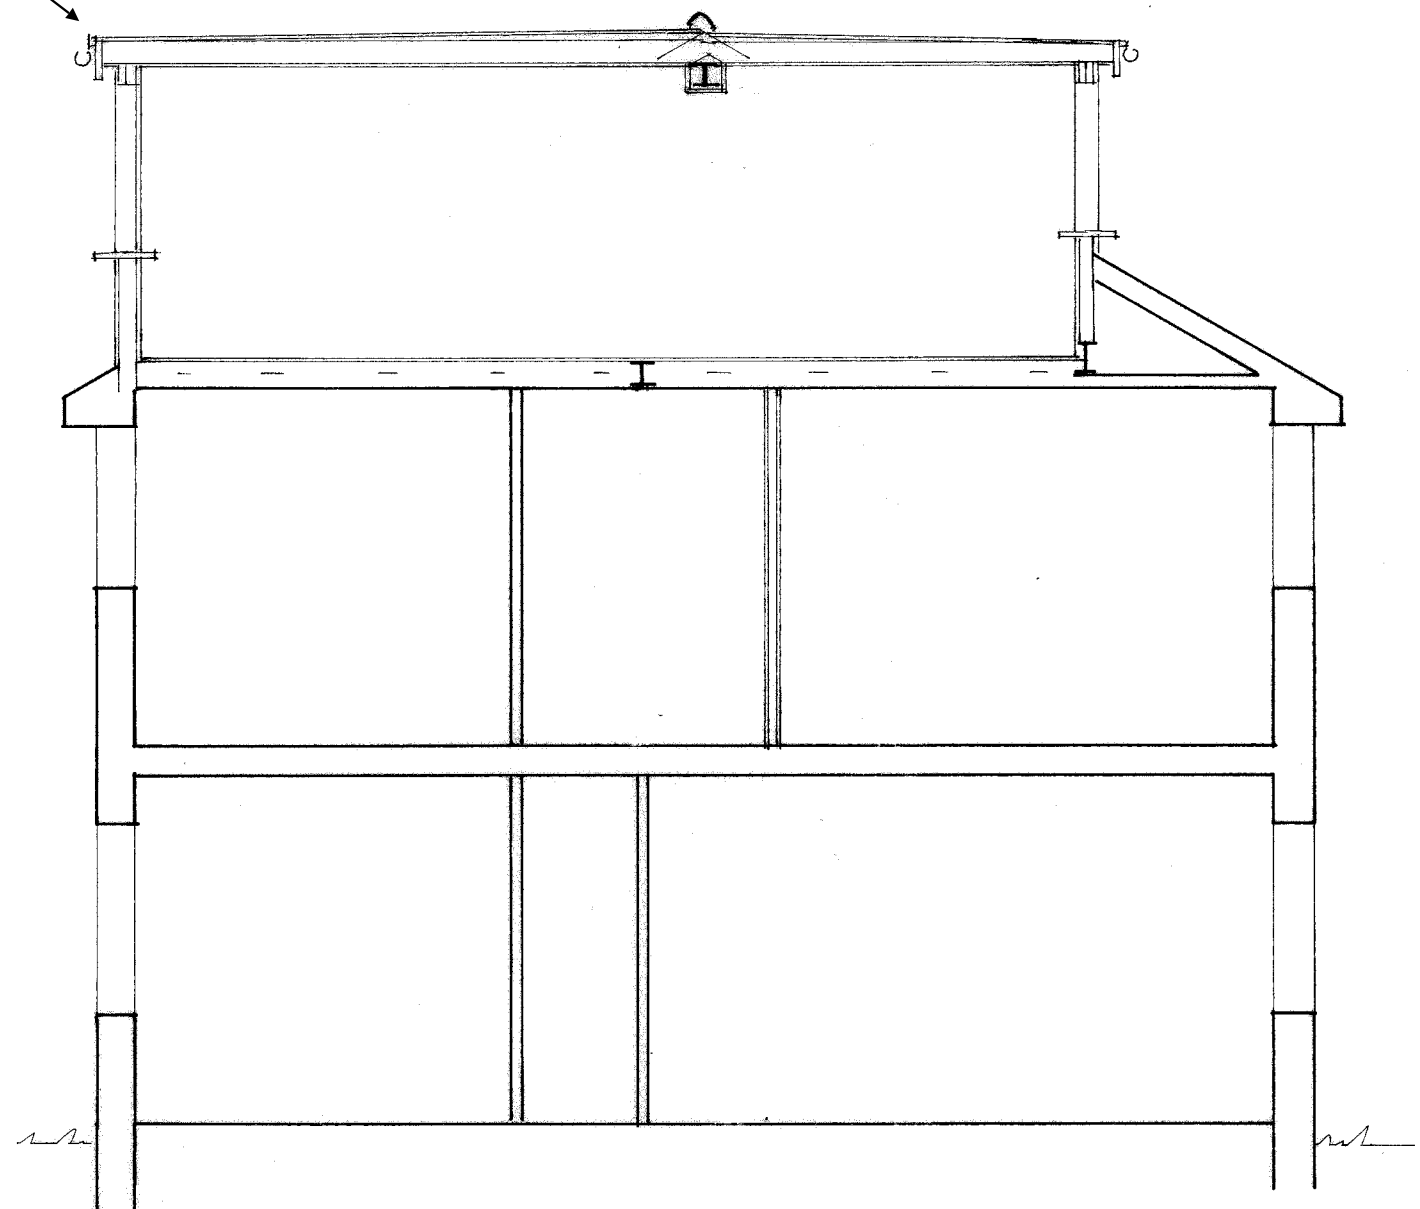

Cross-Section

These Plans have been prepared for the purpose of obtaining Planning Permission and/or Building Regulation Approval for the work shown thereon only and should not be used for any other purpose.

© These Plans remain the copyright of the architect and must not be copied or reproduced in any way without written permission with the exception of Local Authorities for Planning Purposes

 

Andrew R Dunks

BSc(Hons) MRICS MBEng

Chartered Surveyor and Building Engineer

Unit 1, Brambles Enterprise Centre

Waterlooville, Hants, PO7 7TH

Tel: (023) 9225 3034

e-mail: plans@dunks.freemove.co.uk

Proposed Loft Conversion
38 Granada Close
Cowplain

For Mr & Mrs Warton

Scale - 1:50 at Page Size A3

Date - June 2012

Drawing No. 3712/4 - Rev B