




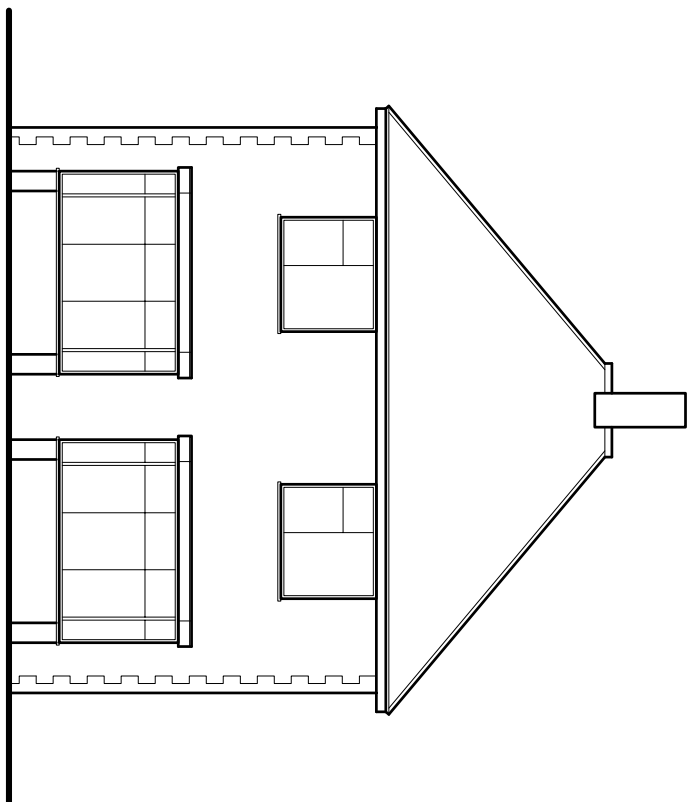


front elevation 1:100

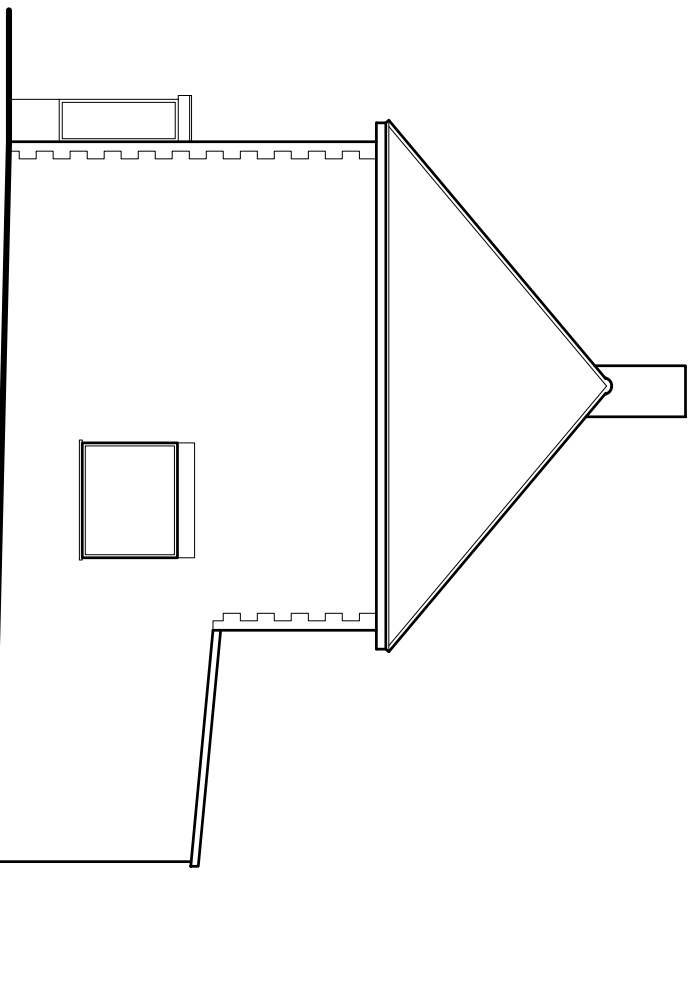



side elevation 1:100

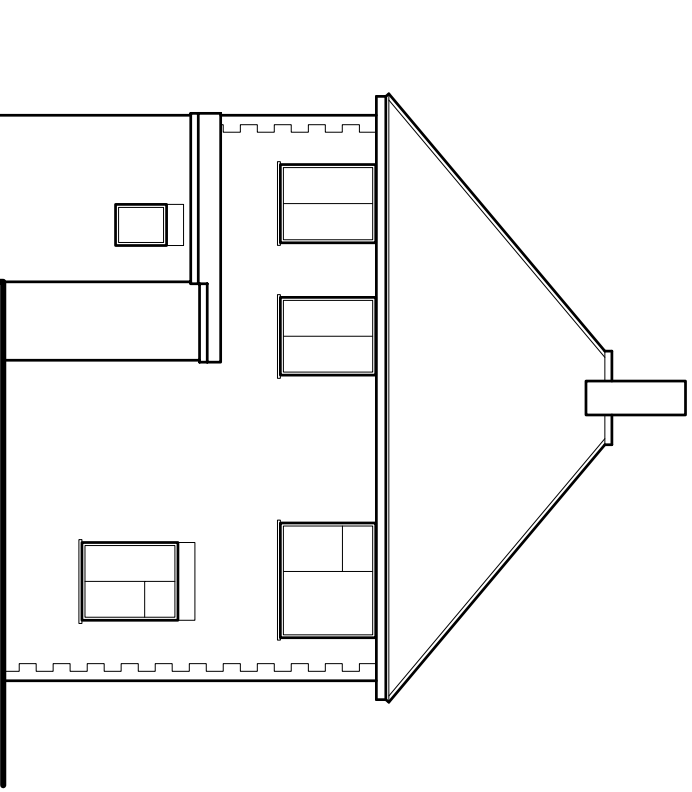


rear elevation 1:100

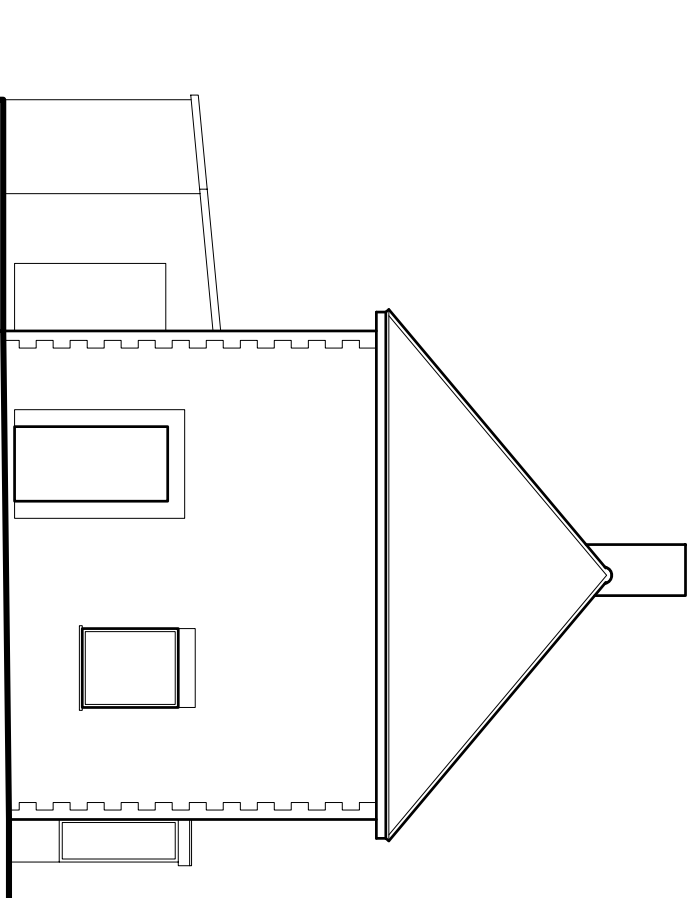


side elevation 1:100

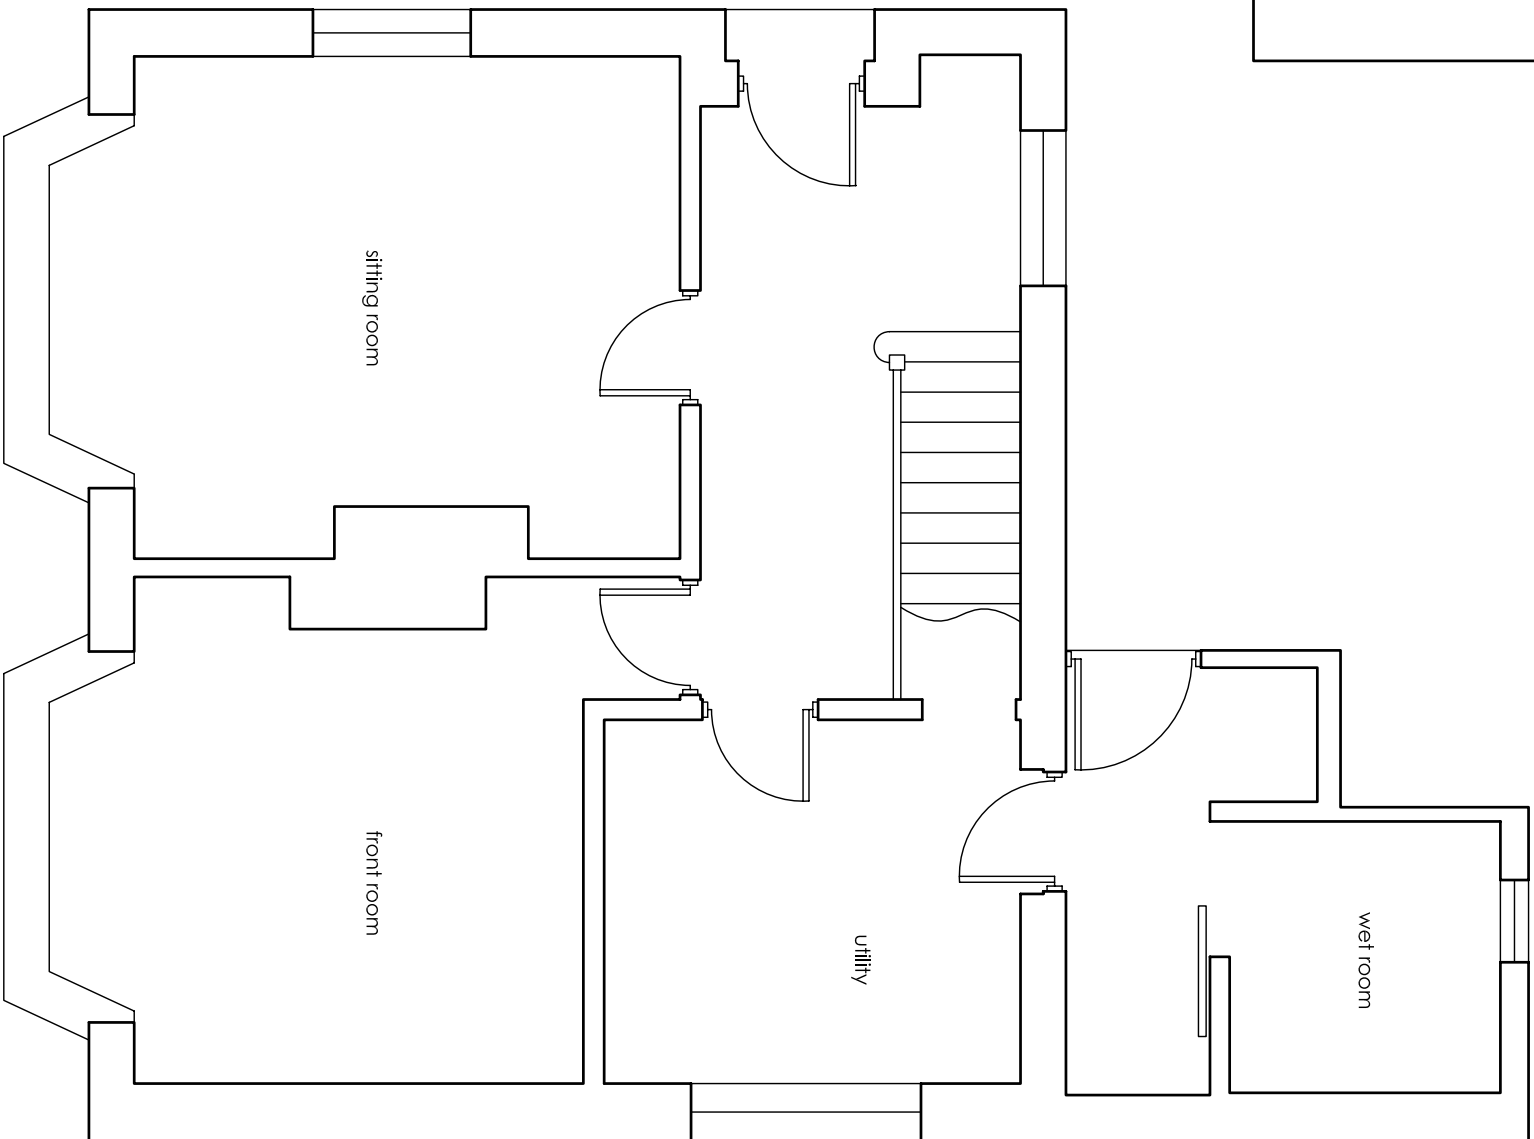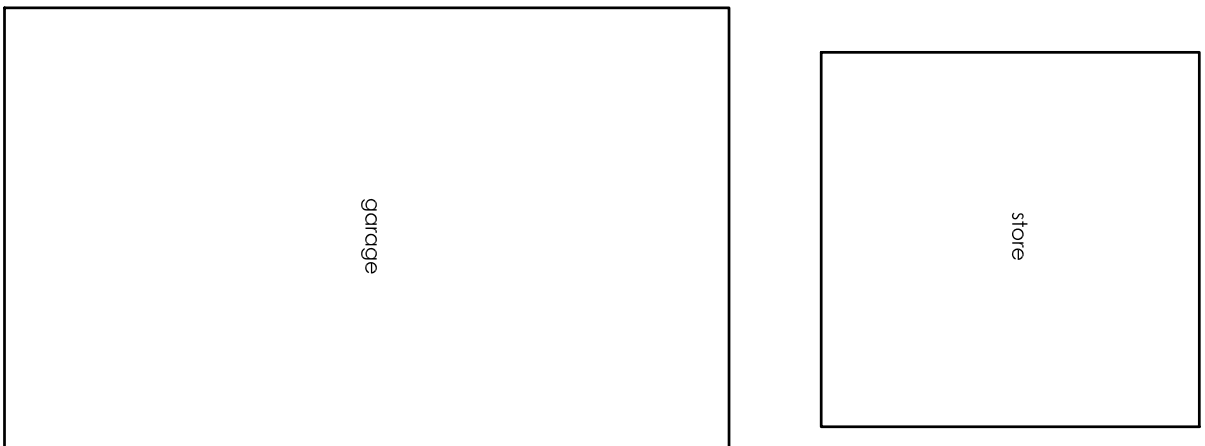

ground floor plan 1:50

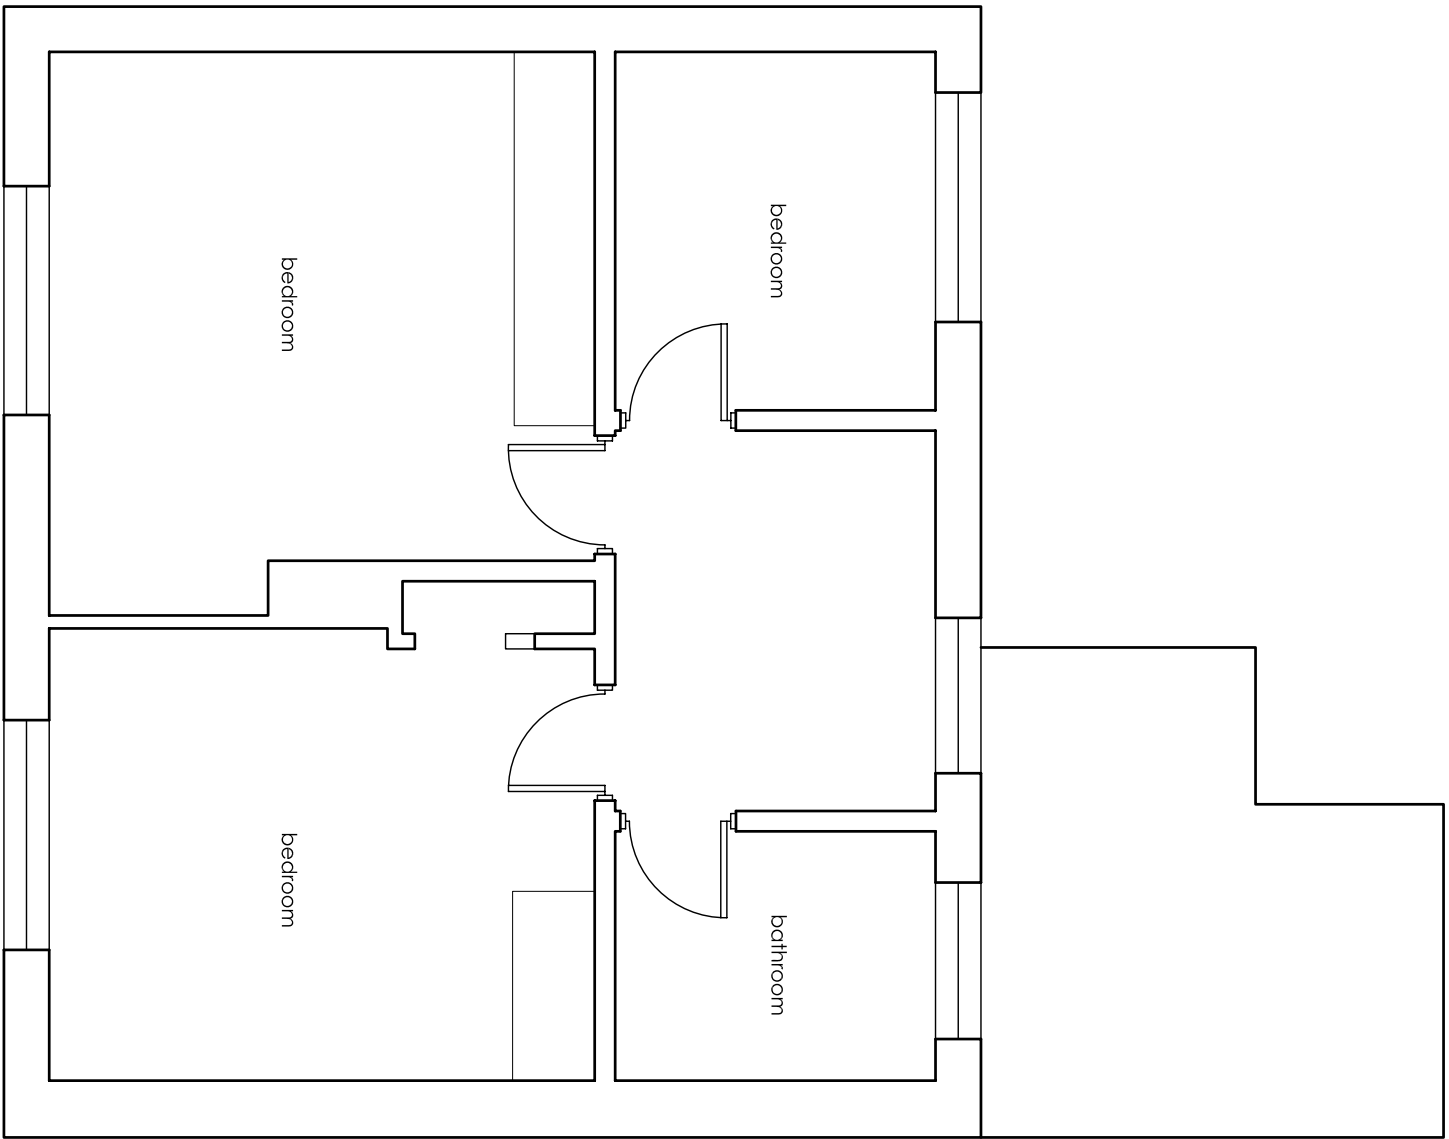

first floor plan 1:50

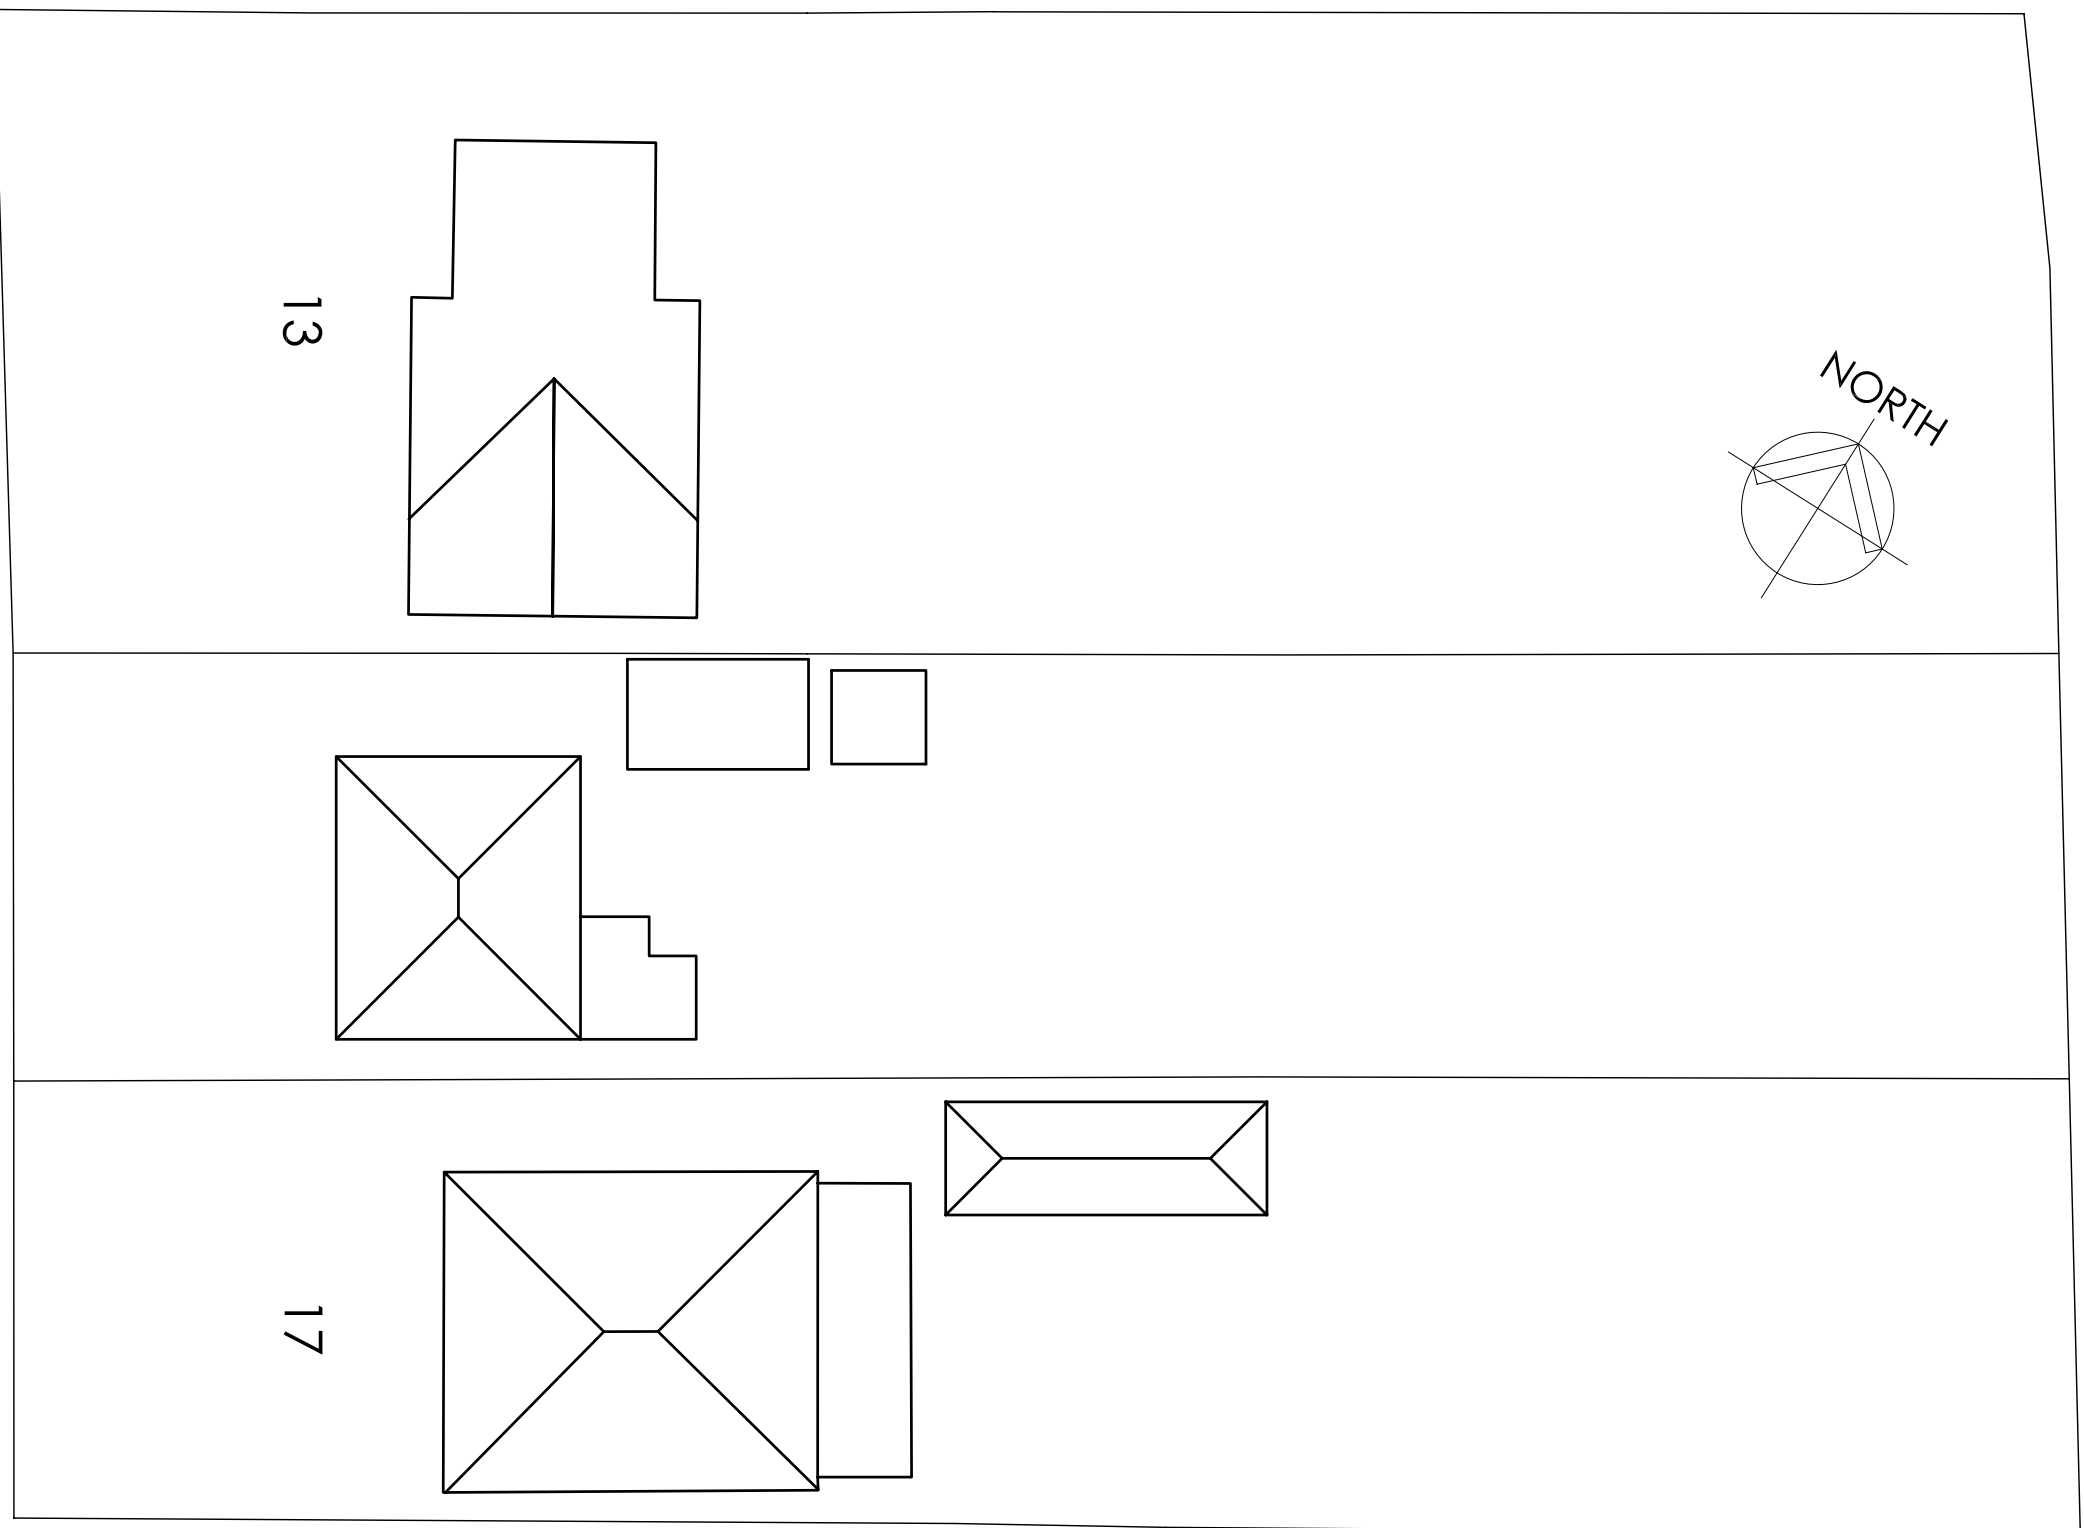

block plan 1:200

Note:
Dimensions are in millimetres and to be checked on site.
All dimensions relating to subcontractors or suppliers work must be checked and agreed between the main contractor and the
Ordinance Survey. (c) Crown Copyright 2012. All rights reserved.
Licence number 100020449

mediams
measured surveys

www.mediams-surveys.co.uk
bmediam@mediams-surveys.co.uk
07717 205 388

project: 15 New Lane, Havant, Hampshire

client: Mr & Mrs Watterson

title: EXISTING SURVEY

date: July 2012

job ref: S138

scale: varies @A1

dwg no.: EX 01

rev: -