



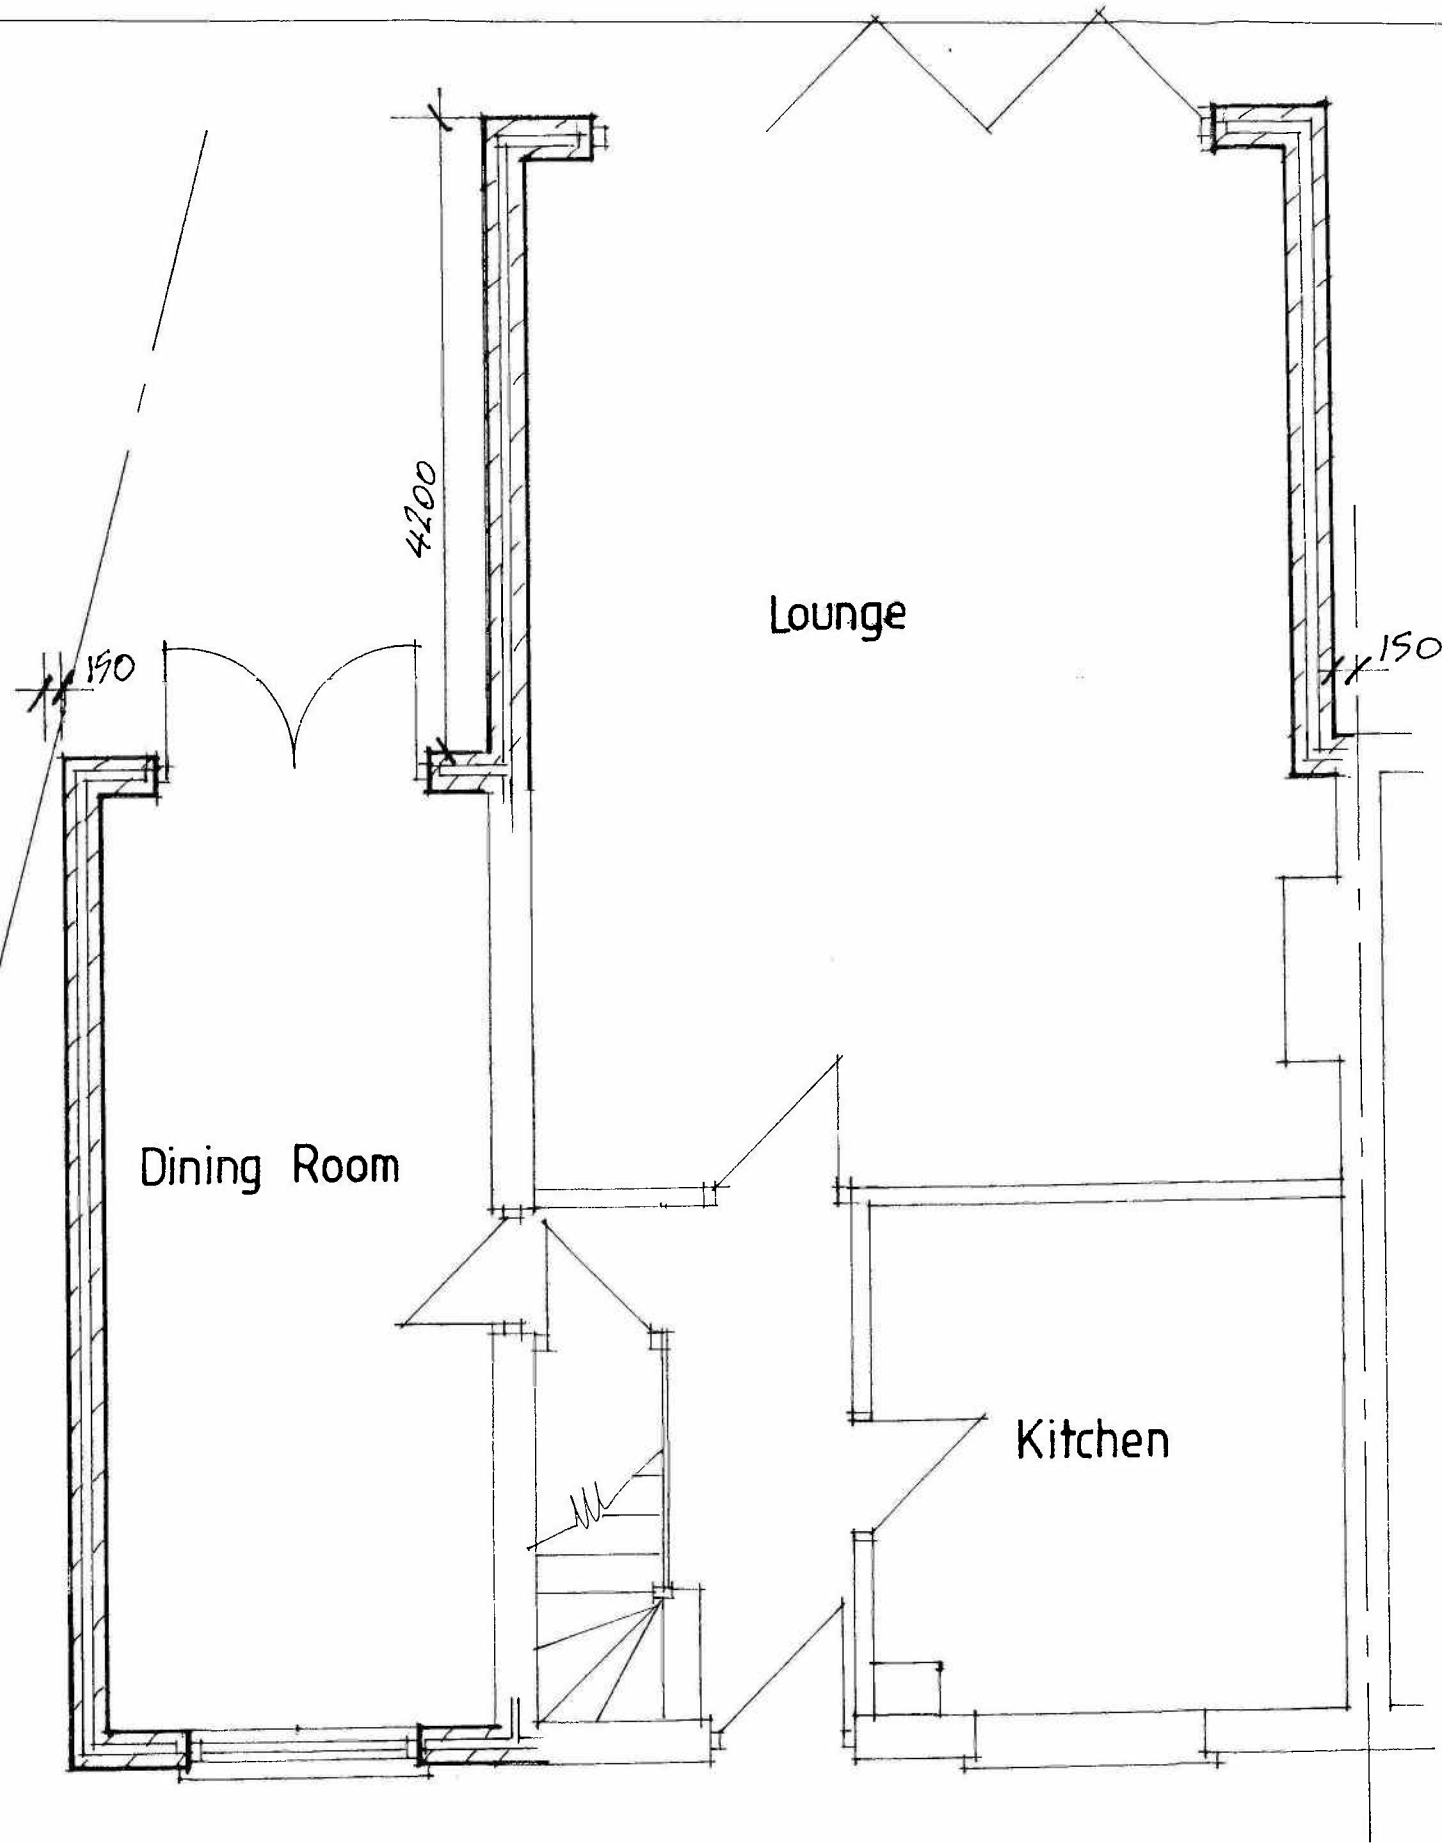

Ground Floor Plan - proposed

HAVANT BOROUGH COUNCIL
DEVELOPMENT CONTROL
10 AUG 2012
RECEIVED

1 Marchwood Road
Havant
SCALE 1:50
June 2012

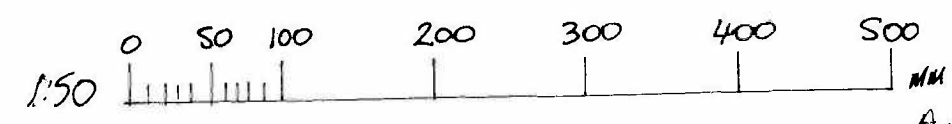

A.G.F. EXTENSION ADDED. 04A.