




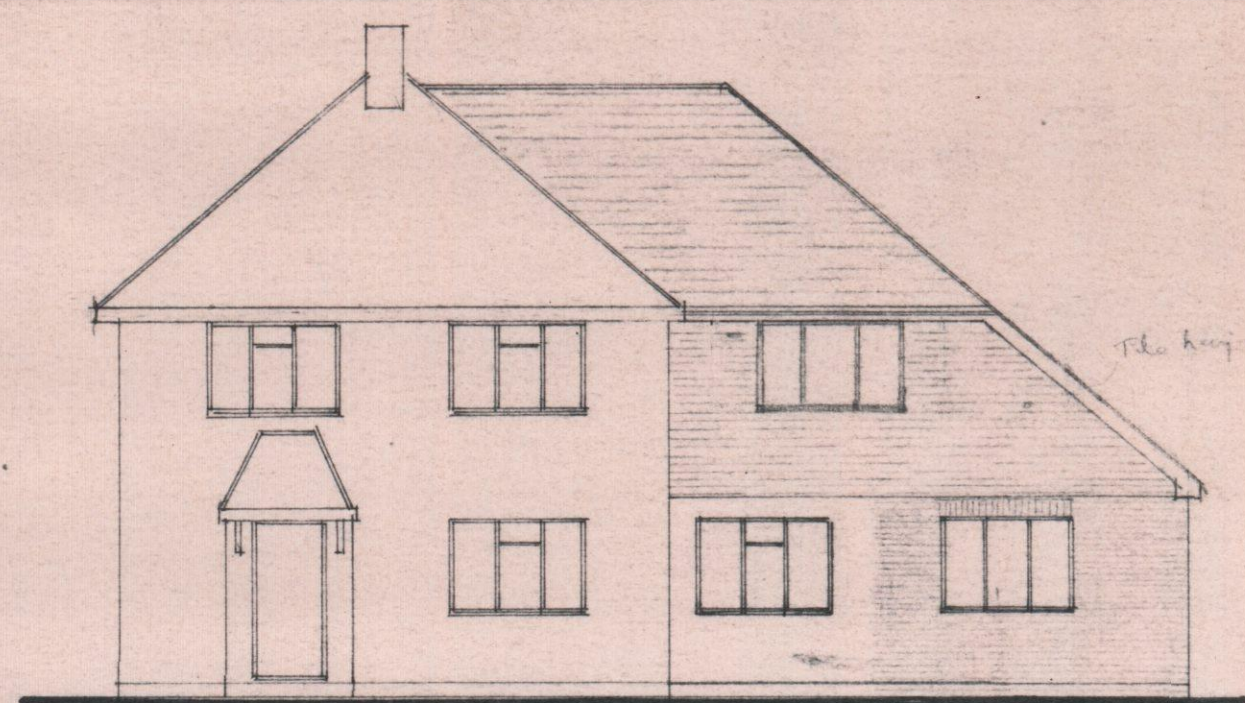


South East Elevation.

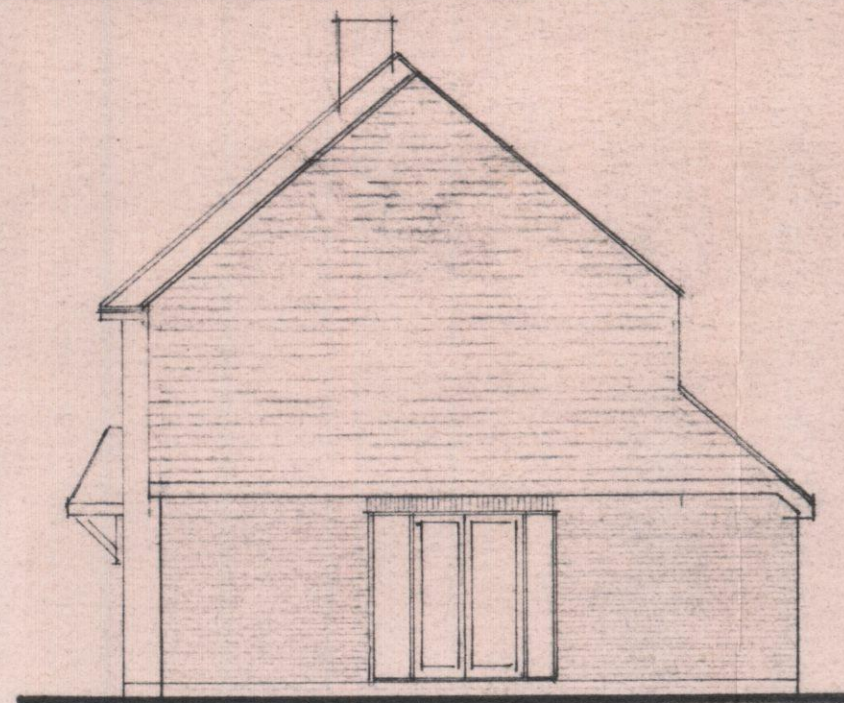


North East Elevation.

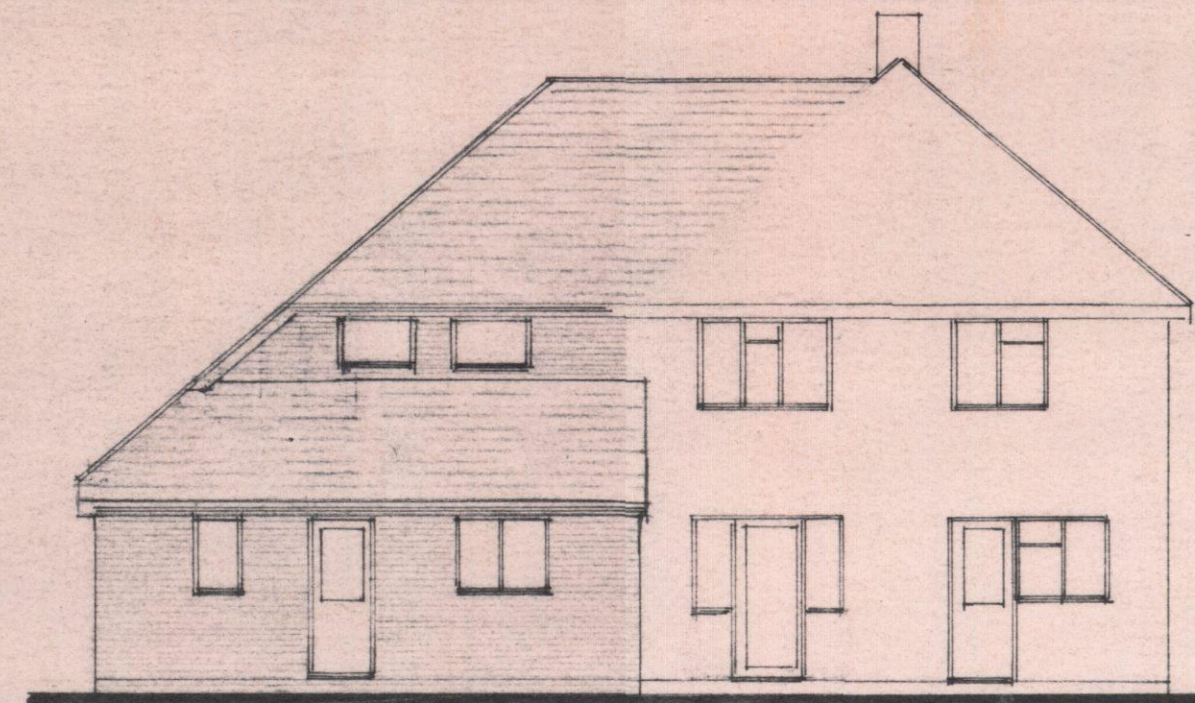


North West Elevation.

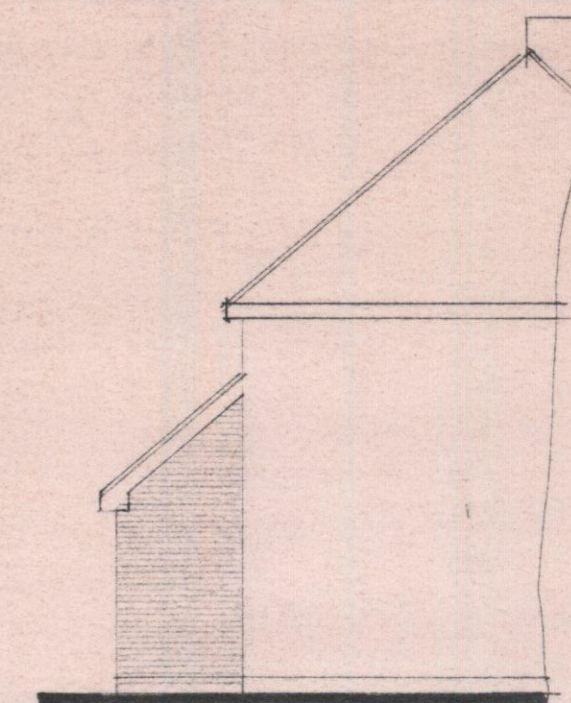

South West Elev.

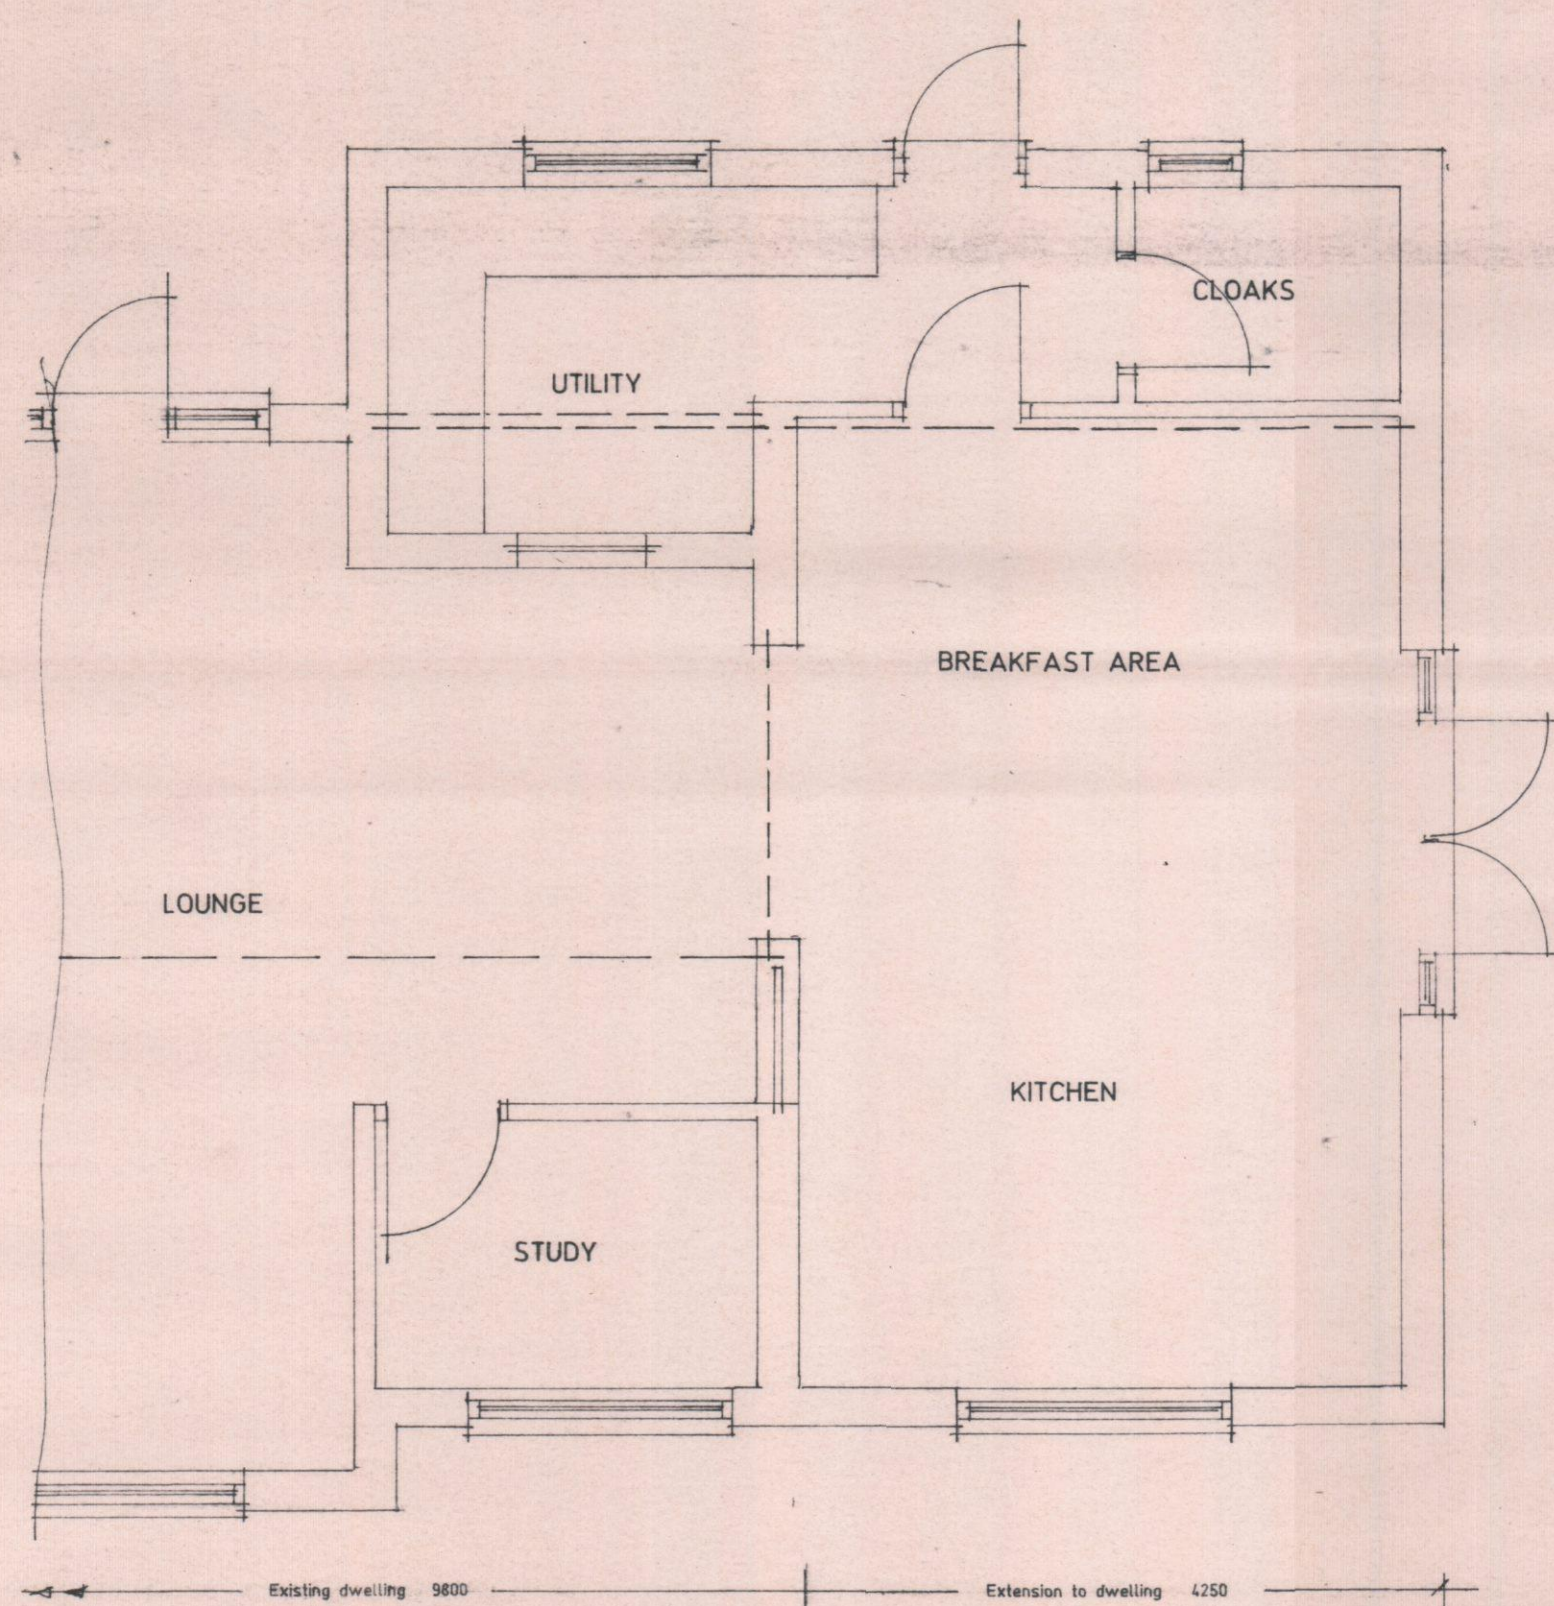

Proposed Ground Floor Layout.

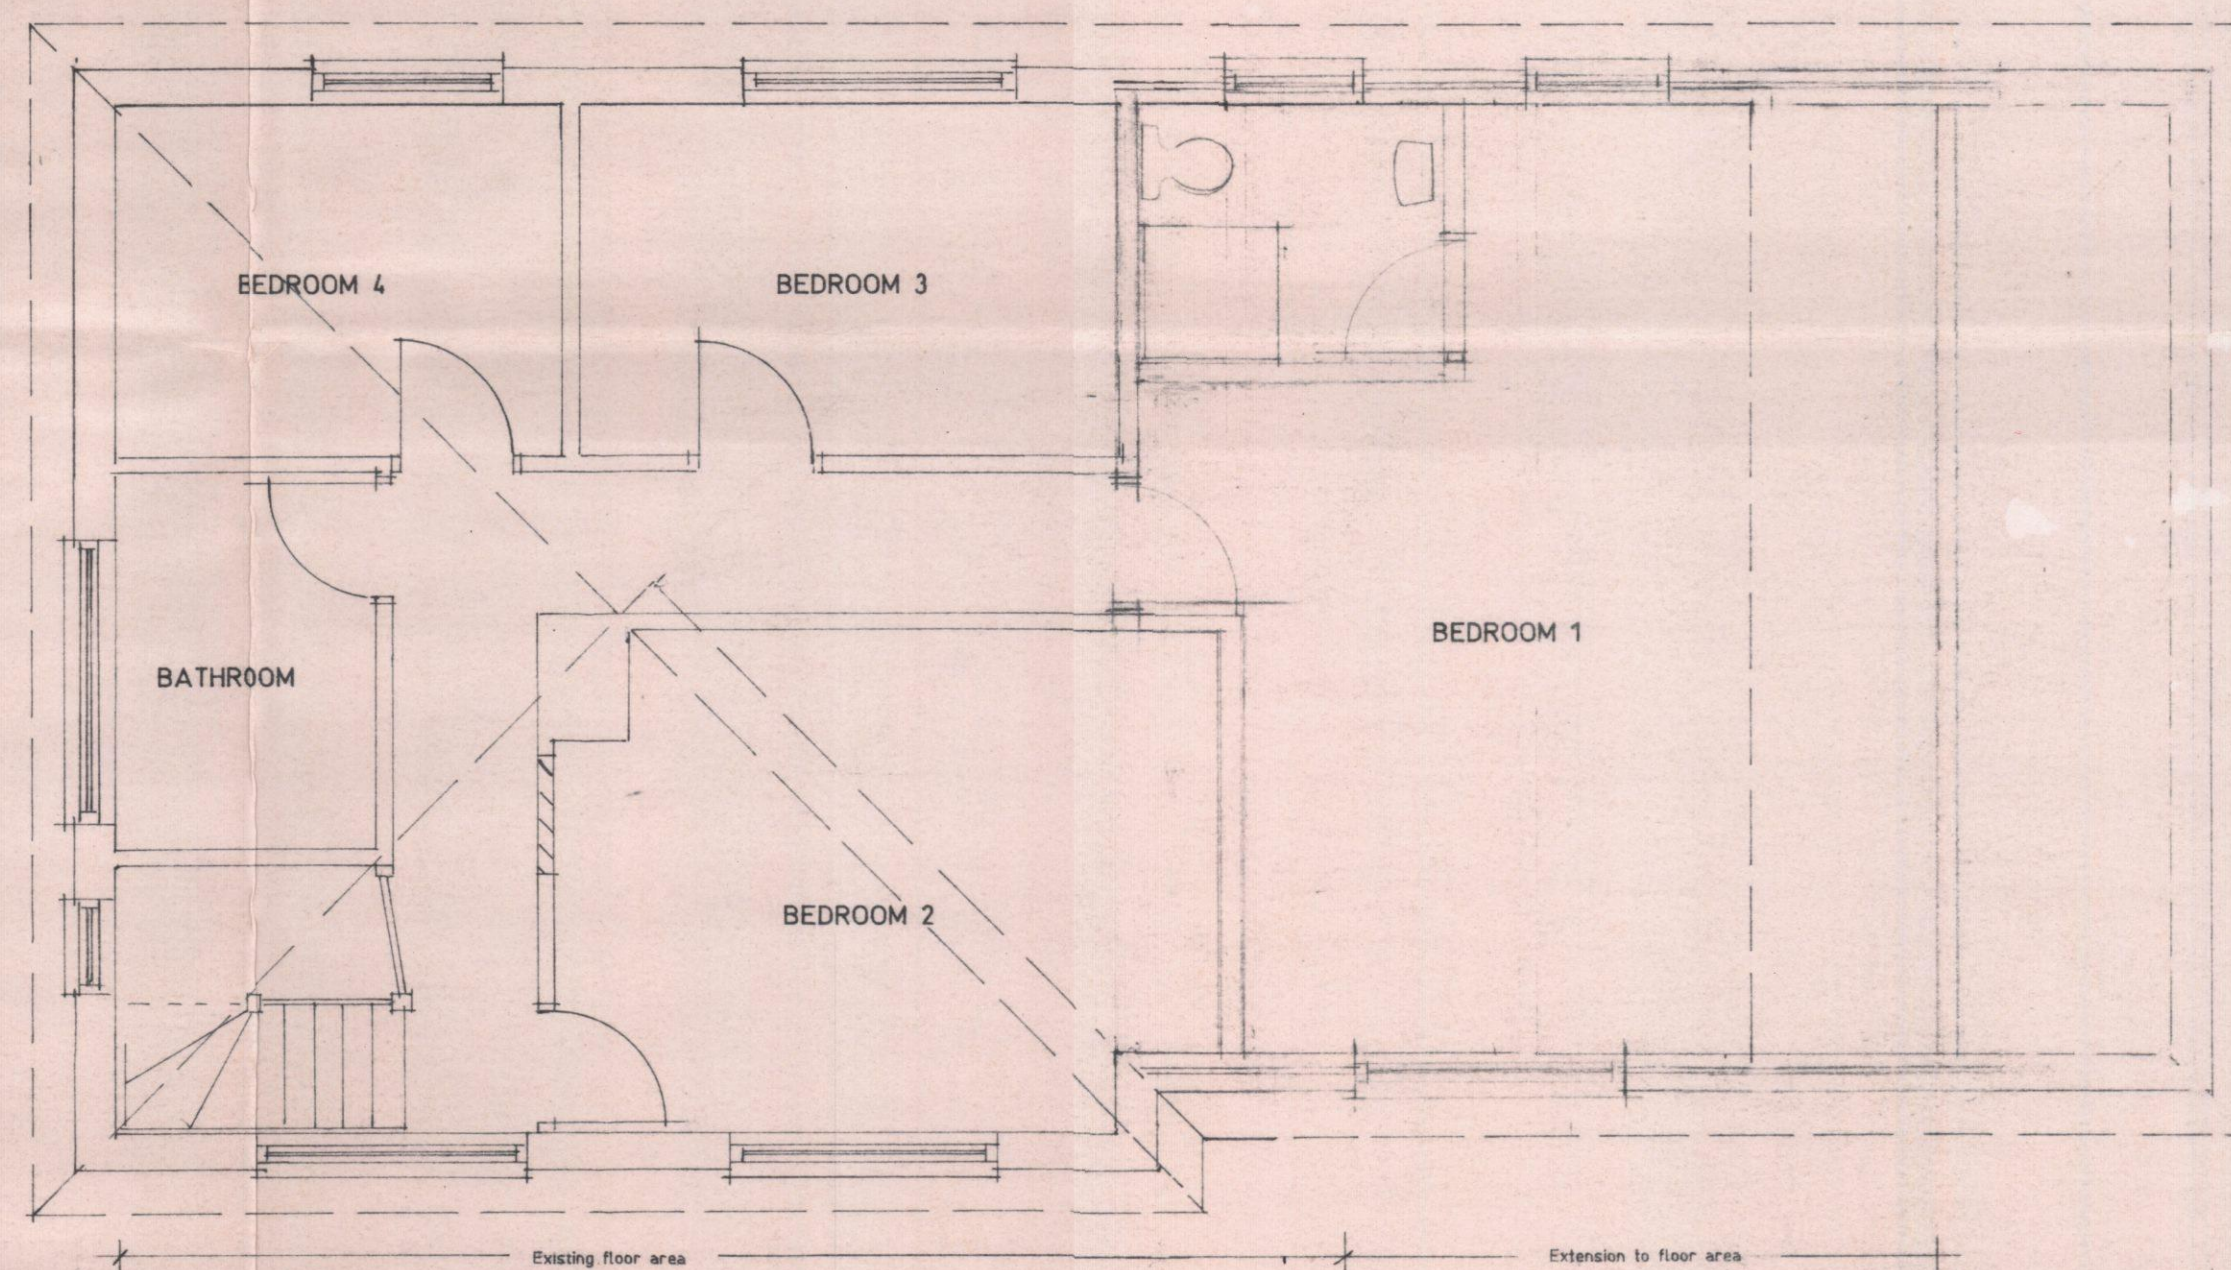

Proposed First Floor Layout.



Proposed side / rear extension plus replacement detached garage at 2 Norris Gardens, Warblington, Havant, Hants PO9 2TT

D. Reynolds Esq.,

Scale 1:50 1:100

Date February 2012

A2 Drawing Number

1

Revision

A