



WEST ELEVATION

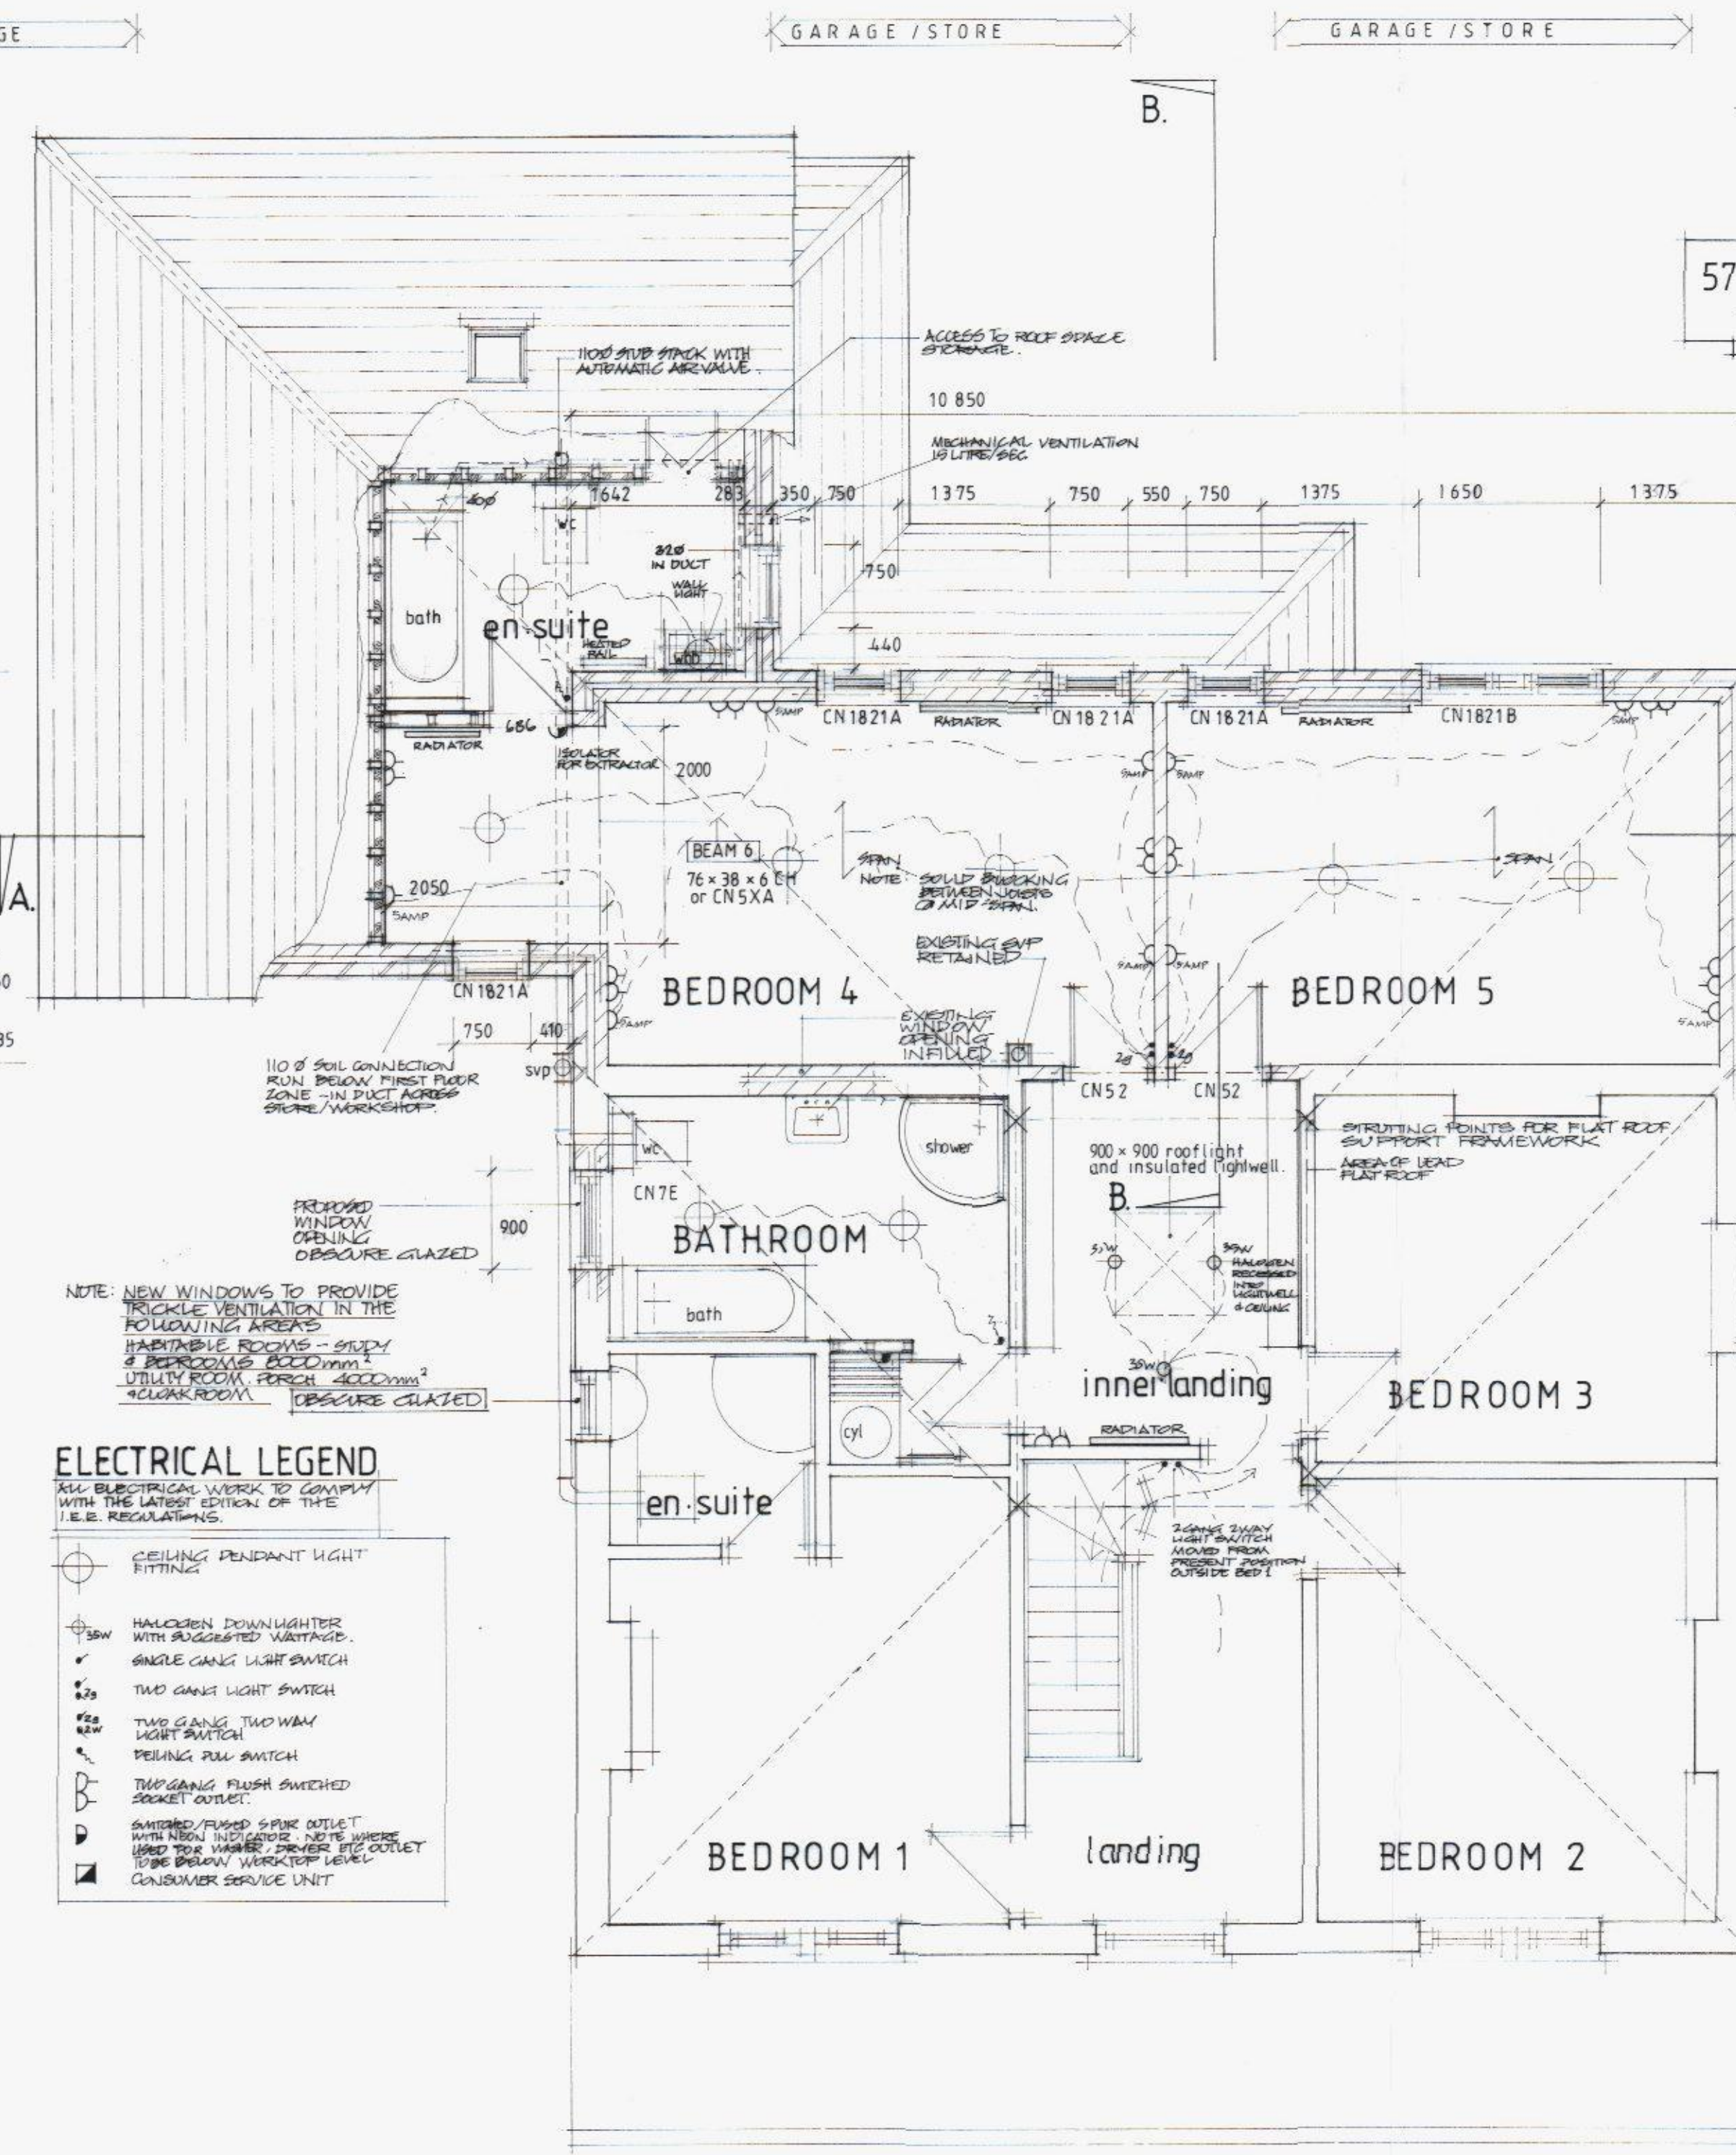

PROPOSED FIRST FLOOR PLAN.

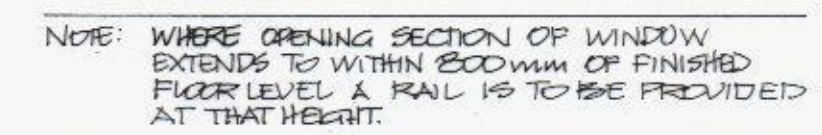

SITE LOCATION PLAN 1:2500




CHARTERED SURVEYORS

23 East Street Havant
Hampshire
PO9 1AA
Tel: (01705) 483592
Fax: (01705) 496219
Also at Chichester


Havant Borough Council
Havant
Hampshire


REGISTERED
ISO 9002
BY
BSI
BRITISH STANDARD

JOB:
PROPOSED TWO STOREY REAR
ADDITION AND ATTACHED
GARAGE & STORE / WORKSHOP
AT 55, HAVANT RD., EMSWORTH

SCALES:	DATE:	DRAWN:
1:50 1:100	MAY 2001	RJ
JOB/FILE:	DRAWING:	REVISION:
31186	04	C