

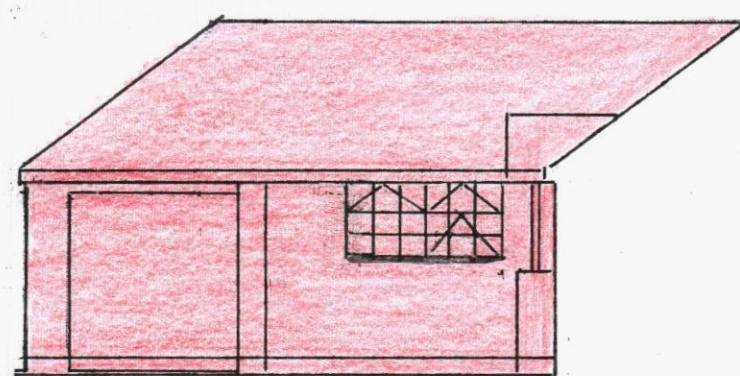


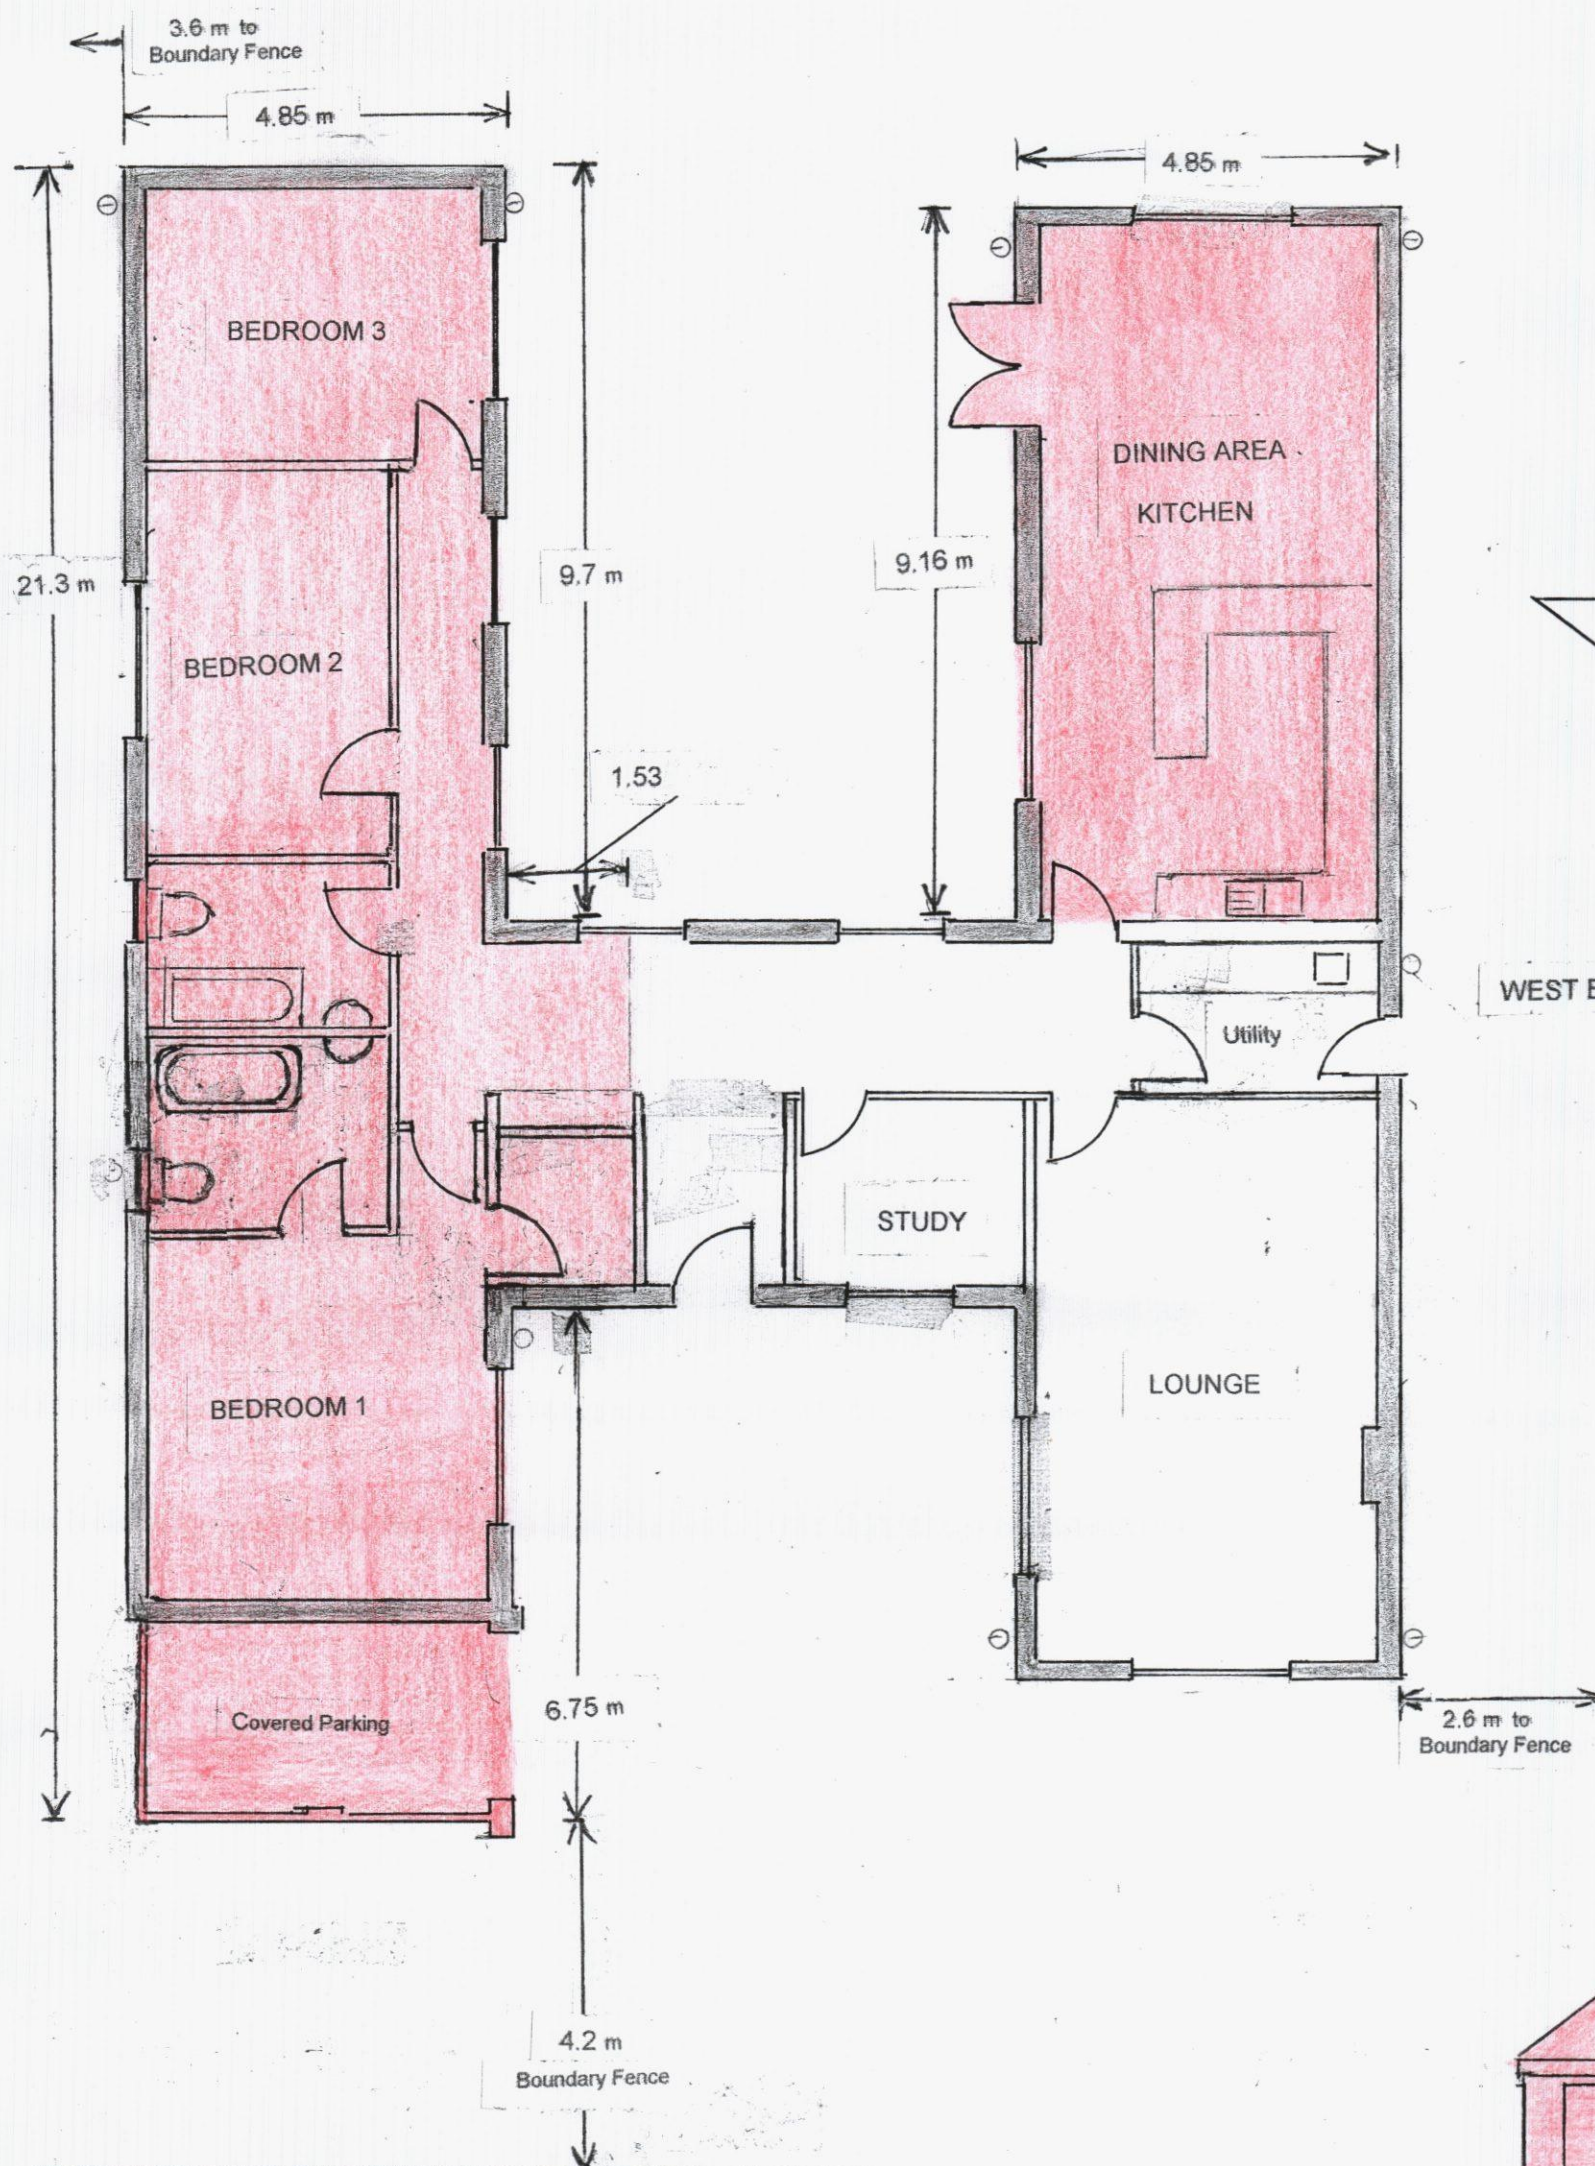


EAST ENTRANCE COURTYARD ELEVATION

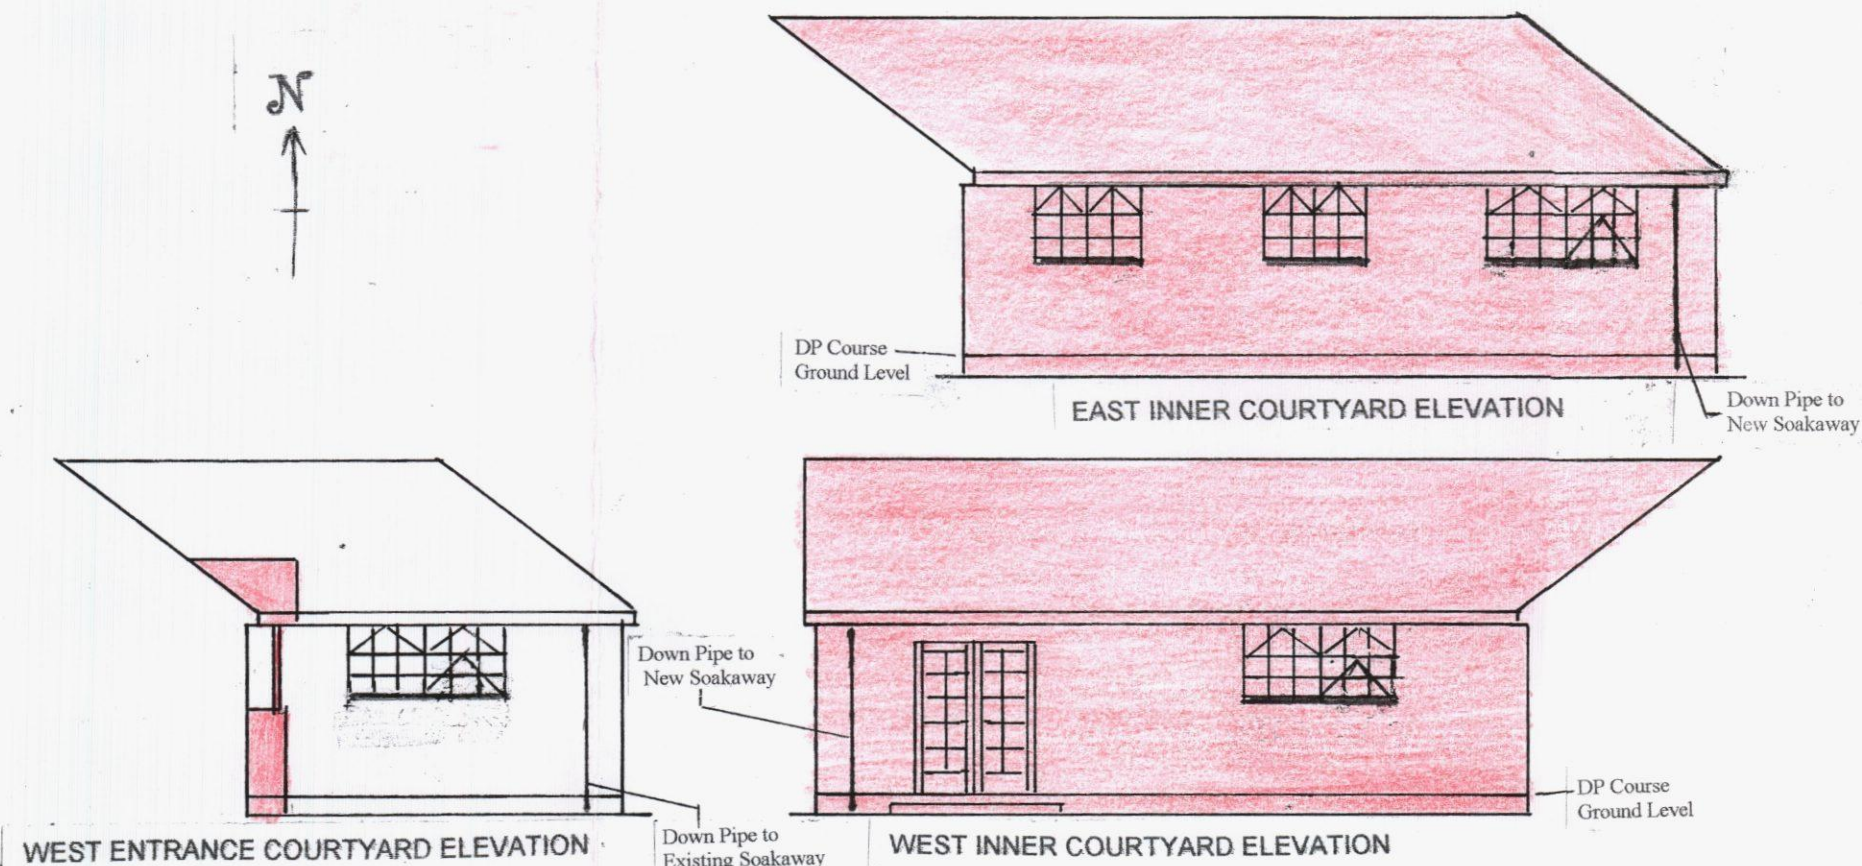

EAST INNER COURTYARD ELEVATION


WEST INNER COURTYARD ELEVATION

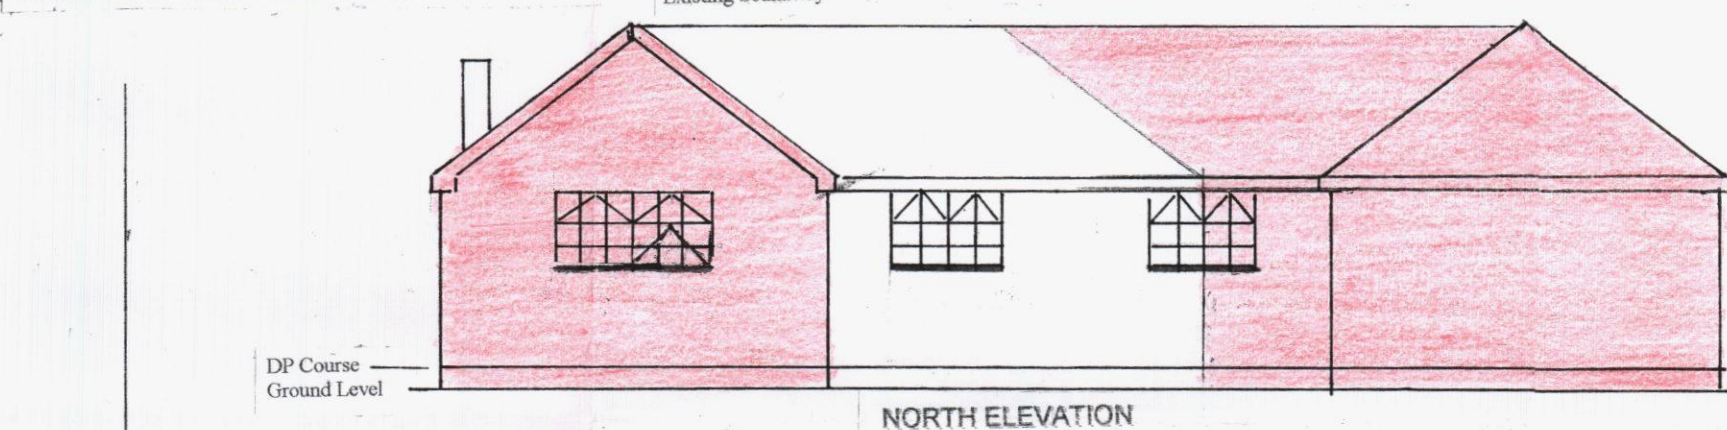


NORTH ELEVATION



SOUTH ELEVATION

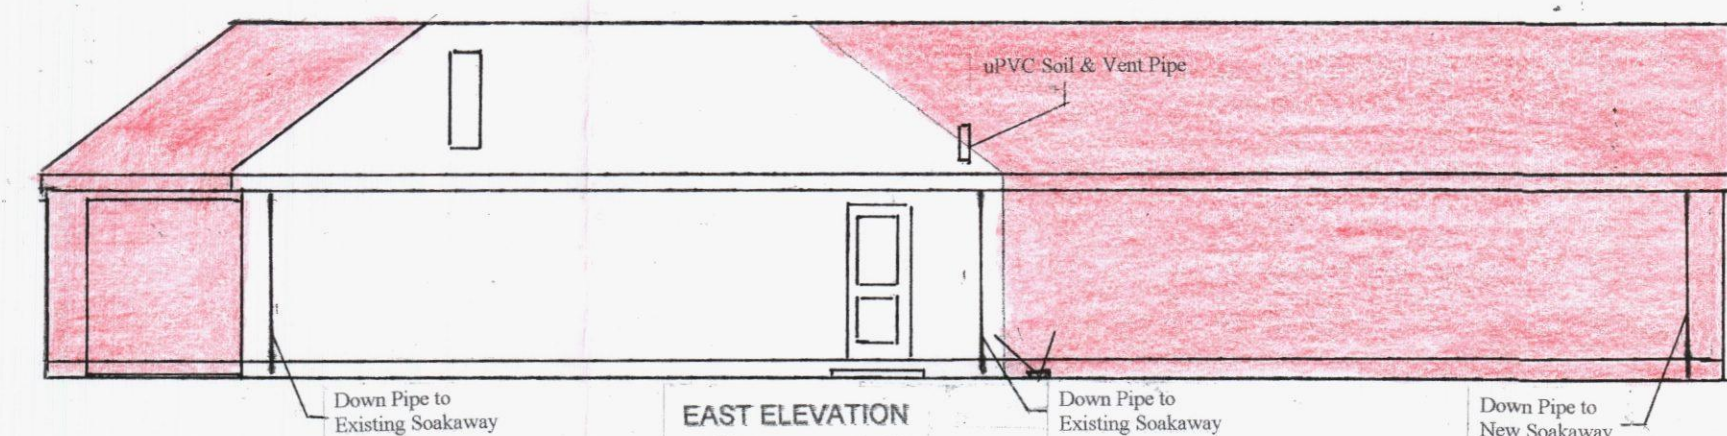

EAST ELEVATION

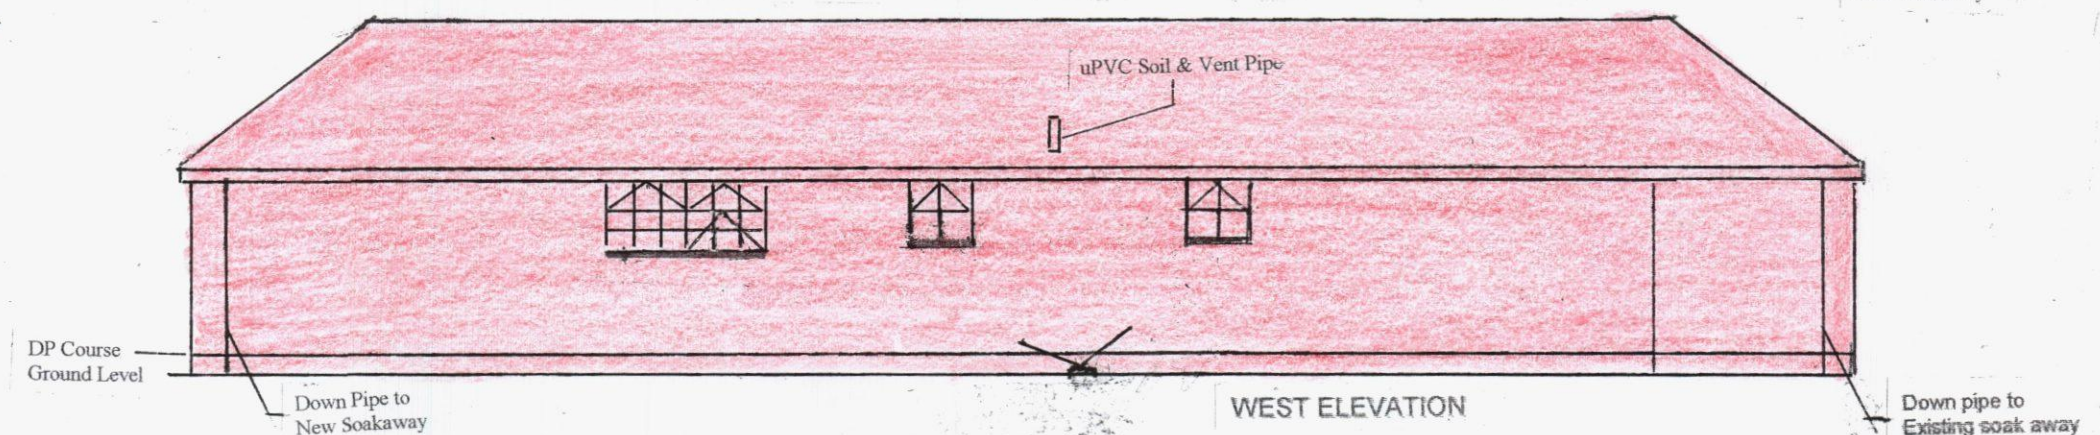

WEST ELEVATION

SCHEDULE of PART DEMOLITION & PROPOSED ERECTION of SINGLE STORY BUILDING 104 Seafrost Hayling Island Hampshire PO11 9HW

Construct Cavity Walled Face Brickwork with tiled roof Open Plan Kitchen/Diner in the Proposed East Wing & Bedrooms - Bathrooms & covered parking area in the Proposed West Wing

Face brickwork Hansons County Multi Smooth

Brown Concrete interlocking Roof tiles to Match Existing & Code 4 lead valley gutters

White Double Glazed PVCu A Rated energy saving			
Windows	Lounge	2 number	1.20 x 1.925 m
	Kitchen & Dining Area	1.20 x 1.925 m	
	Bedroom 1 - 2 & 3	1.20 x 1.925 m	
	Study	1.20 x 1.370 m	
	Passage	4 number	1.20 x 1.370 m
	Study	1.20 x 1.370 m	
	Bathroom 2 number	968 x 790 mm	

External tiled eills & internal PVCu Window boards

White Double Glazed PVCu A Rated energy saving			
Entrance Hall	Front Door	930 x 2.135m	
Dining Area	Double Doors	1.560 x 2.135m	
Utility Room	Back Door	865 x 2.135m	

Existing White painted brickwork & new 100 mm Structural 7.3n cavity block work to South Elevation Entrance Courtyard to be Sand & Cement Rendered & Decorated

Carefully take down remaining area of outer cavity painted brickwork to North Inner Courtyard Elevation & reconstruct in new face brickwork incorporating cavity insulation

Demolish non-load bearing walls in the Original building & change existing layout with 100 mm non-structural 2.9n block work to form Utility room Lounge - Study - Entrance Hall and Cloakroom

Approximate area of Proposed Building including covered parking area 155 square meters minus area to be demolished or taken down 47 square meters Additional area of build on plot 108 square meters

HAVANT BOROUGH
COUNCIL

02 FEB 2012

RECEIVED

Mr & Mrs W Longmire
3 Purbrook Way
Purbrook
Waterlooville
Hampshire PO7 8BE
02392 614826

Scale 1: 100

All Dimensions must be Checked on
Site and not Scaled from this Drawing

Date 21st December 2011
Amended
Date 29th January 2012

drawn S A Webb

**PLAN & ELEVATIONS OF
PROPOSED SINGLE STORY
BUILDING**

drawing number 1220 / 2