


SUPERSEDED

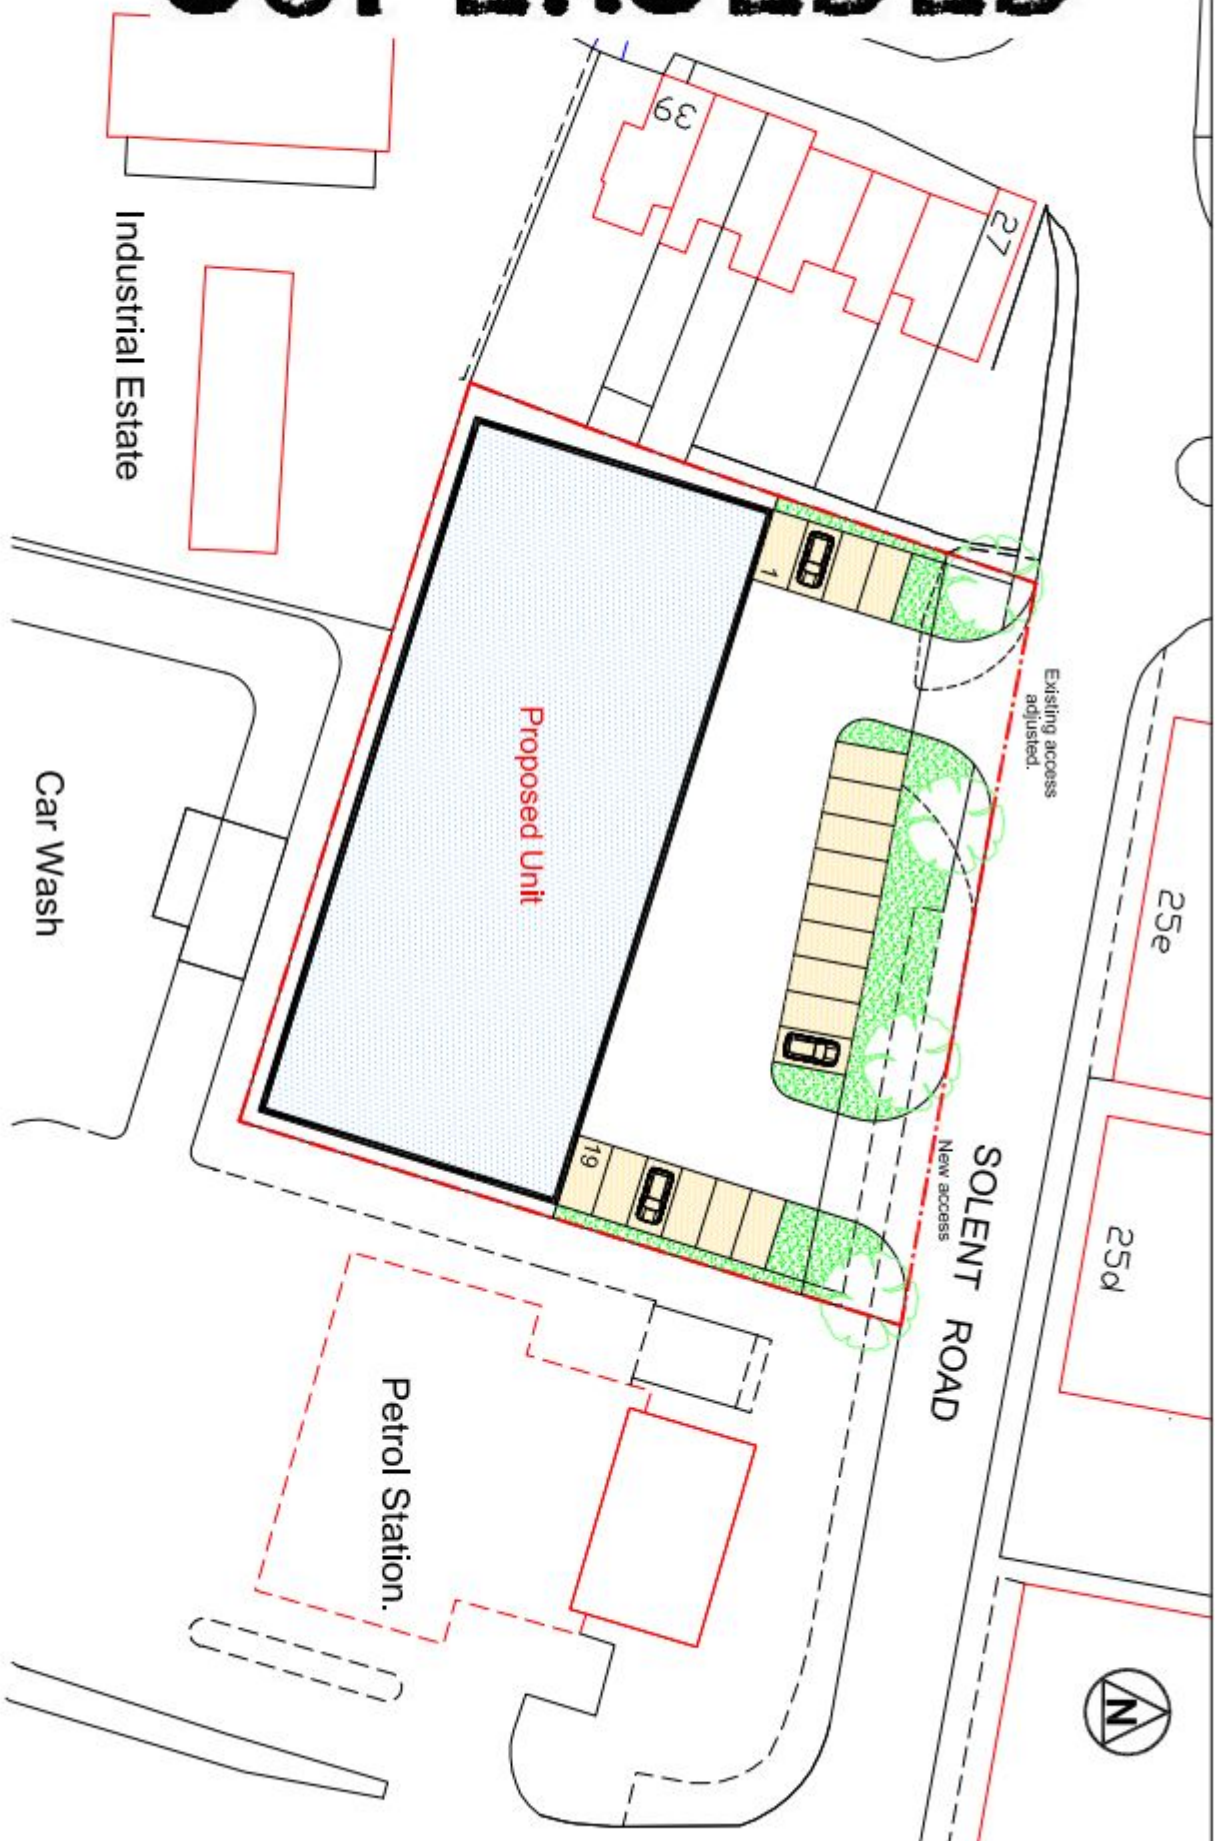

Scale	1:500 @ A4	Drawn by	CB	Date	June 2012
Drawn by	HA/SR/ICTS	Project no.	P02	Rev.	G

H Hargreaves

Navigation House, Working Road, Redditch, West Sussex, BN16 3PS
Tel No: 01890 777777 Fax No: 01890 777700

Redevelopment Of ICTS Site, Solent Road,
Havant,
Site Plan