



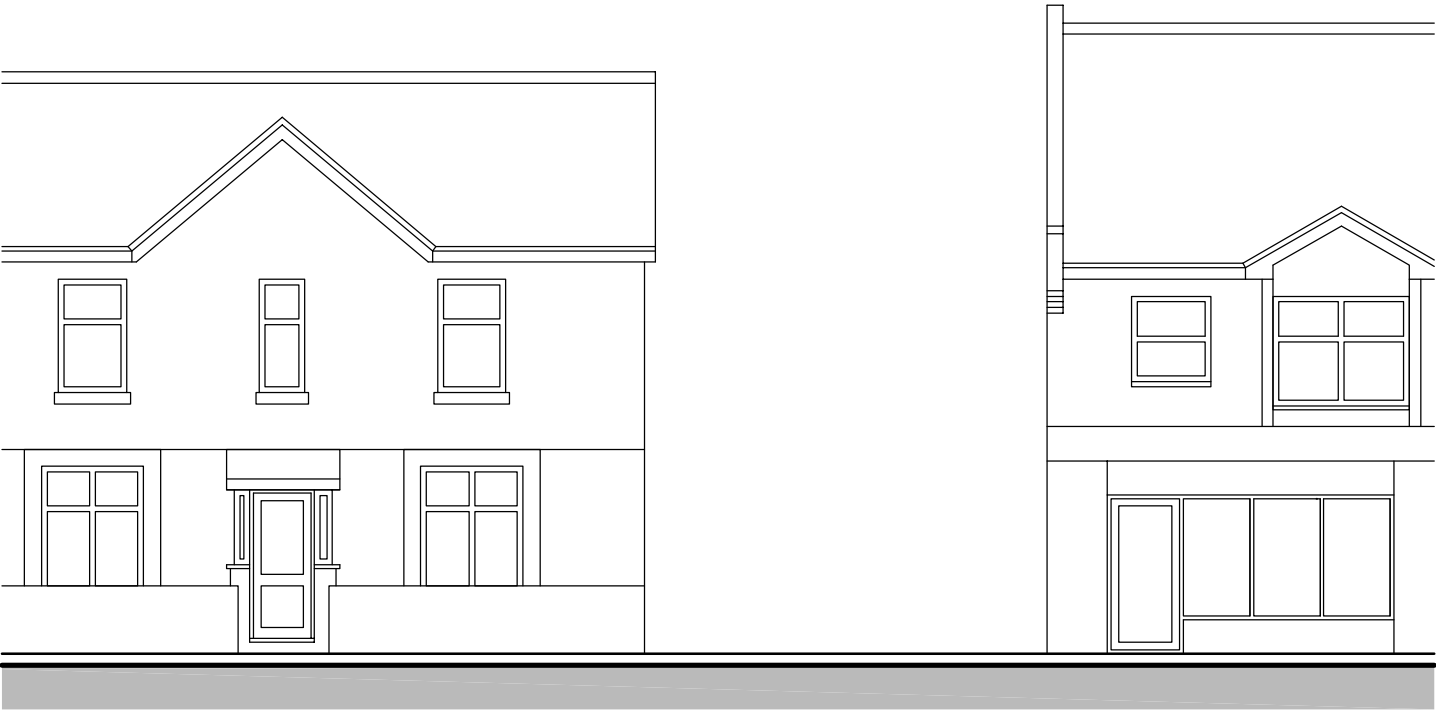

Existing Front Elevation

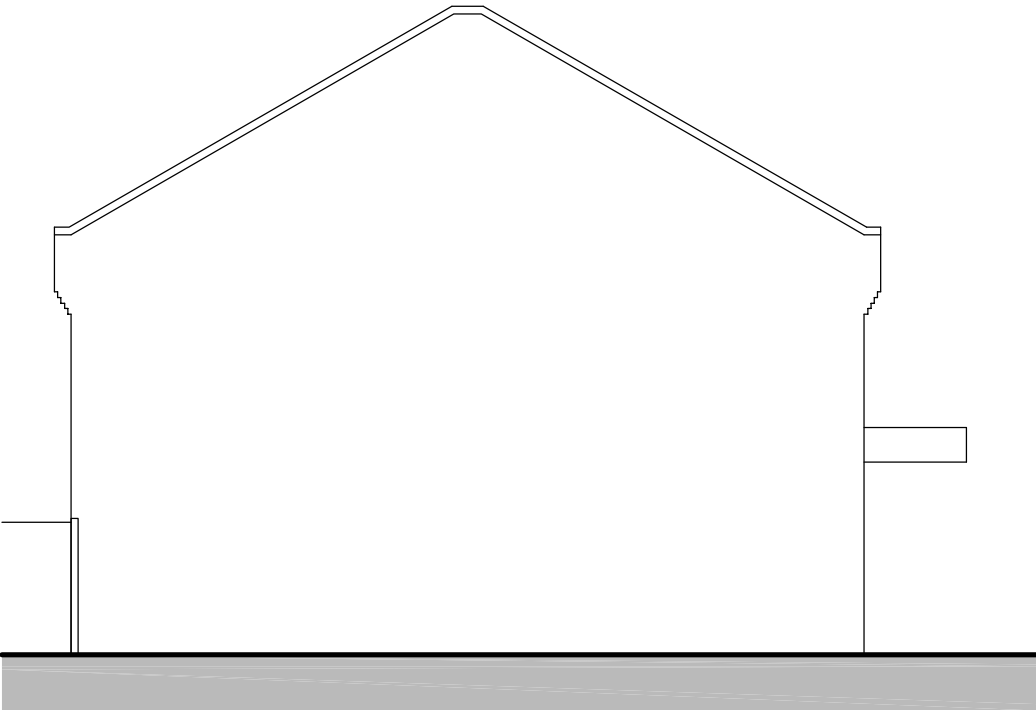

Existing Section A-A




Existing Section B-B



Existing Rear Elevation

NOTES

1:100 scale

 

NOTES

OS LICENSE No.

- GENERAL NOTES:
1. THIS DRAWING IS TO BE READ IN CONJUNCTION WITH THE OTHER RELEVANT CONSULTANTS DRAWINGS.
 - 2.ALL FINISHES ARE TO CONFORM TO THE CURRENT BUILDING REGULATIONS.
 3. REFER TO A SEPARATE DOCUMENT FOR THE DESIGNERS RISK ASSESSMENT.
 4. ALL WORKS OR MATERIALS INDICATED ON THIS DRAWING ARE TO BE TO THE LATEST RELEVANT BRITISH STANDARDS AND CARRIED OUT IN ACCORDANCE WITH THE BRITISH STANDARDS CODES OF PRACTICE OR RECOGNIZED INSTITUTE OR TRADE ASSOCIATION RECOMMENDATIONS AND PUBLICATIONS.

P2 16.7.12 PLANNING APPLICATION				JCB
Revision	Date	Description	Drawn	Chkd



Brankesmere House
Queens Crescent, Southsea
Portsmouth PO5 3HT
Hampshire England

Tel: (023) 927 55 333
Fax: (023) 927 55 222
E-Mail: admin@plcarchitects.com
Web: www.plcarchitects.com

Client :
Tranmere Trust

Project :
Proposed Residential Unit
124 Elm Grove, Hayling Island

Drawing Title :
Existing Elevations, Section A-A/B-B

Drawn By PK	Date Apr 12	Checked By	Date	Approved By	Date
Drawing No. 12-1836-105		Revision: P2	Scale: 1:100 @ A3	PLC ARCHITECTS © COPYRIGHT RESERVED 2011 NOT TO BE SCALED. DIMENSIONS TO BE CHECKED ON SITE SCALING ONLY FOR LOCAL AUTHORITY PURPOSES	