



PERMIT

Existing Elevations - Scale = 1:100

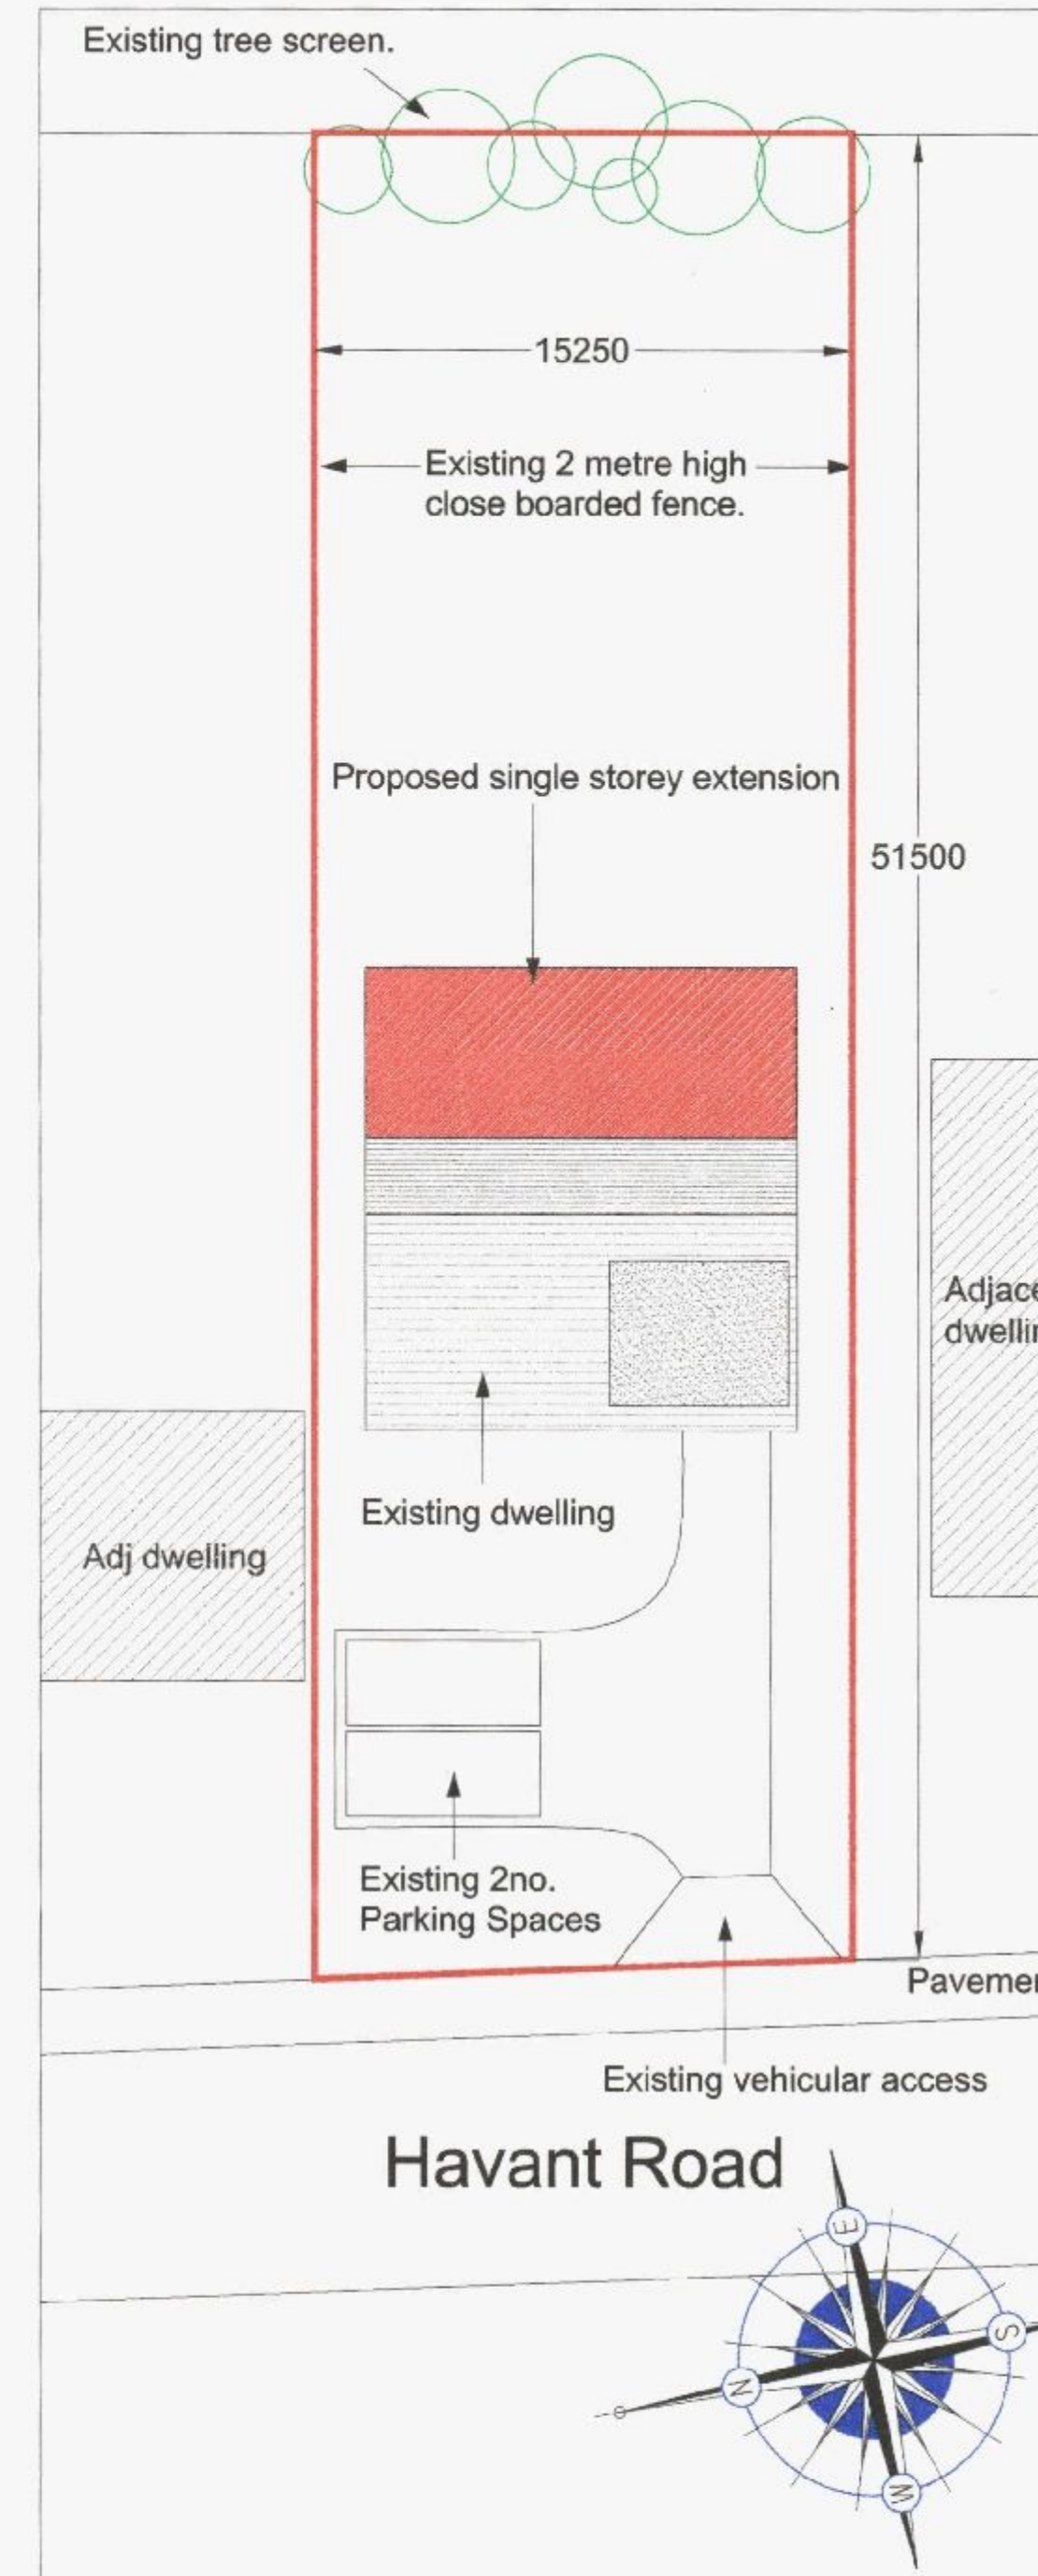


Proposed Elevations - Scale = 1:100

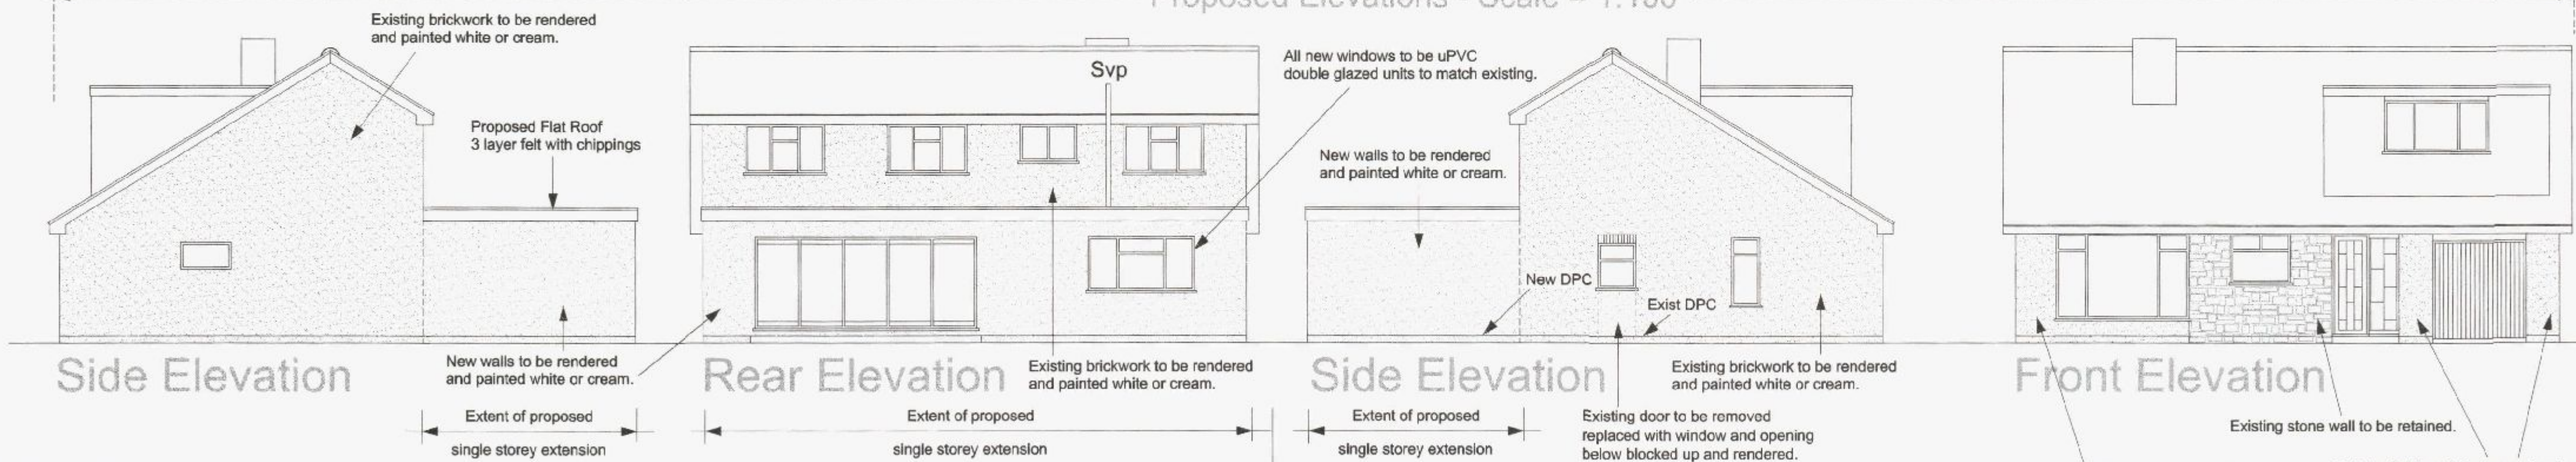

Block Plan
Scale = 1:200


HAVANT SCHOOL
COUNCIL
05 OCT 2011
RECEIVED

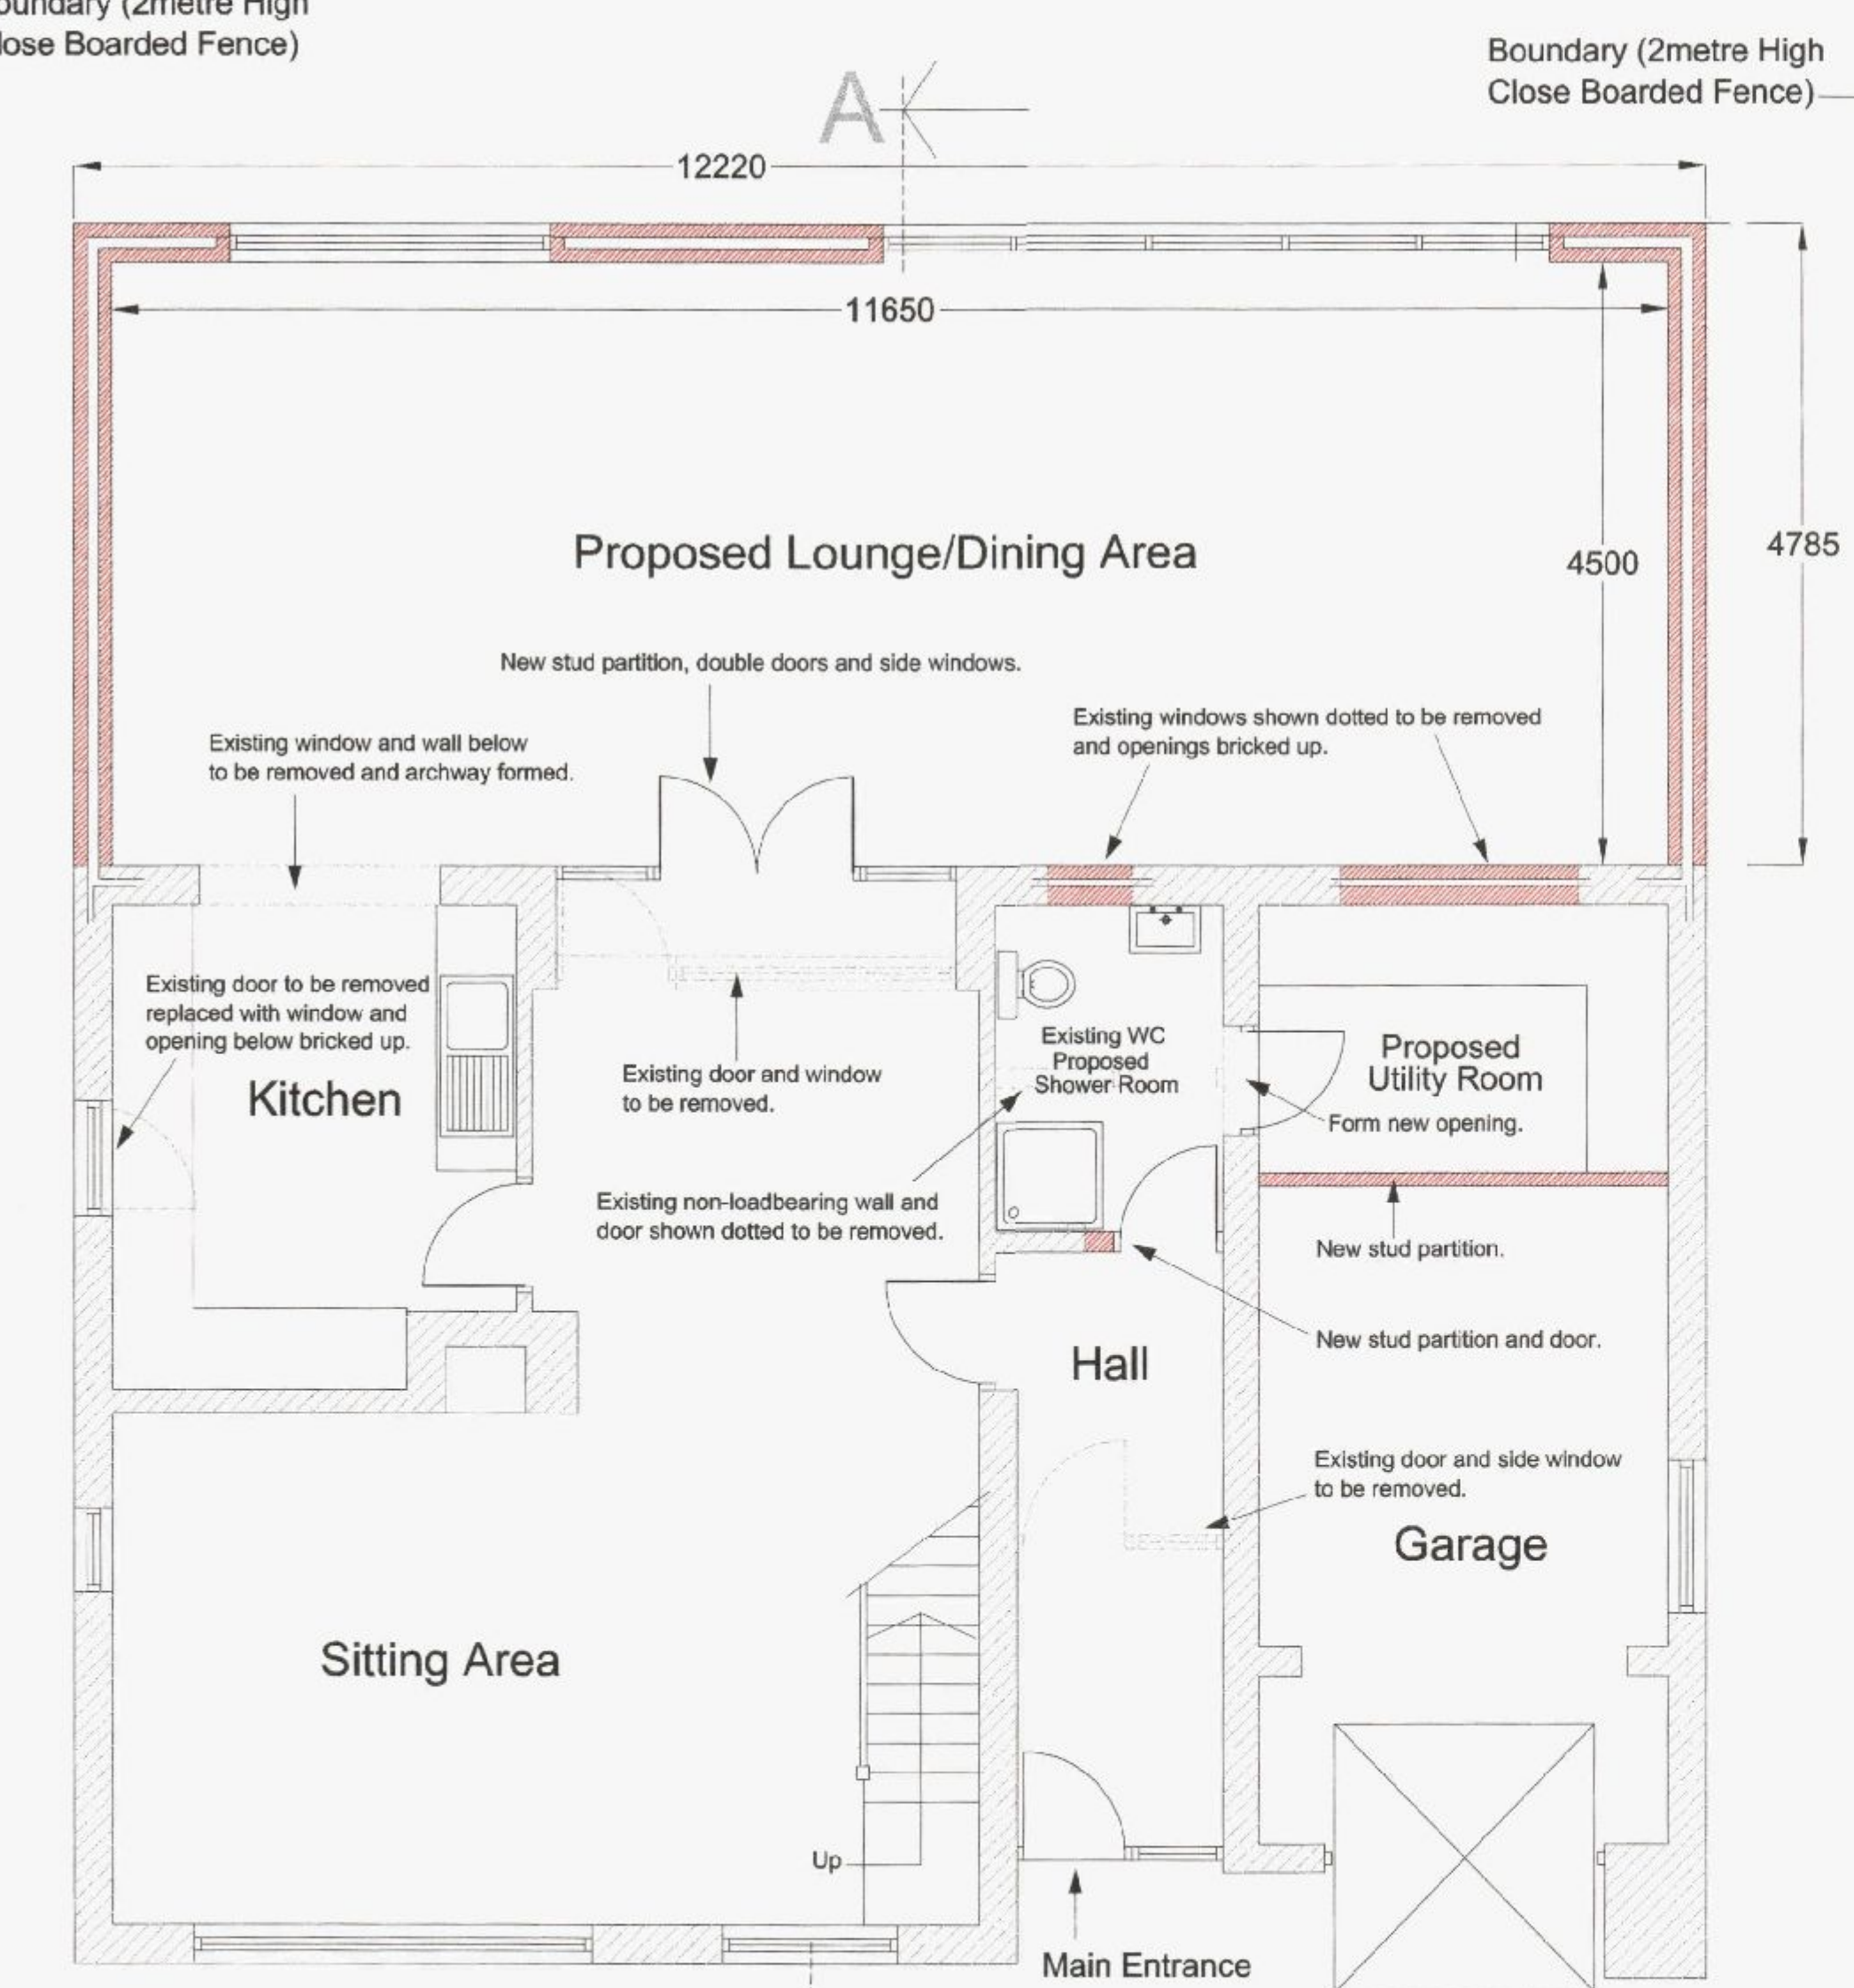

Ground Floor Plan Scale = 1:50



Section A-A
Scale = 1:50

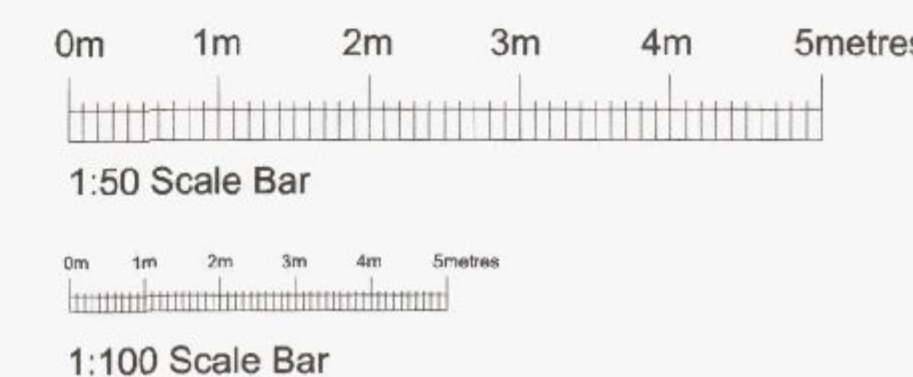

Rev.	Date.	Description.
Client.		
Mr & Mrs Foster		
Project.		
226 Havant Rd, Hayling Island Hants, PO11 0LN.		
Drawing Title.		
Proposed Single Storey Extension to Rear.		
Date.	Drawn By.	
08/09/11		
Scale.	Org no.	Rev.
1:50 & 1:100	2011/02	