


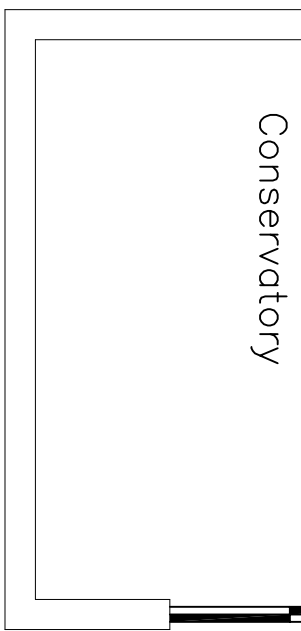


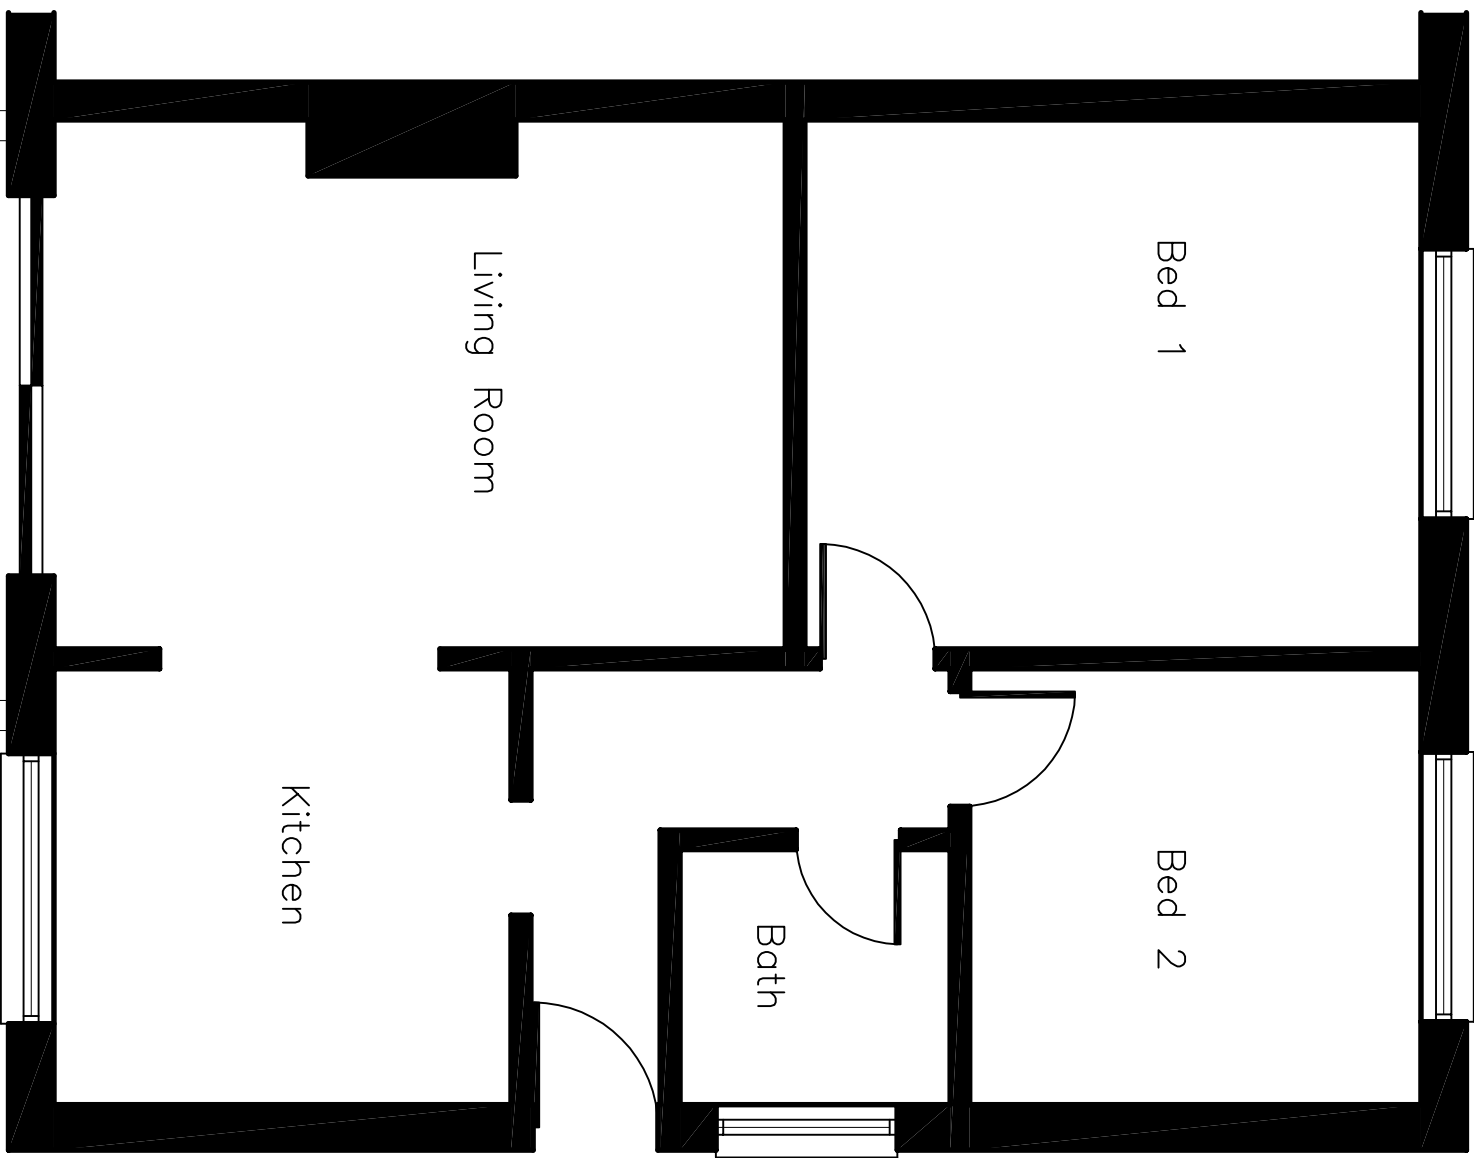


Ground Floor Plan As Existing

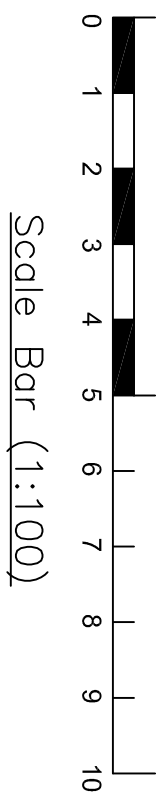


Scale Bar (1:100)

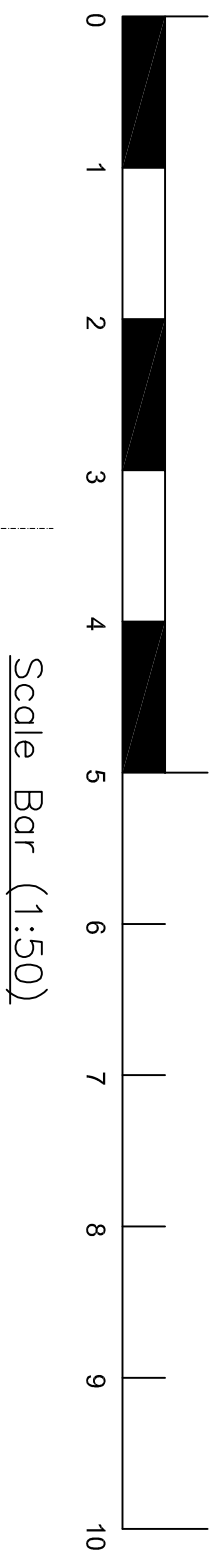


Scale Bar (1:50)

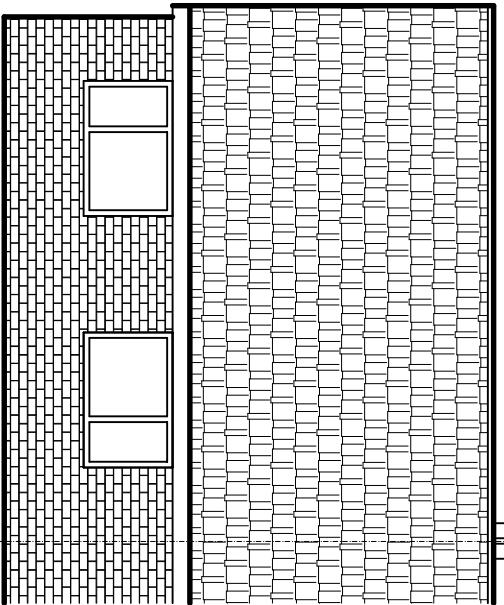


Front Elevation As Existing

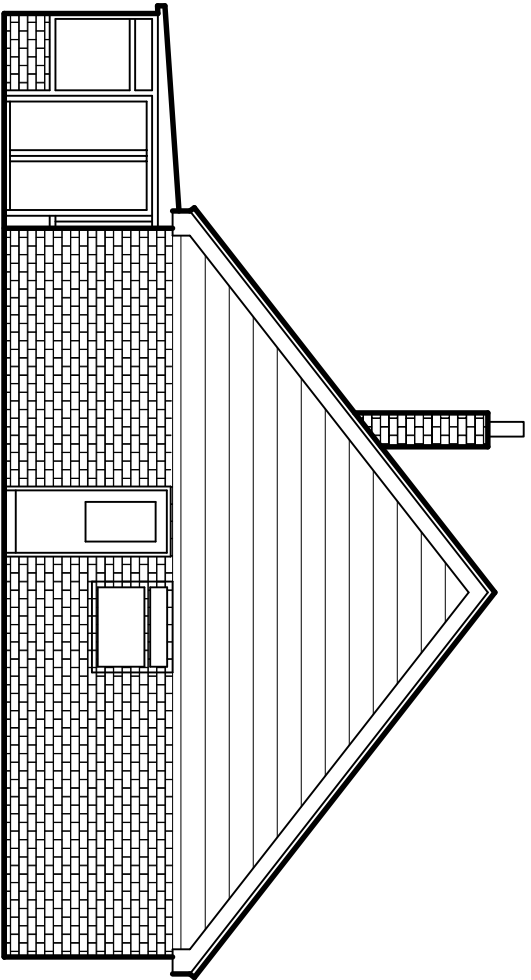



Side Elevation As Existing

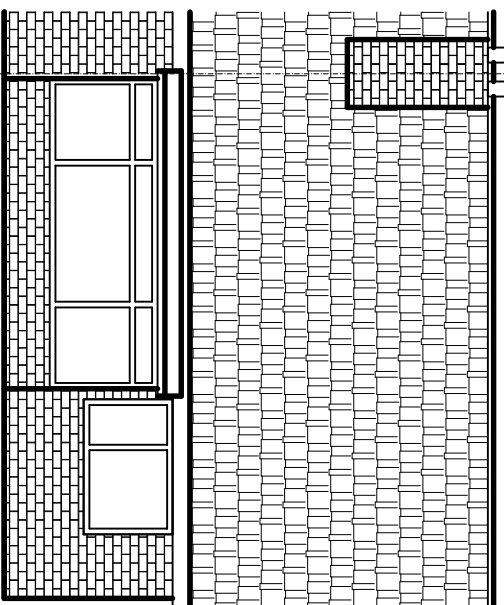


Rear Elevation As Existing

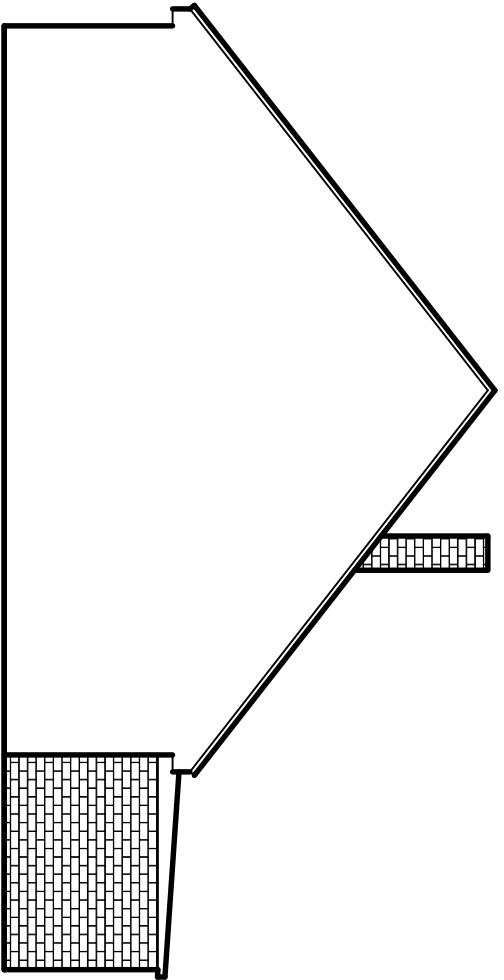


Side Elevation As Existing

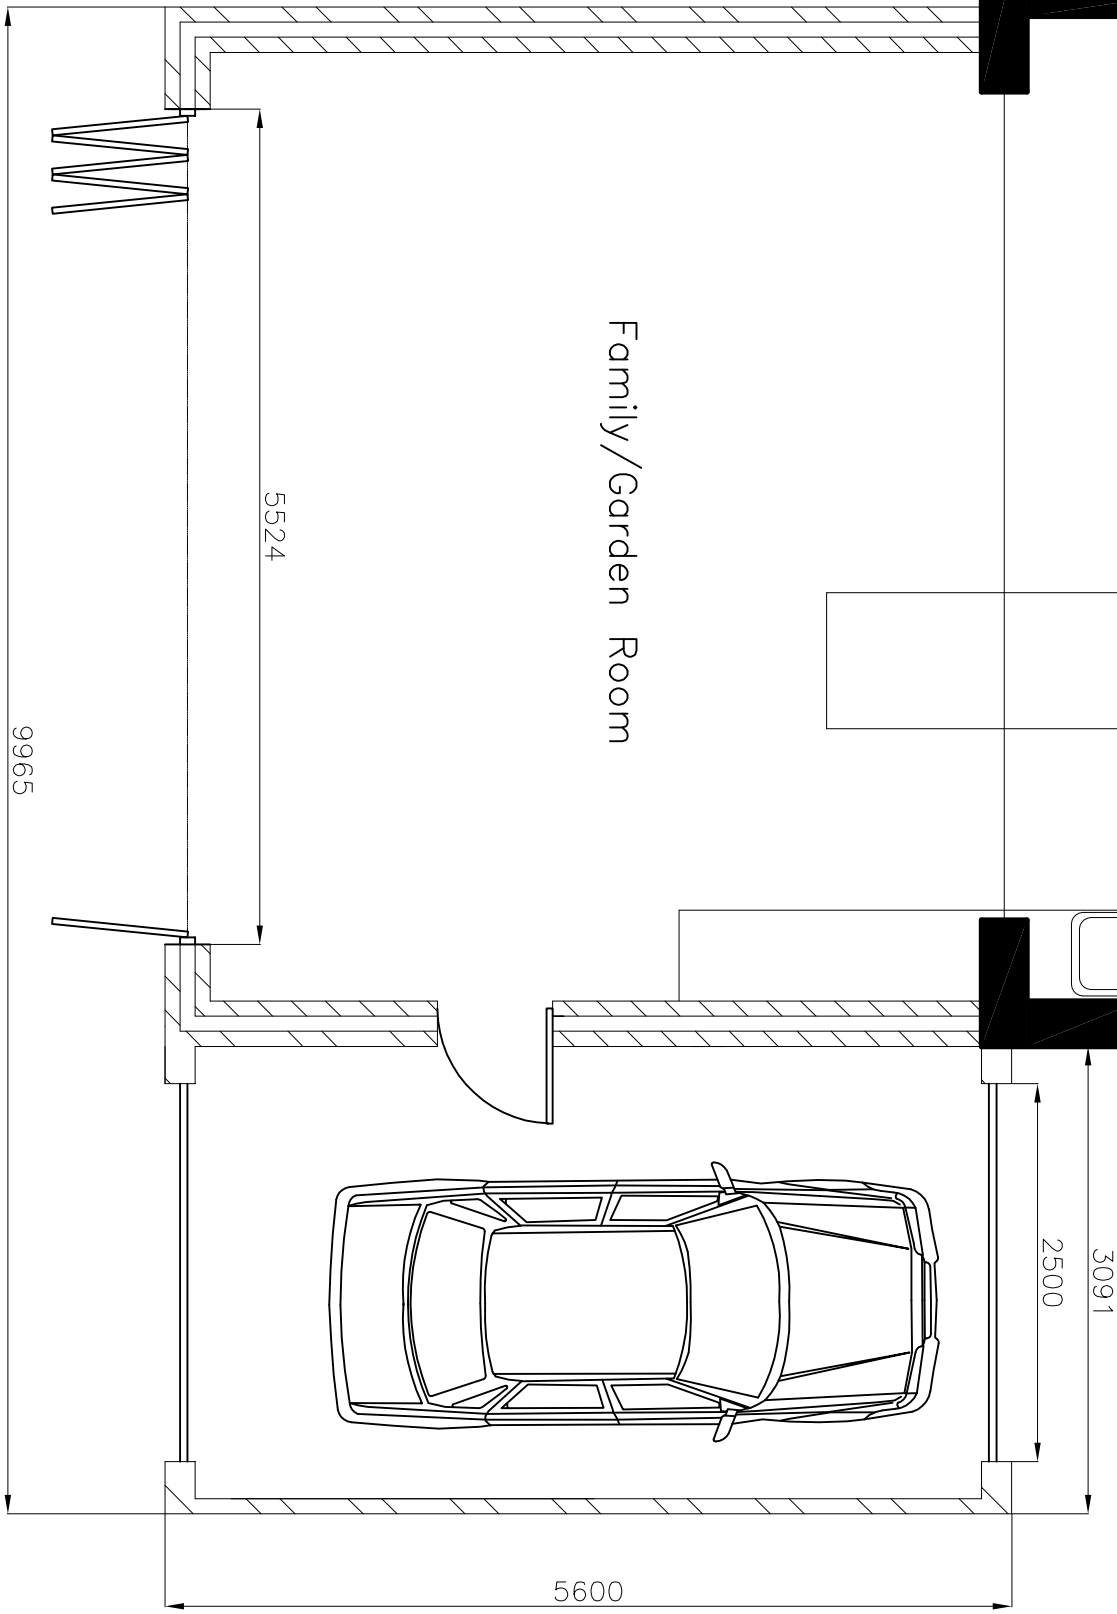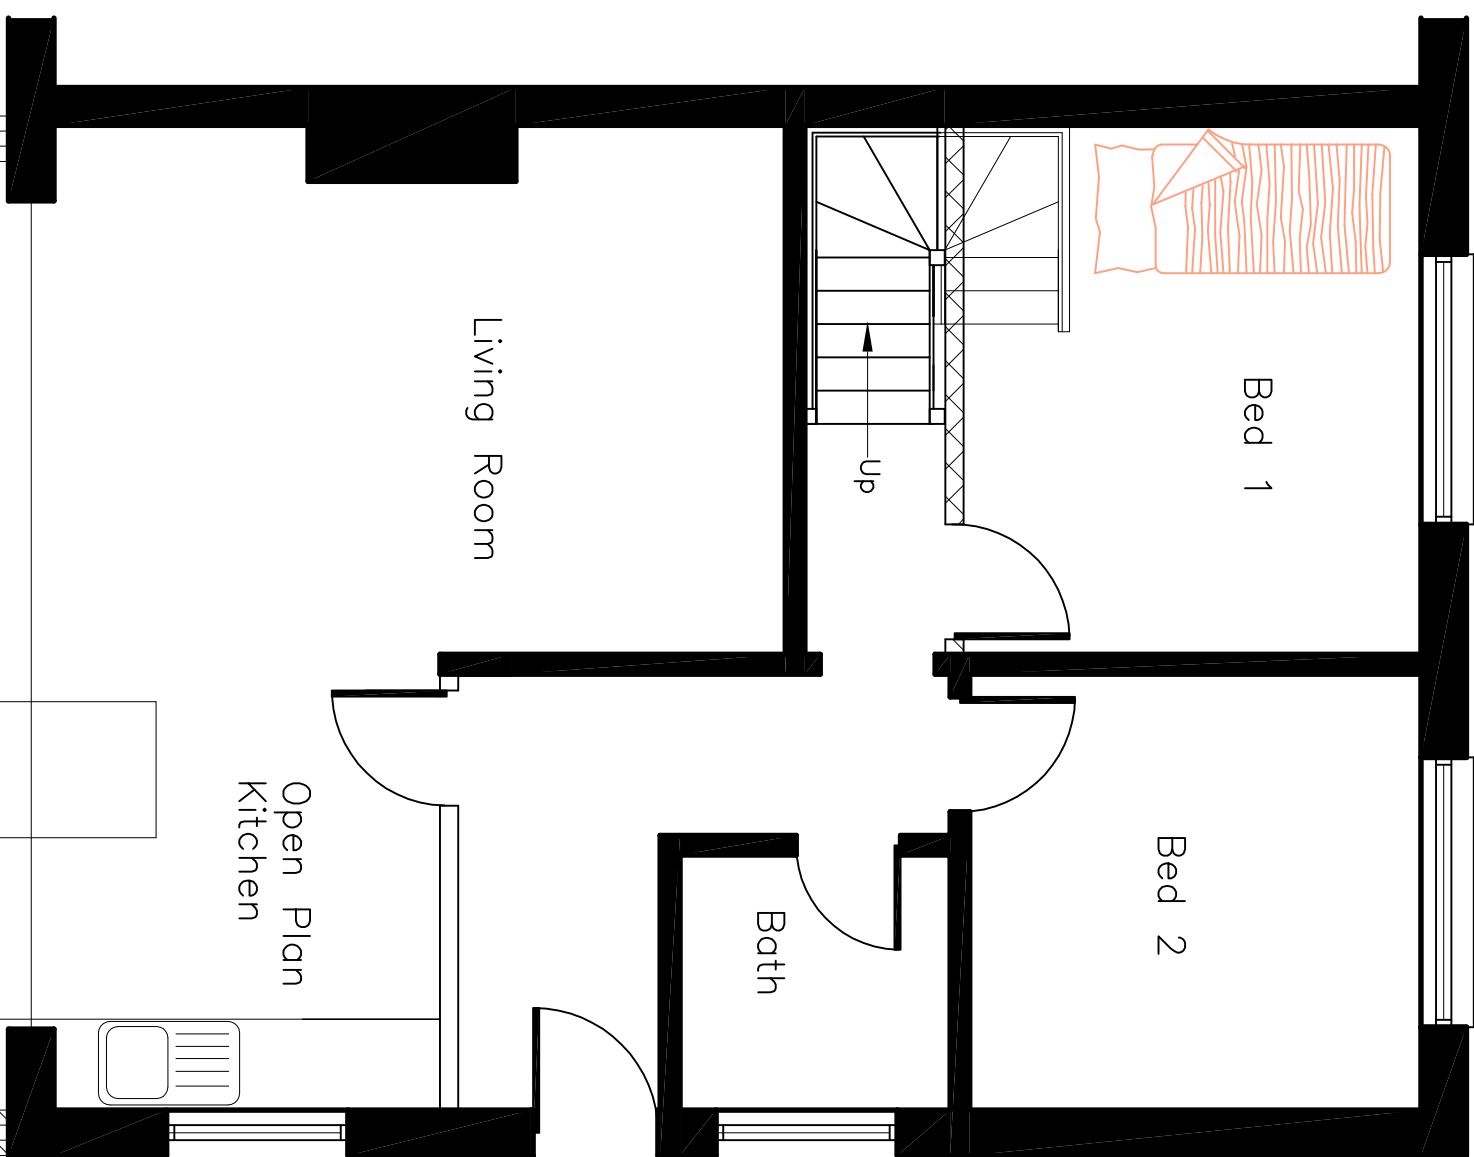


Ground Floor Plan As Proposed

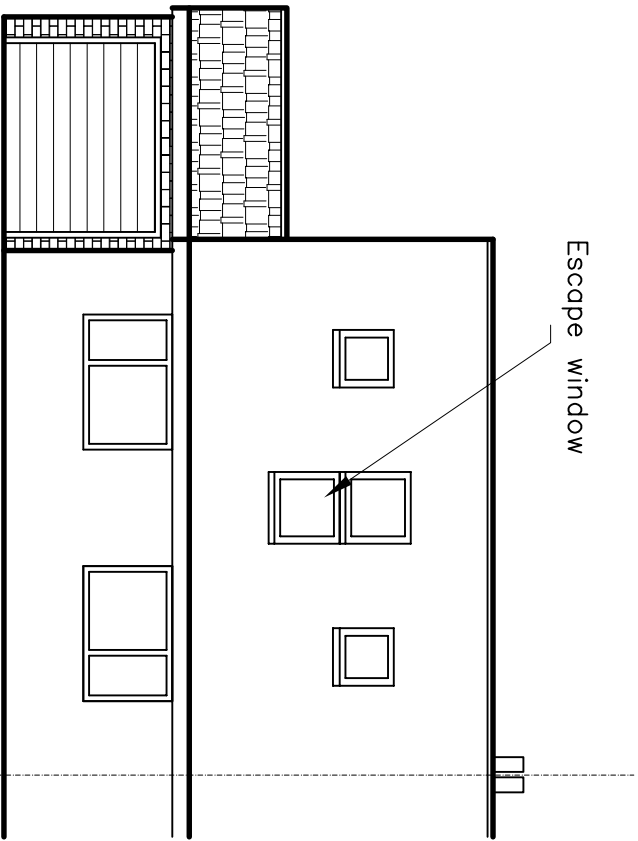


Front Elevation As Proposed

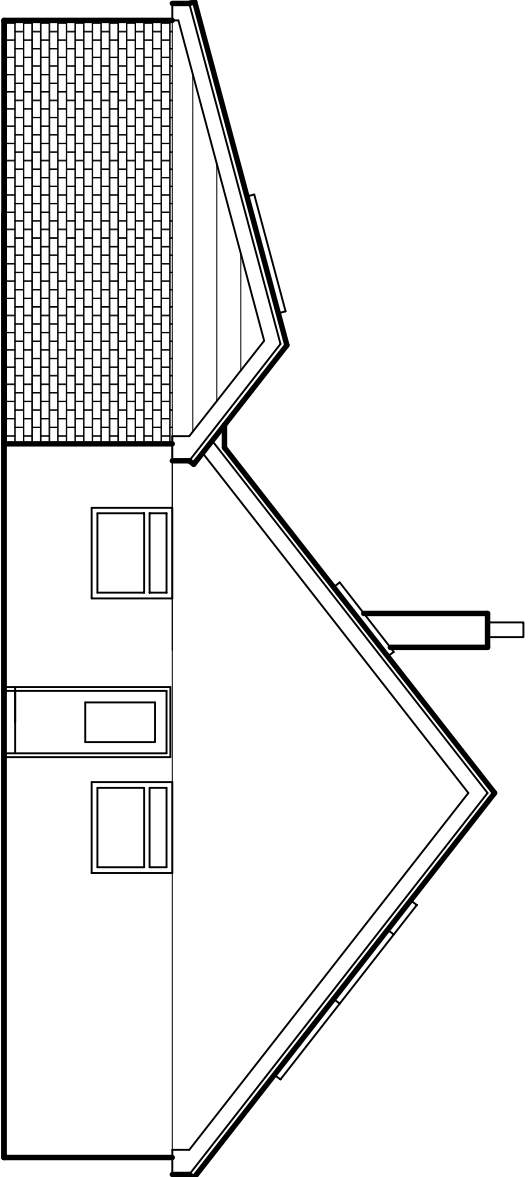


Side Elevation As Proposed

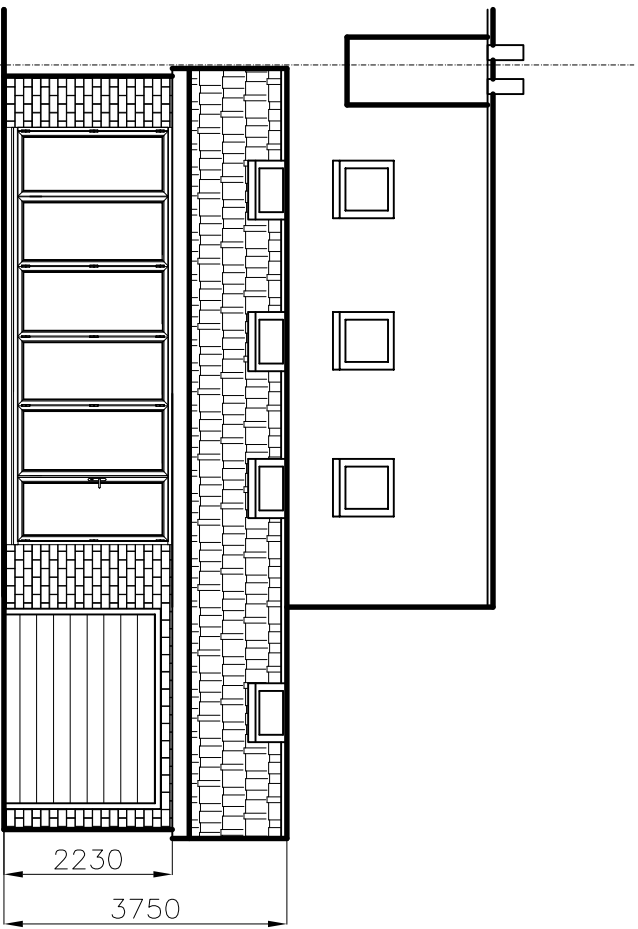


Rear Elevation As Proposed

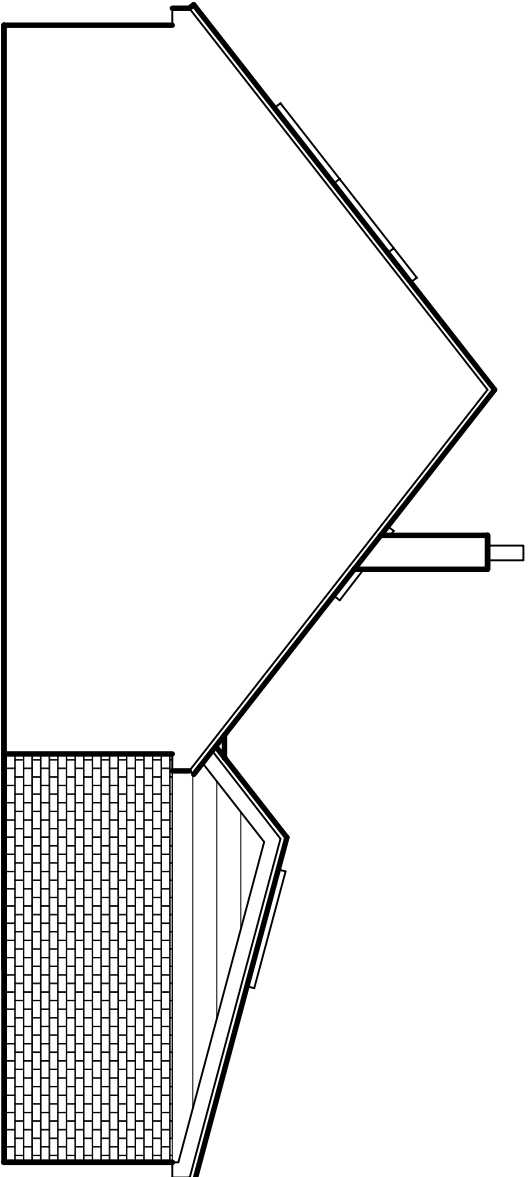


Side Elevation As Proposed (1:100)

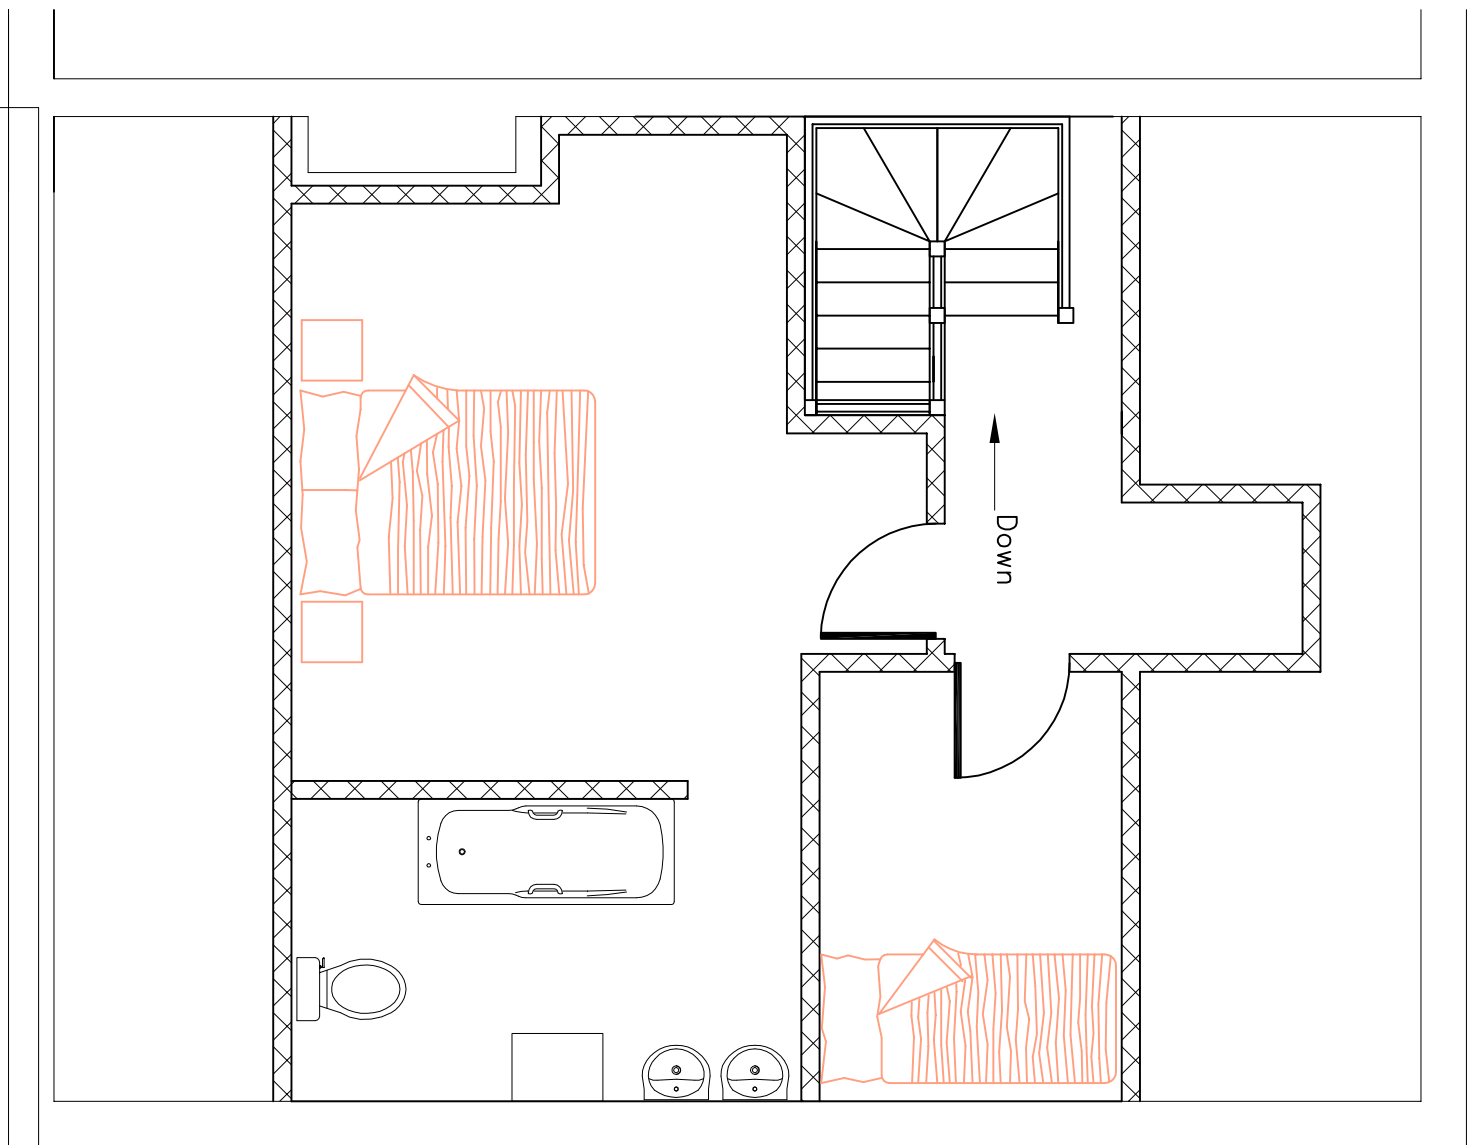

1st Floor Plan As Proposed (1:50)

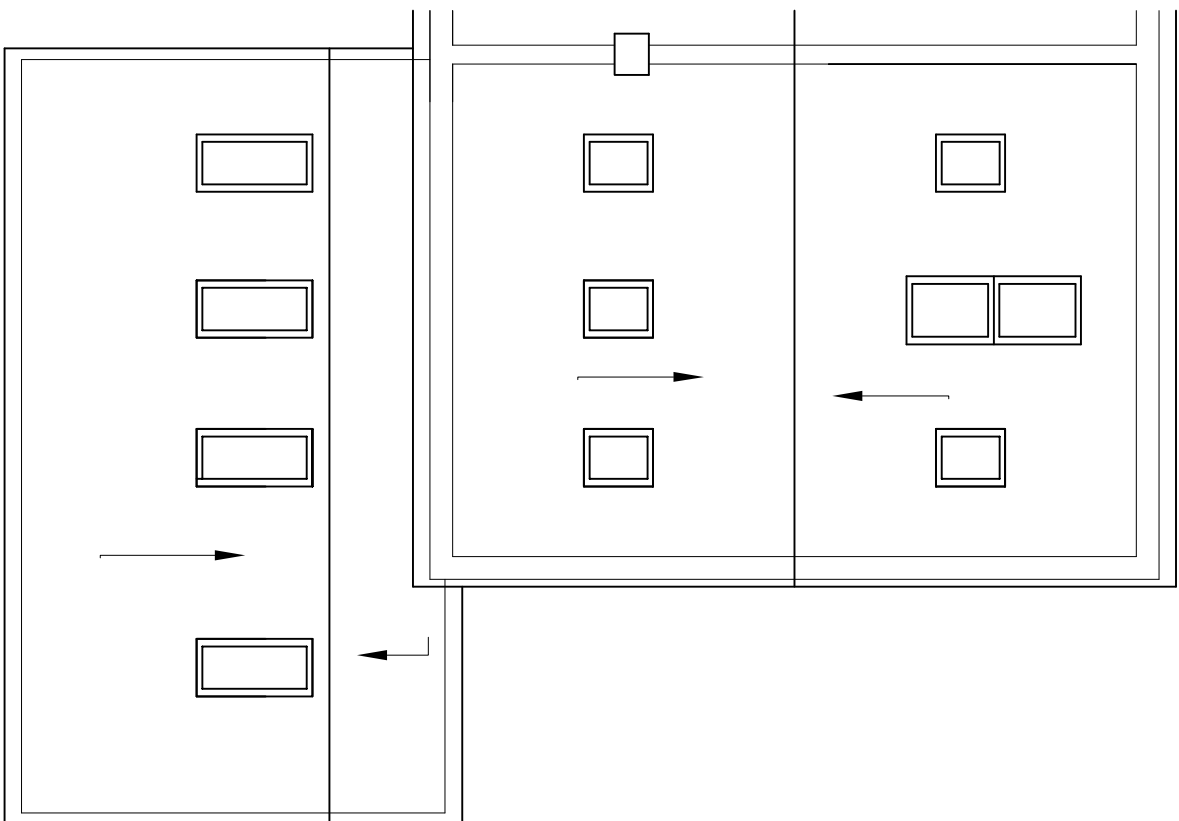

Roof Plan (1:100)

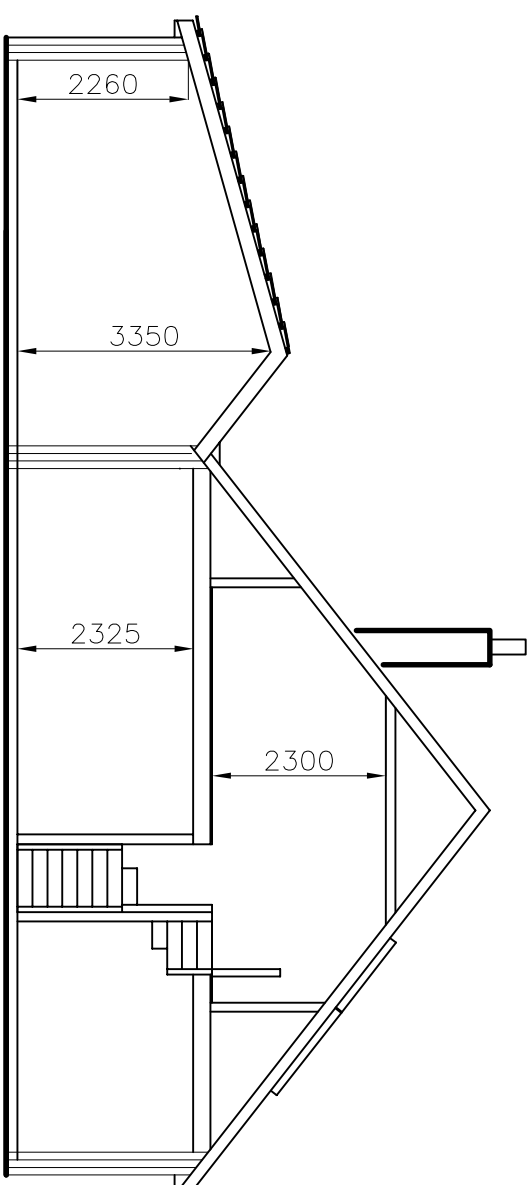

Cross-Section (1:100)



WidCry Technical Services
1, Bedding Close
Sutton
SO16 3AW
email: admin@widcry.co.uk
Web: www.widcry.co.uk

SCHEME TITLE

22 Haslar Crescent
Waterlooville PO7 6DJ

DRAWING TITLE

Proposed Extension
& Roof Room

CREATED	DATE	CHECKED	APPROVED
MAH	July 2012		

DRAWING NUMBER	PROJECT NO.	SCALE
Has001		As Shown

REVISION	DWG SHEET
REV	1_OF_1