

31 Princes Drive | Waterloooville | PO7 7QN
by RBA Architects for Peter Tidd



Existing North Elevation




Existing South Elevation



notes

Permission is granted to scale from this drawing for the purposes of Local Authority Planning Approval only. Please verify that the information is correctly printed to scale by checking the control bar below.

 

In all other circumstances DO NOT scale from this drawing, please contact this office for any additional information required. Contractors, Sub Contractors and Suppliers are to check all relevant dimensions and levels of site and building before commencing any shop drawings or building work.

RIBA



Chartered Practice

Ordnance Survey information is reproduced under Crown Copyright 2007 ©. All rights Reserved. Licence number 100020449.

This drawing is the copyright of RBA Ltd ©


This drawing must be read in conjunction with related RBA drawings as scheduled in the Drawing Register. This drawing must also be read in conjunction with the following consultants, specialists & sub - contractors drawings :

drawing number	consultant name	revision
----------------	-----------------	----------

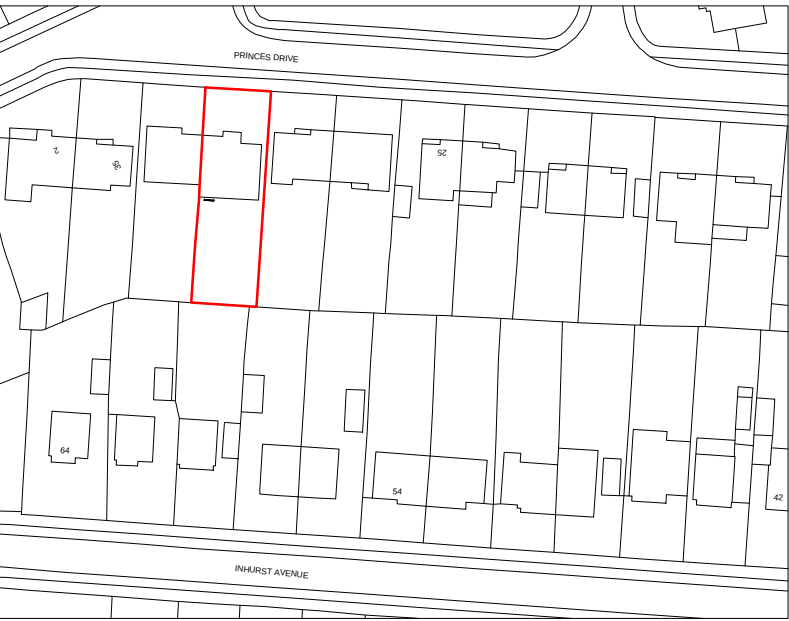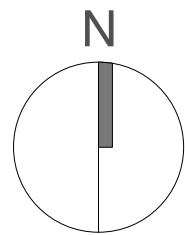

Ordnance Survey, (c) Crown Copyright 2012. All rights reserved. Licence number 100020449

3. OS Plan
scale 1 : 1250

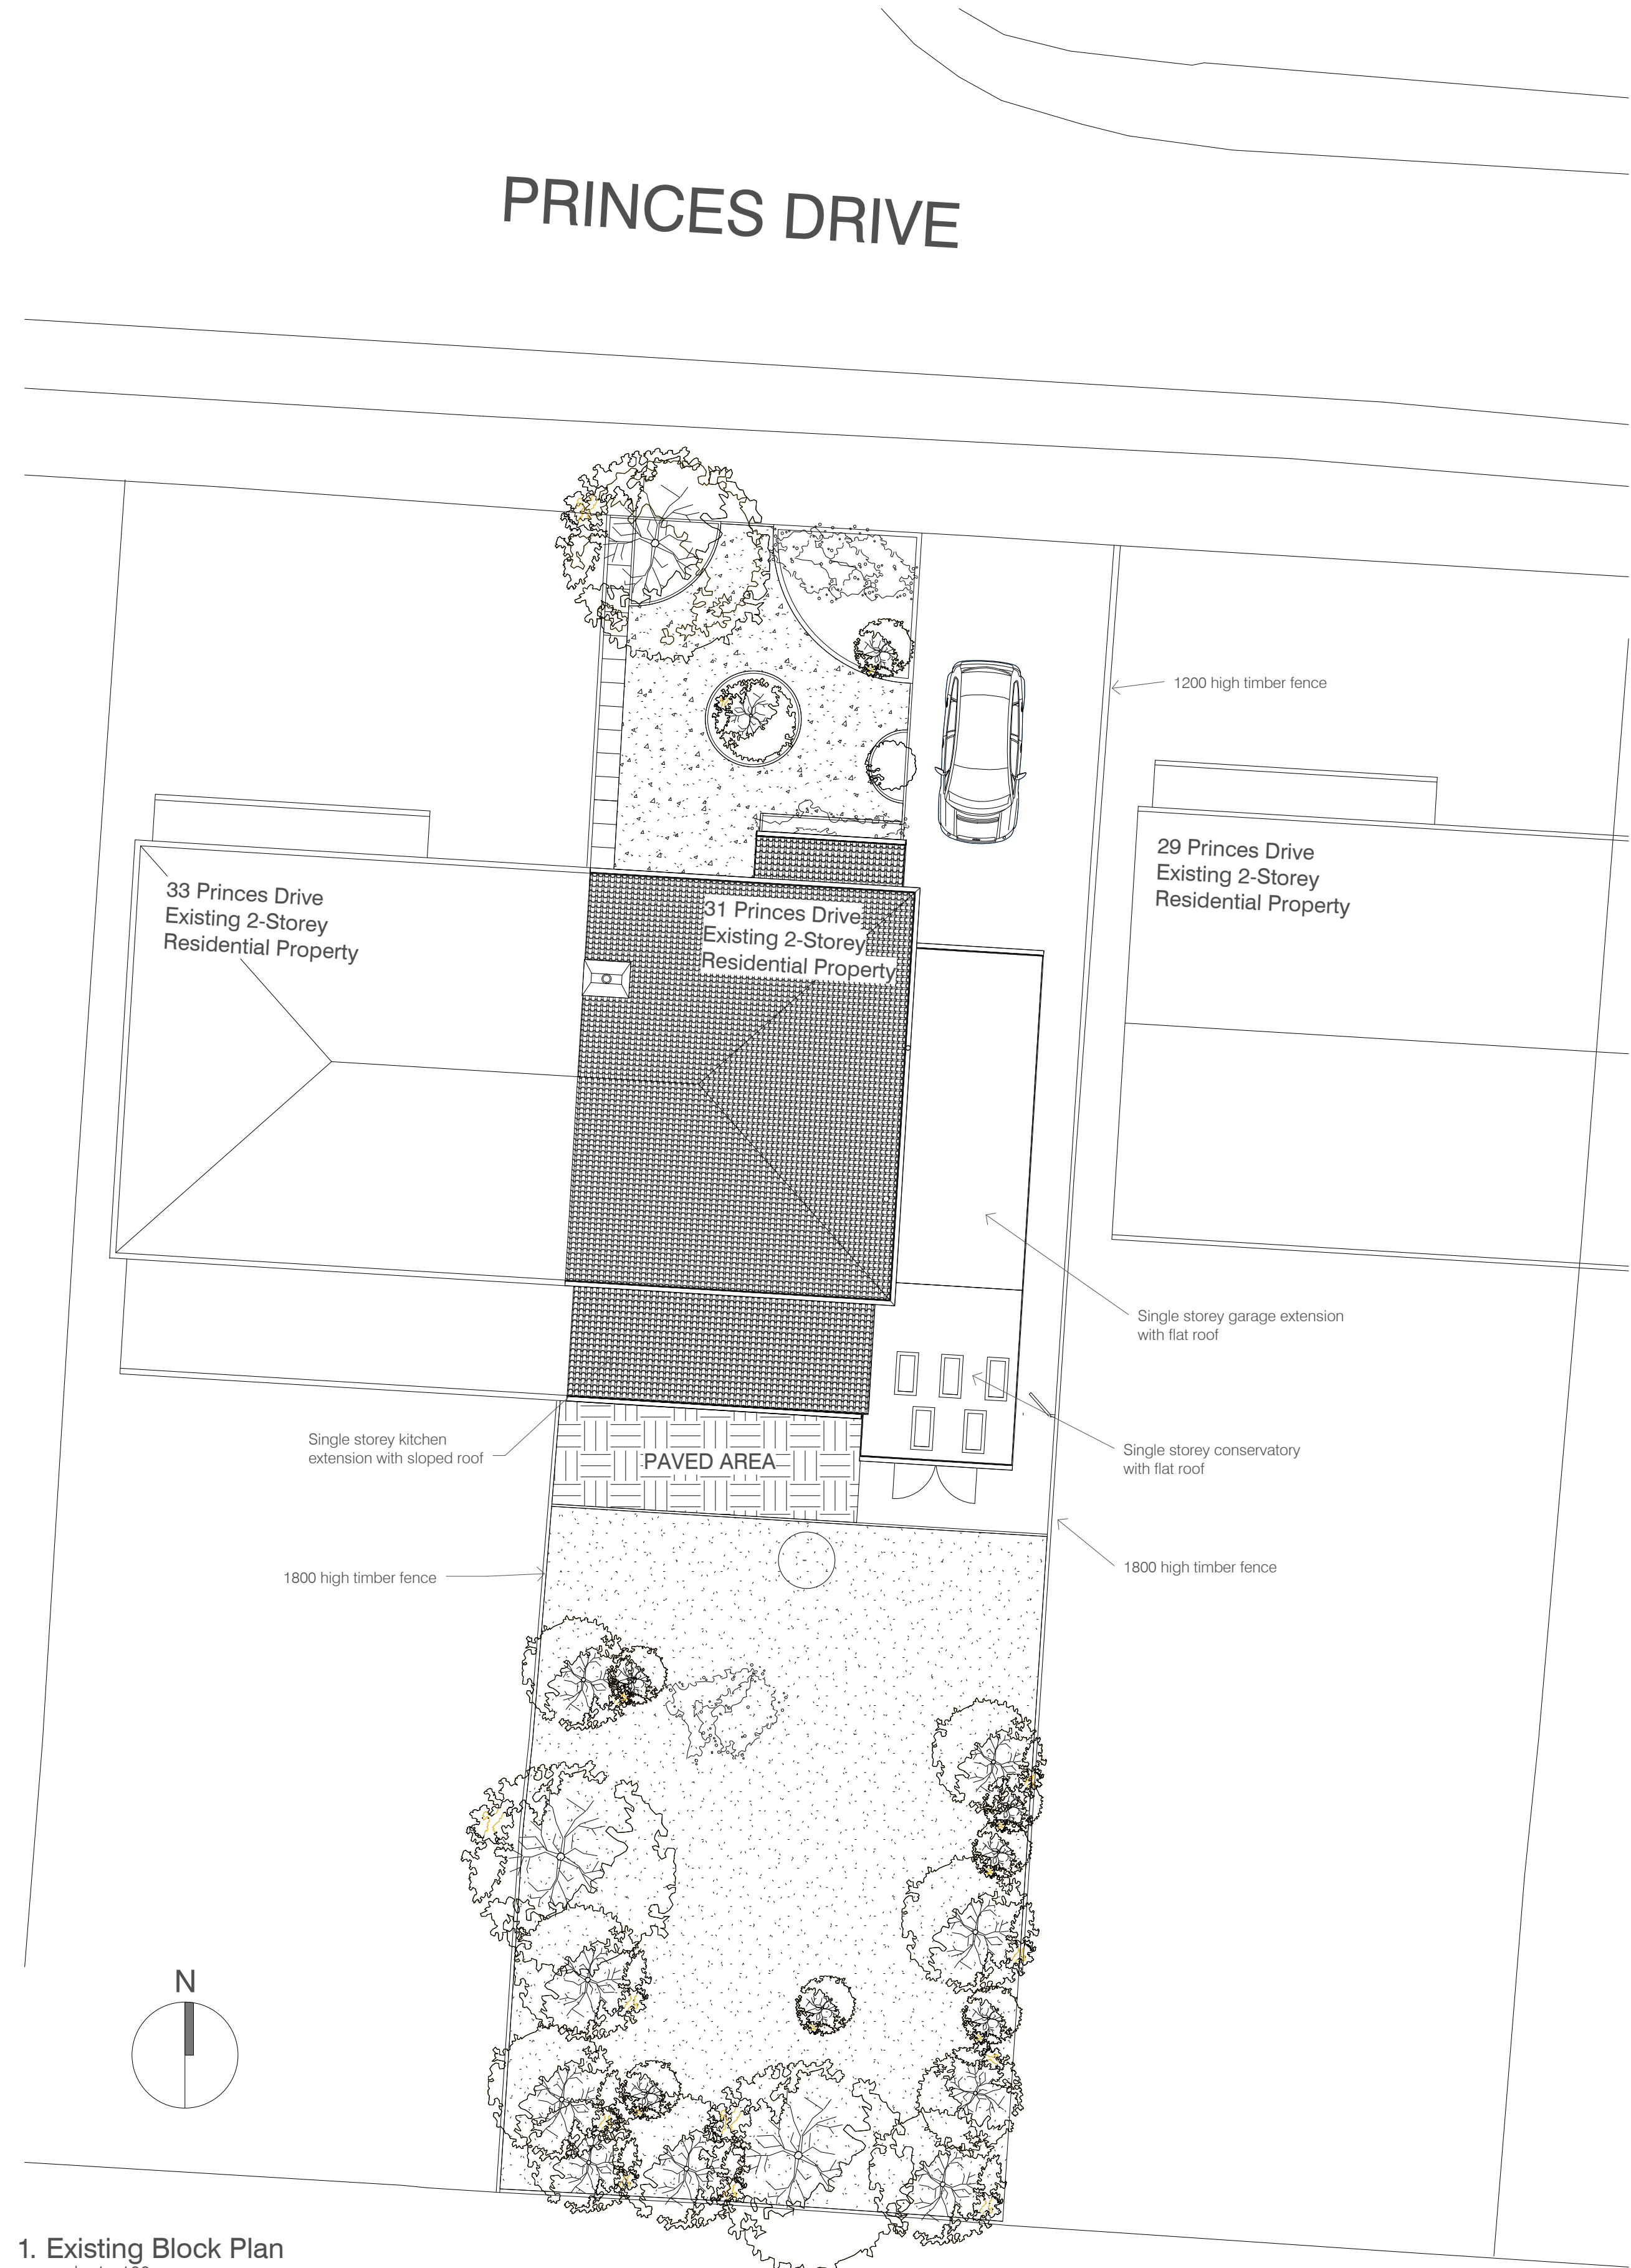

1. Existing Block Plan
scale 1 : 100



2. Proposed Block Plan
scale 1 : 100

Rev PL: Issued for Planning	22.06.2012	SC	RJB
revisions	date	author	author



BOYD 3 THE ADMIRALS
GUNWHARF QUAYS
PORTSMOUTH PO1 3AG
t: 023 9281 9990
e: mail@rba-uk.eu
w: www.rba-uk.eu

31 Princes Drive | Waterloooville |
PO7 7QN

Existing & Proposed Block Plan
OS Plan

scale	date	author	author
As indicated	@ A1	25/10/11	SC RJB
job no	drawing no	rev	
1208	0.10	PL	

PLANNING