


PERMIT

BOUNDARY LINE

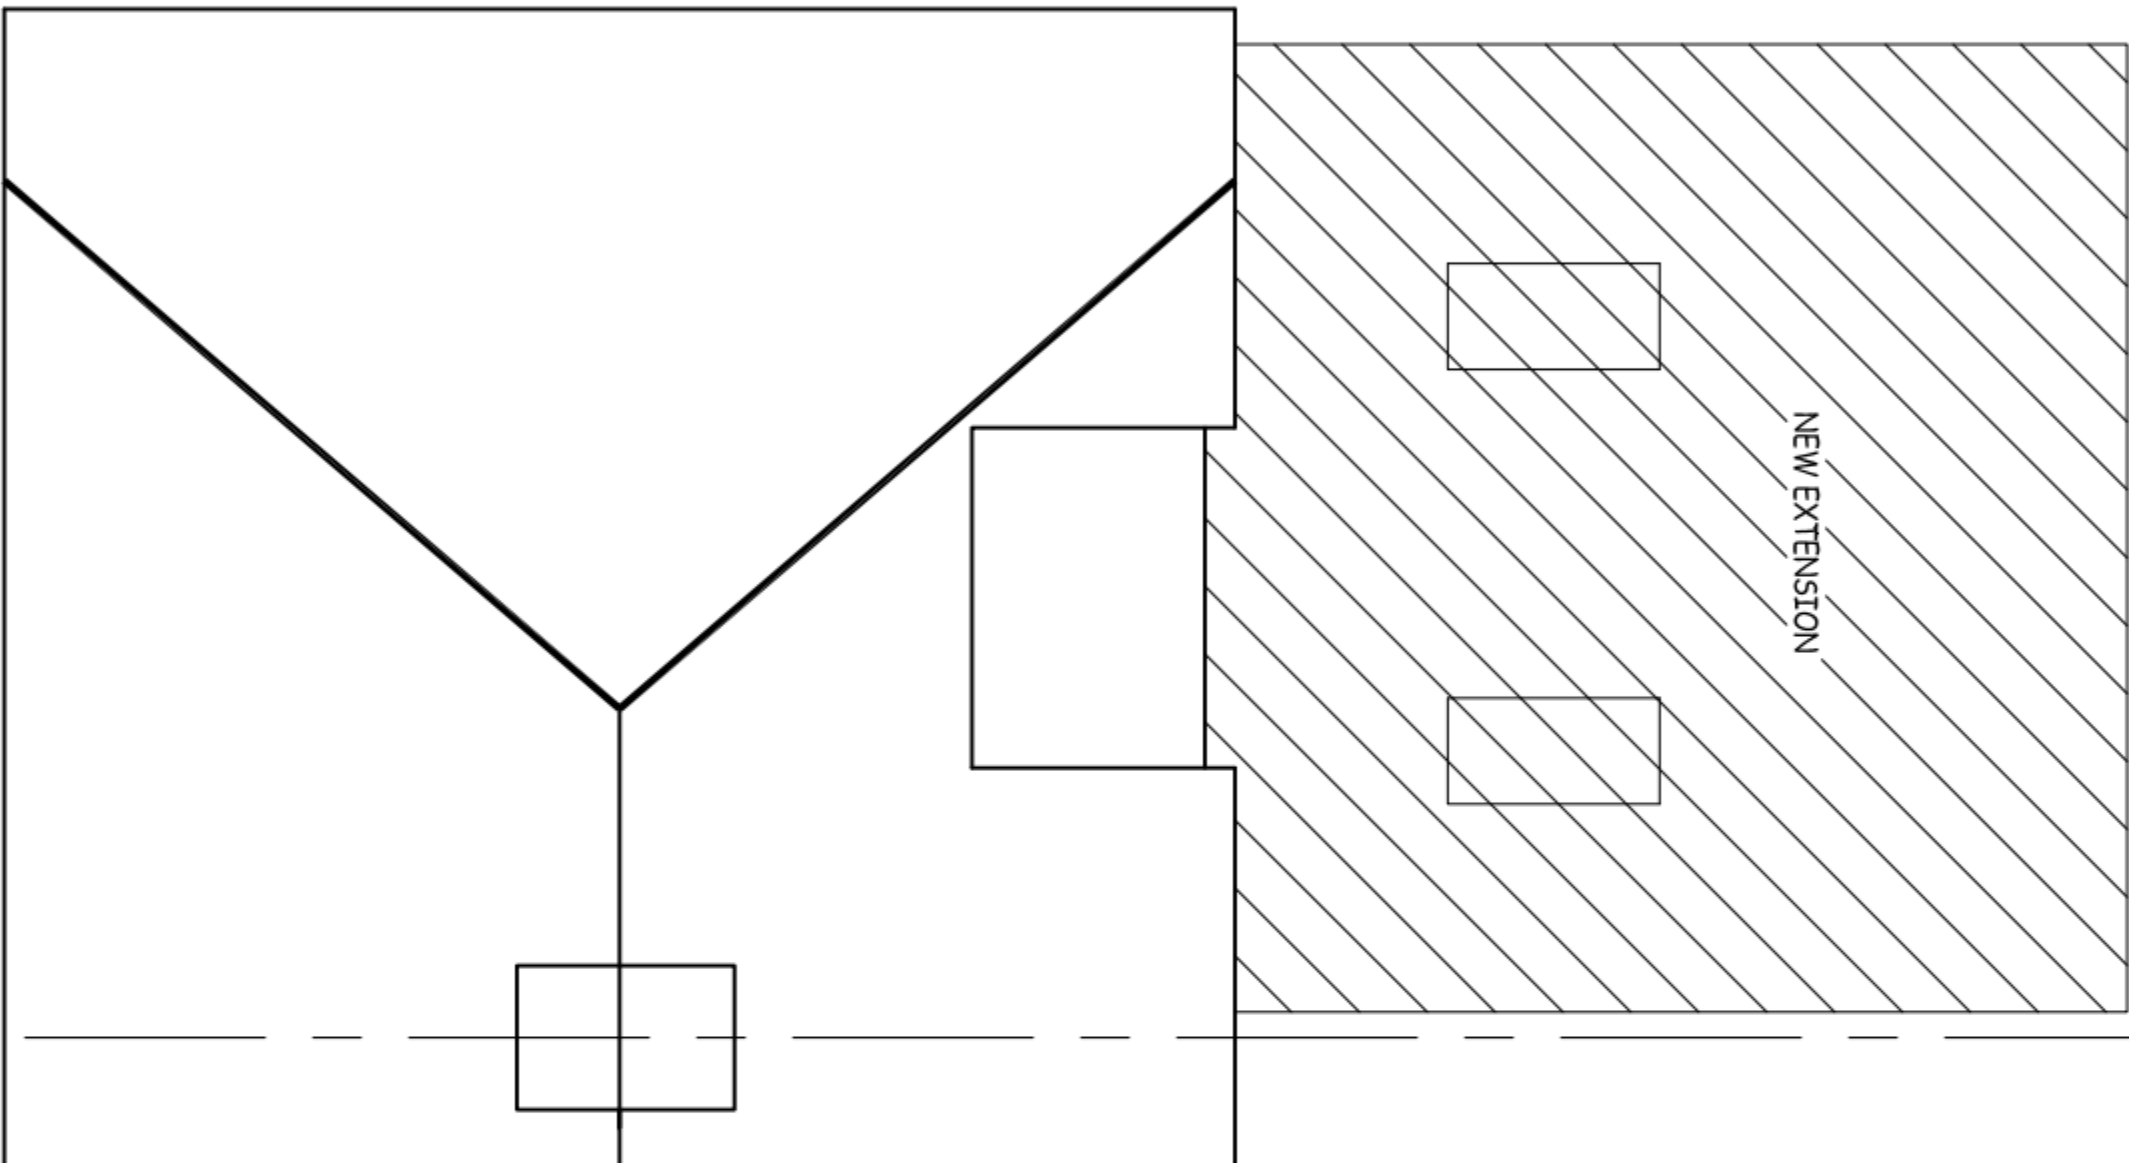

BOUNDARY LINE

This drawing may be scaled for planning purposes only.
For all other purposes dimensions must be checked on
site and not scaled from the drawing.

Client: Mr. Steve Foster
Project: 63 Gladys Avenue
Drawing Title: Cowplain
Drawing Title: ROOF PLAN
SF
Drawn By :
Date: January 11 Scale : 1:50@A2
Drawing No: Glad-003 Issue: A