




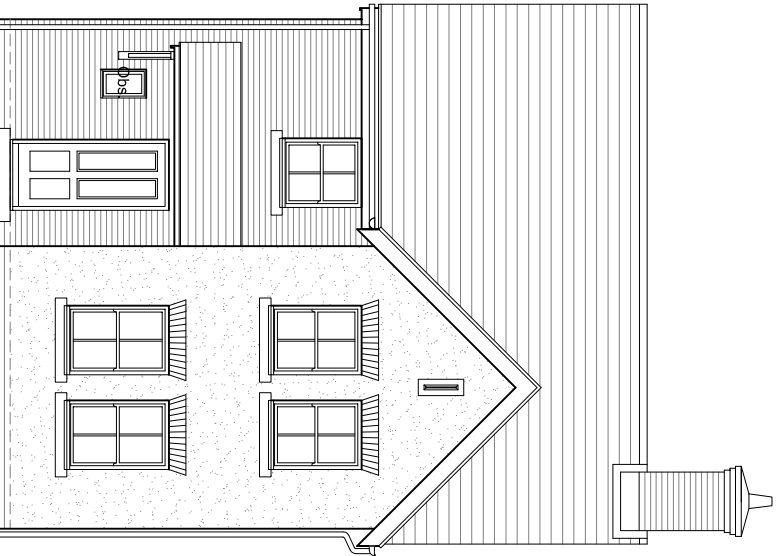


Front Elevation

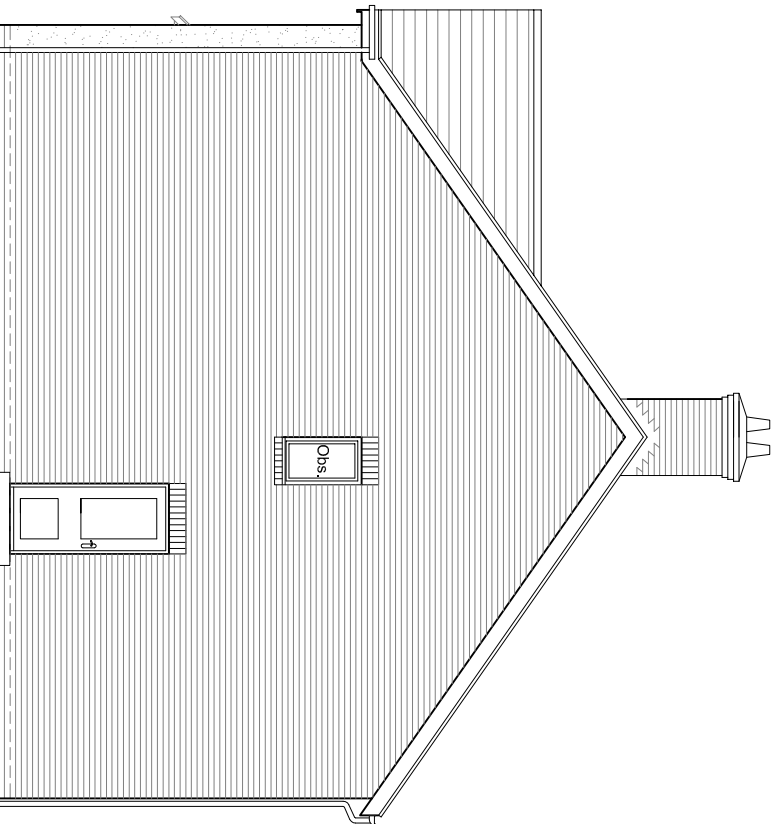


Side Elevation

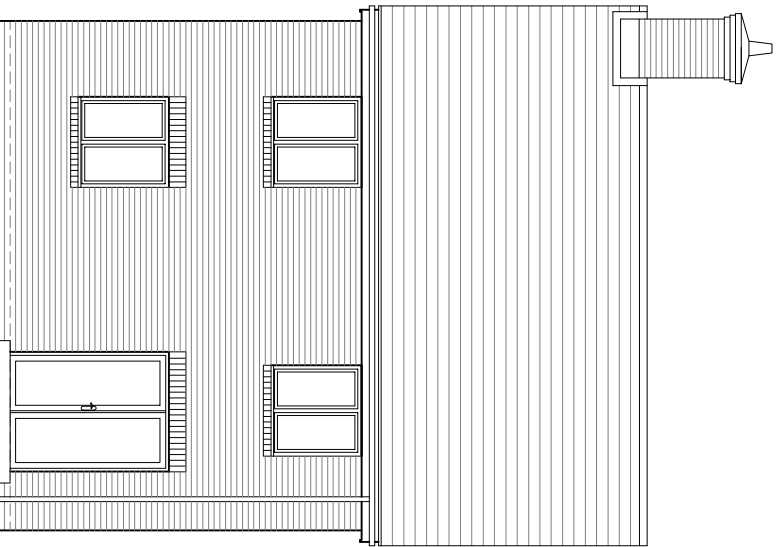


Rear Elevation

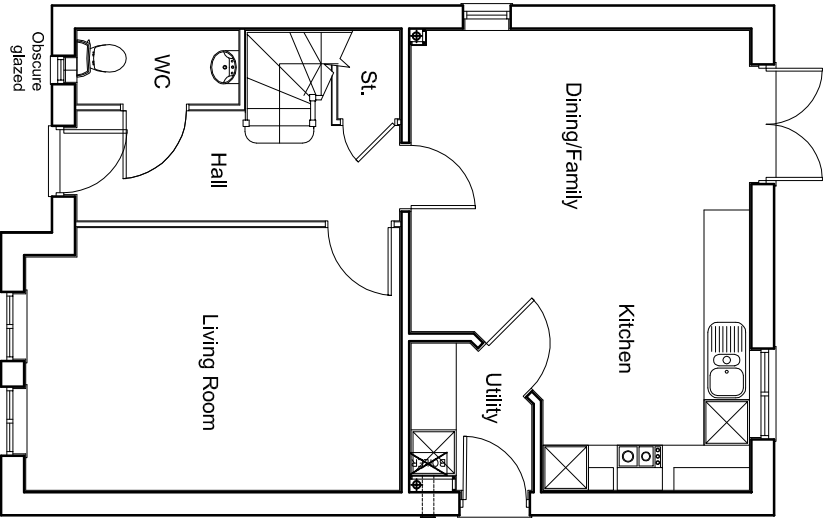

Ground Floor Plan

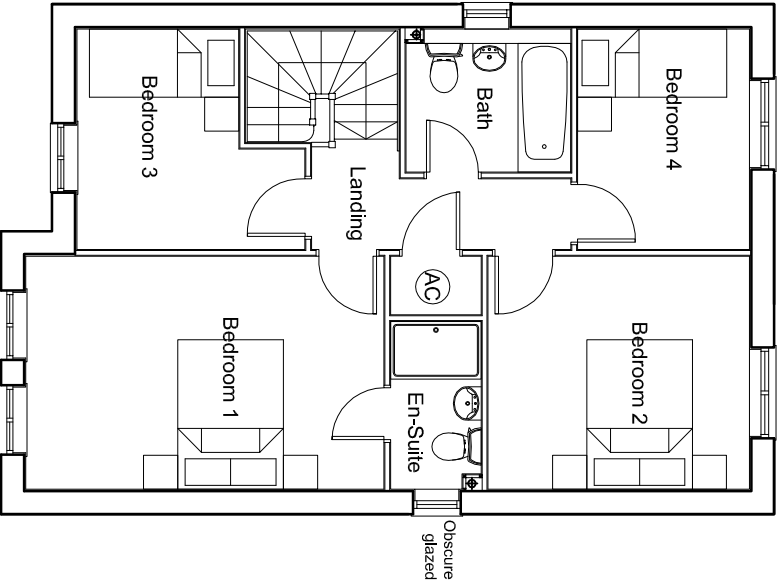

First Floor Plan

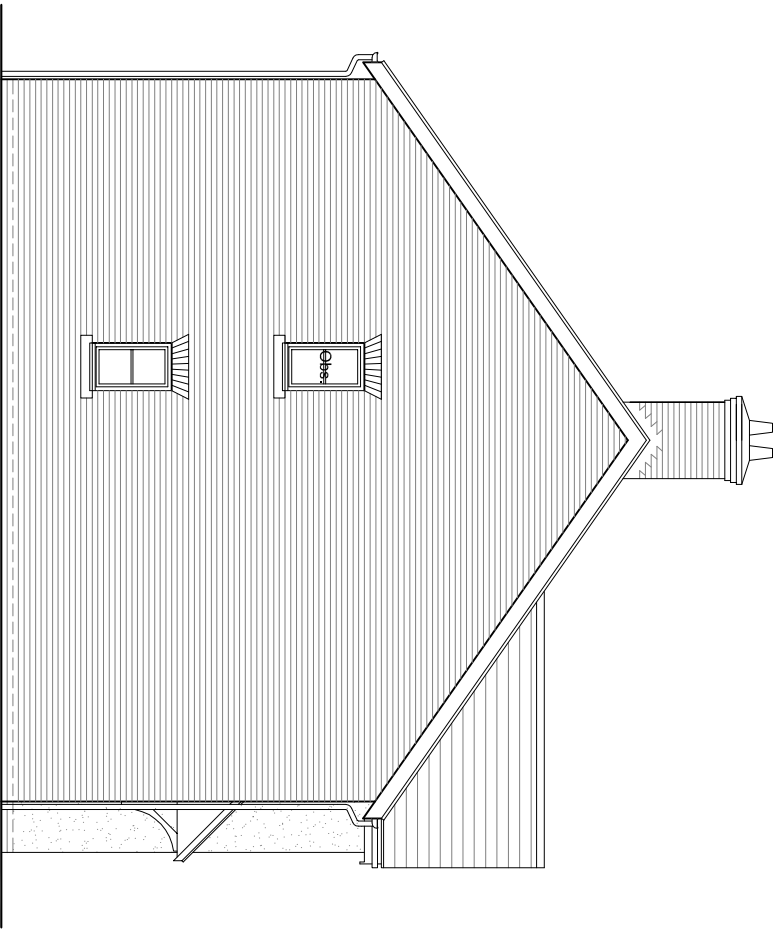

Side Elevation

HouseType	4BH-4	Variation	
Bedrooms	4	Persons	6
Sq.ft	1201	Sq.m	111.57

scale 1:100

0

2m

4m

6m

PLOT No.

As Drawn - 236

Handed -

NOTES

Permission is granted to scale from this drawing for the purpose of Local Authority Planning Approval only. In all other circumstances DO NOT scale from this drawing. Please contact this office for any additional information required. Contractors, Sub Contractors and Suppliers are to check all relevant dimensions and levels of the site and building before commencing any shop drawings or building work. Any discrepancies should be recorded to the Architect. Where applicable this drawing is to be read in conjunction with the Consultants' drawings. This drawing is the copyright of Tetlow King Ltd ©. All rights reserved. Ordnance Survey Data © Crown Copyright. All rights reserved. Licence No. 1000072359

REV	DESCRIPTION	DATE	AUTH	CHKD
A	Rear and side window sills changed to brick.	07/08/12	MP	

PLANNING

ARCHITECTS : URBAN DESIGNERS : SUSTAINABILITY CONSULTANTS

Building 300, The Grange, Fromsey Road, Michelmarsh, Fromsey, Hampshire, SO51 0AE
Tel: 01794 517355 Fax: 01794 515517 Web: www.tetlowking.co.uk

PROJECT

Hampshire Farm
Emsworth
for Bellway Homes and Bloor Homes

DRAWING

House type 4BH-4
Floor Plans & Elevations

SCALE	DATE	AUTHOR	CHKD
1:100 @ A3	May 2012	MP	RTV/J
JOB NO.	DRAWING NO.	REV	
PL120418	HT.4BH-4.pe	A	