

NOTES

Permission is granted to scale from this drawing for the purpose of local Authority Planning Approval only. In all other circumstances DO NOT scale from this drawing. Please contact this office for any additional information required.


Contractors, Sub Contractors and Suppliers are to check all relevant dimensions and levels of the site and building before commencing any shop drawings or building work. Any discrepancies should be recorded to the Architect.

Where applicable this drawing is to be read in conjunction with the Consultants' drawings.

This drawing is the copyright of Tetlow King Ltd ©. All rights reserved.


Ordnance Survey Data © Crown Copyright. All rights reserved. Licence No. 100007359

REV	DESCRIPTION	DATE	AUTH	CHKD
A	Living room window and door updated to door and sidelights; rear gills changed to brick.	07/08/12	MP	

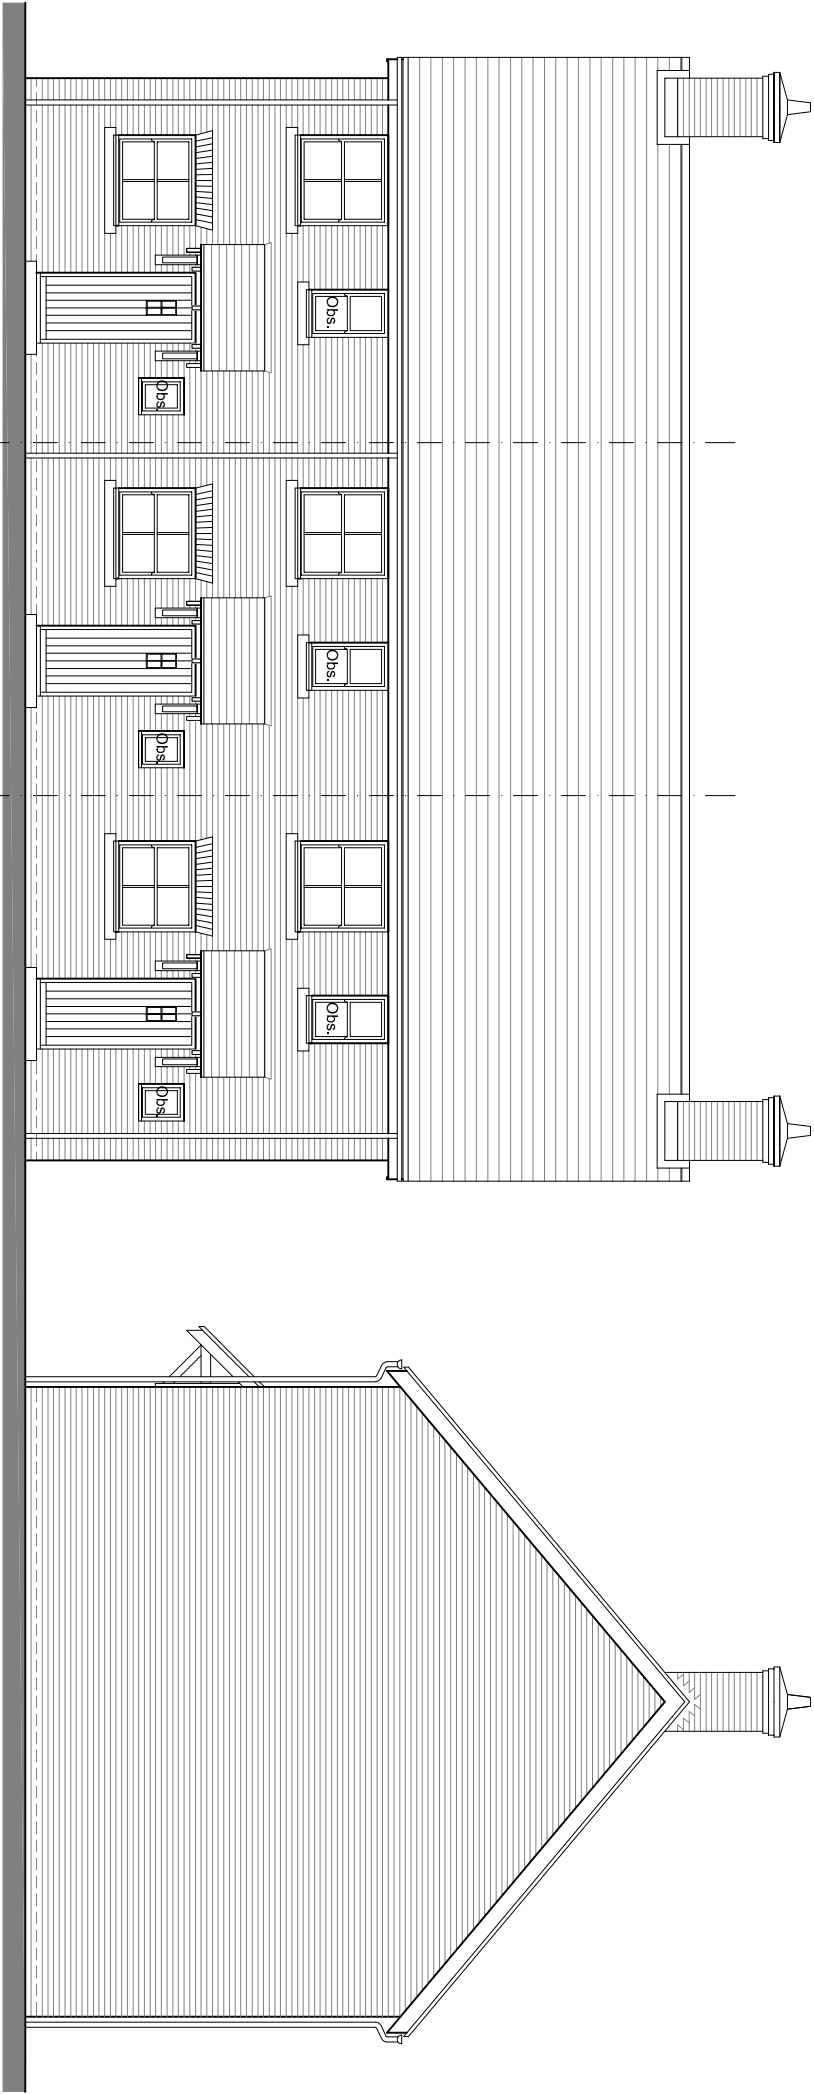

Front Elevation

Side Elevation

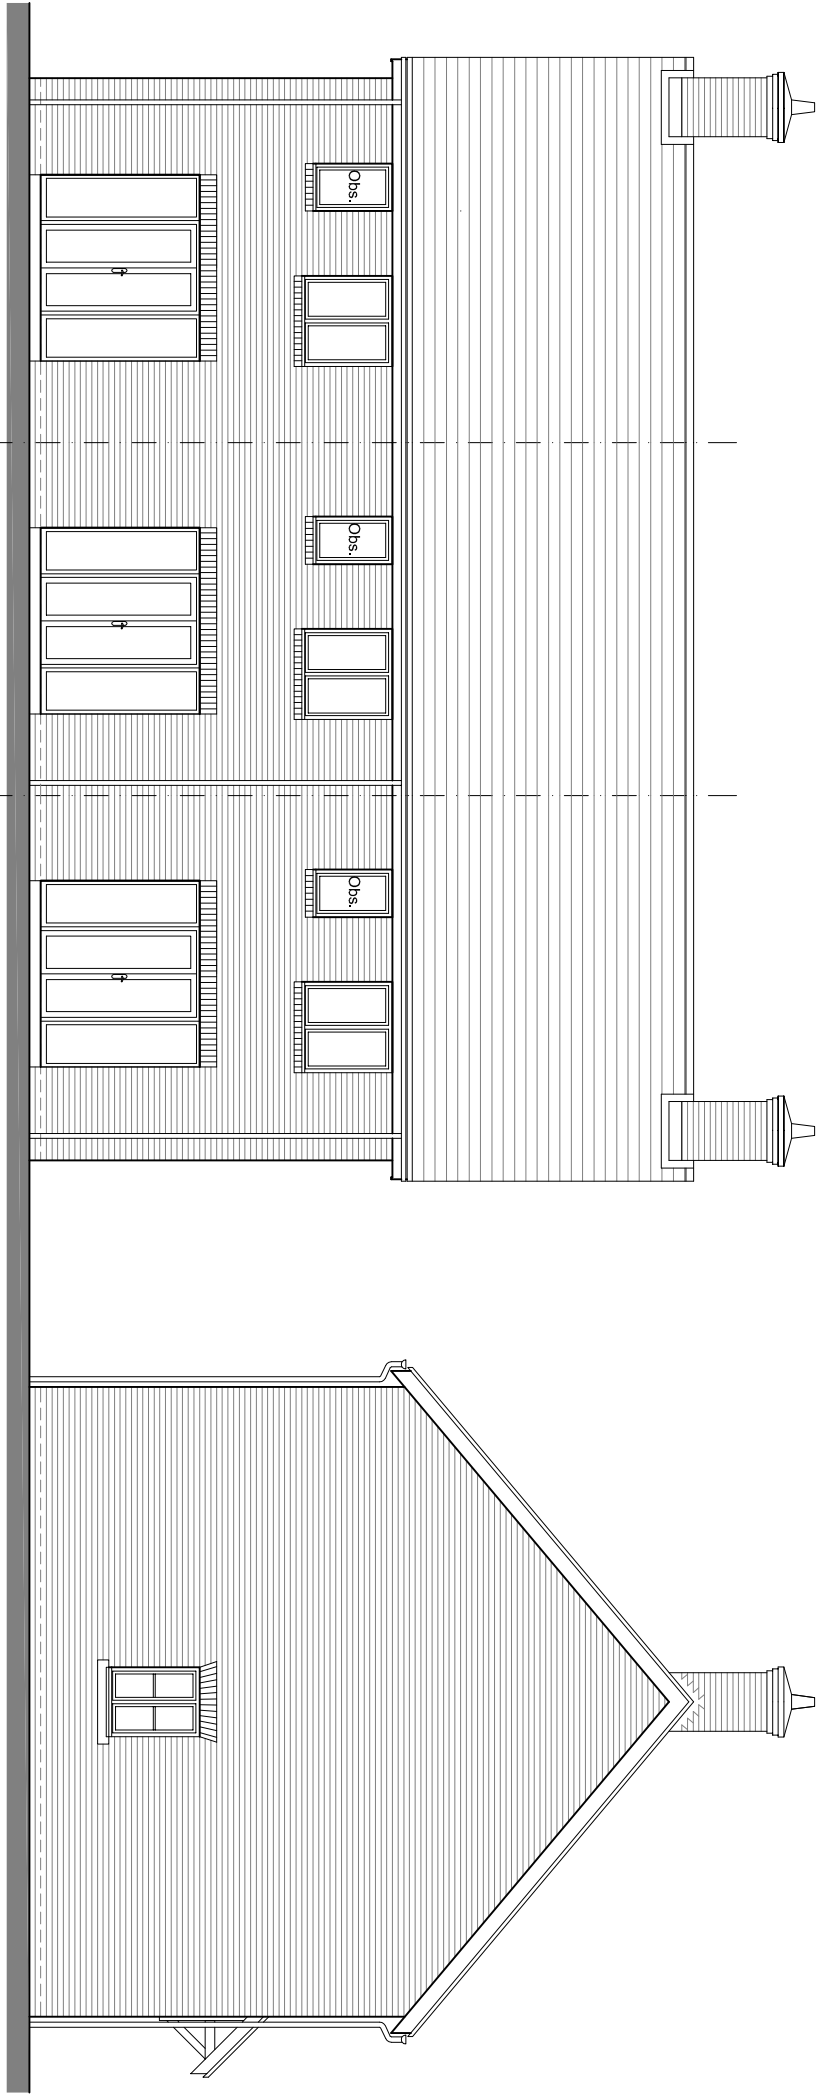

Rear Elevation

Side Elevation

PLANNING

TETLOW KING

ARCHITECTS : URBAN DESIGNERS : SUSTAINABILITY CONSULTANTS

Building 300, The Grange, Romsey Road, Michelmarsh, Romsey, Hampshire, SO51 0AE
Tel: 01794 367705 Fax: 01794 519517 Web: www.tetlowking.co.uk

PROJECT

Hampshire Farm

Emsworth

for Bellway Homes and Bloor Homes

DRAWING

Plots 237-239

Elevations

SCALE	DATE	AUTHOR	CHKD
1:100 @ A3	July 2012	MP	RTV/J
JOB NO.	DRAWING NO.	REV	
PL120418	P.237-239.e	A	

