


PERMIT


EXISTING

FRONT ELEVATION

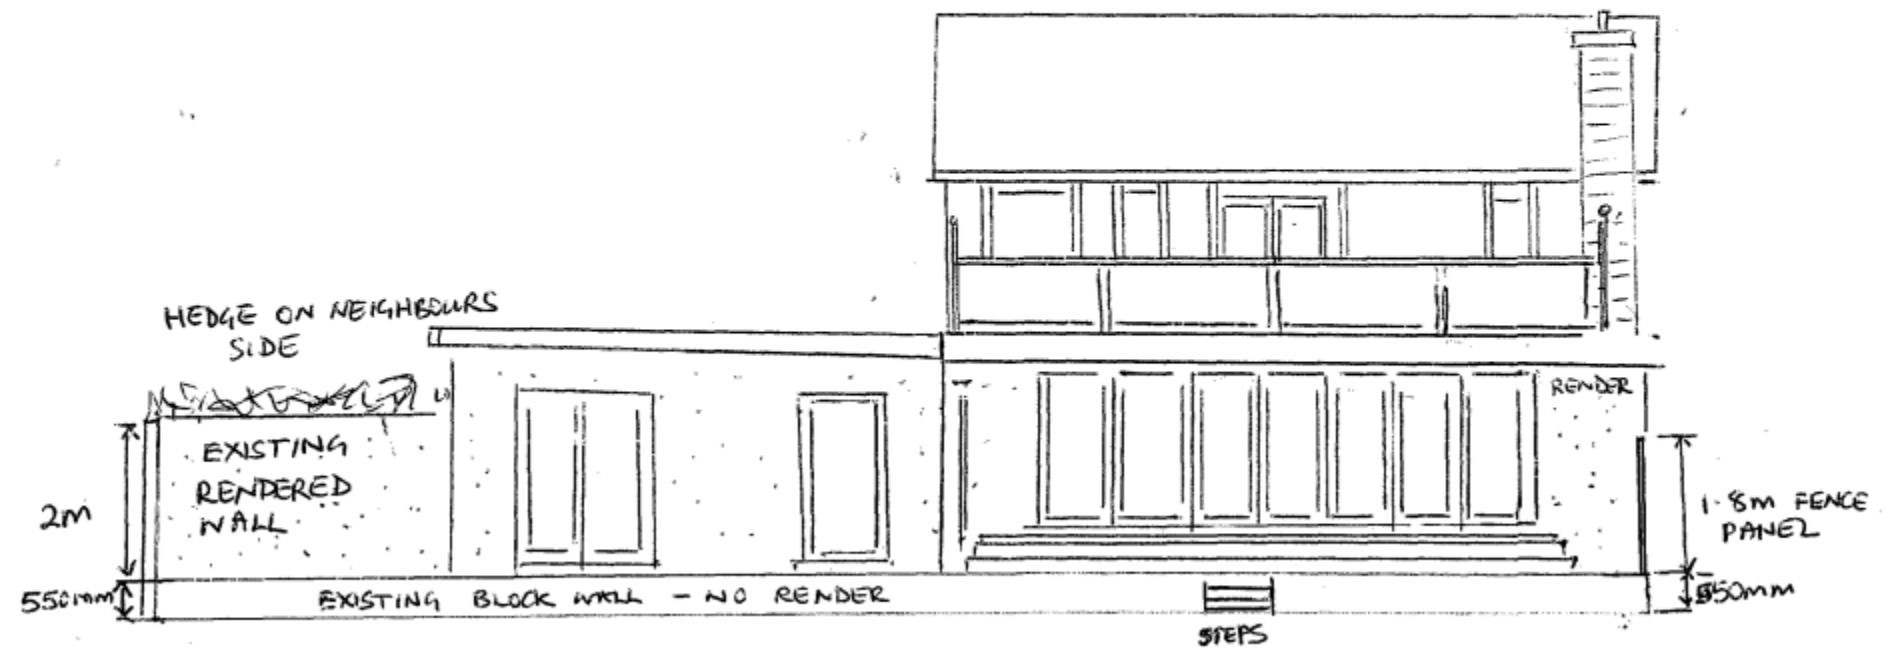


DATE: AUG 2010

SCALE 1:100

 

REF: PLAN 3

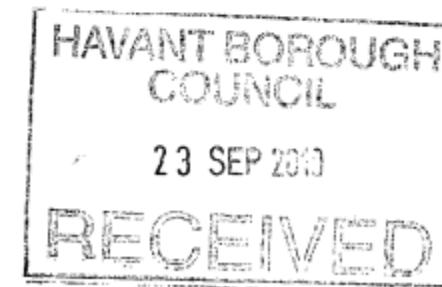

MR. J. NAZARETH

7 WARREN CLOSE

HAYLING ISLAND

HANTS

07818 046878

JUDE.NAZARETH@SAS.COM

YOUR REF: APP/10/00623