



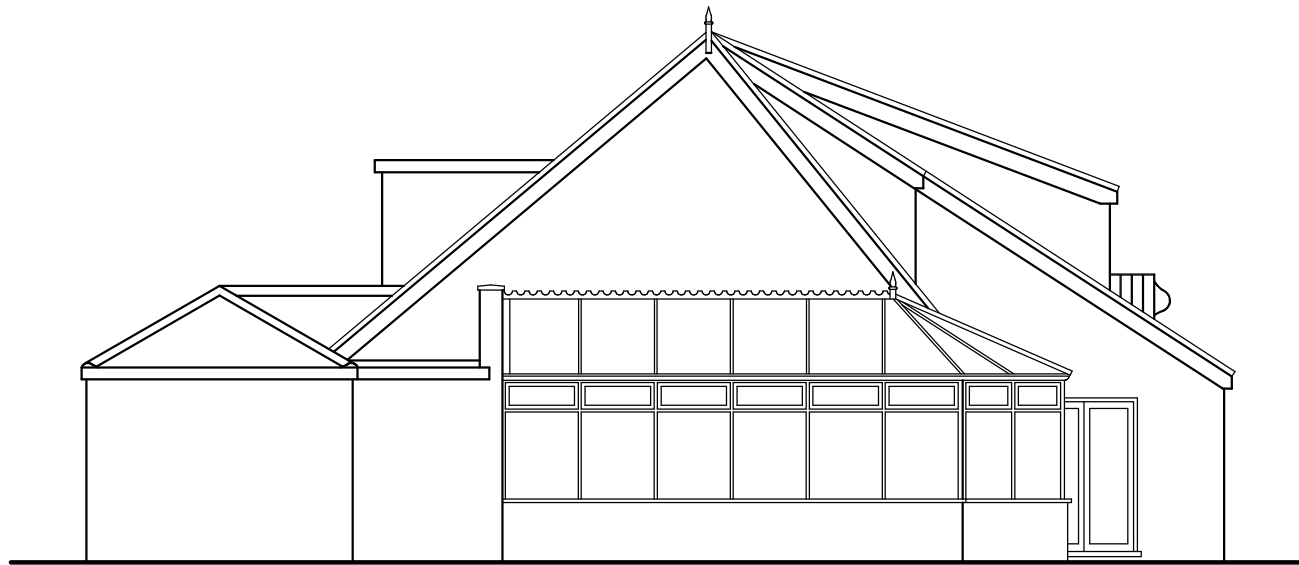

Side Elevation (South)

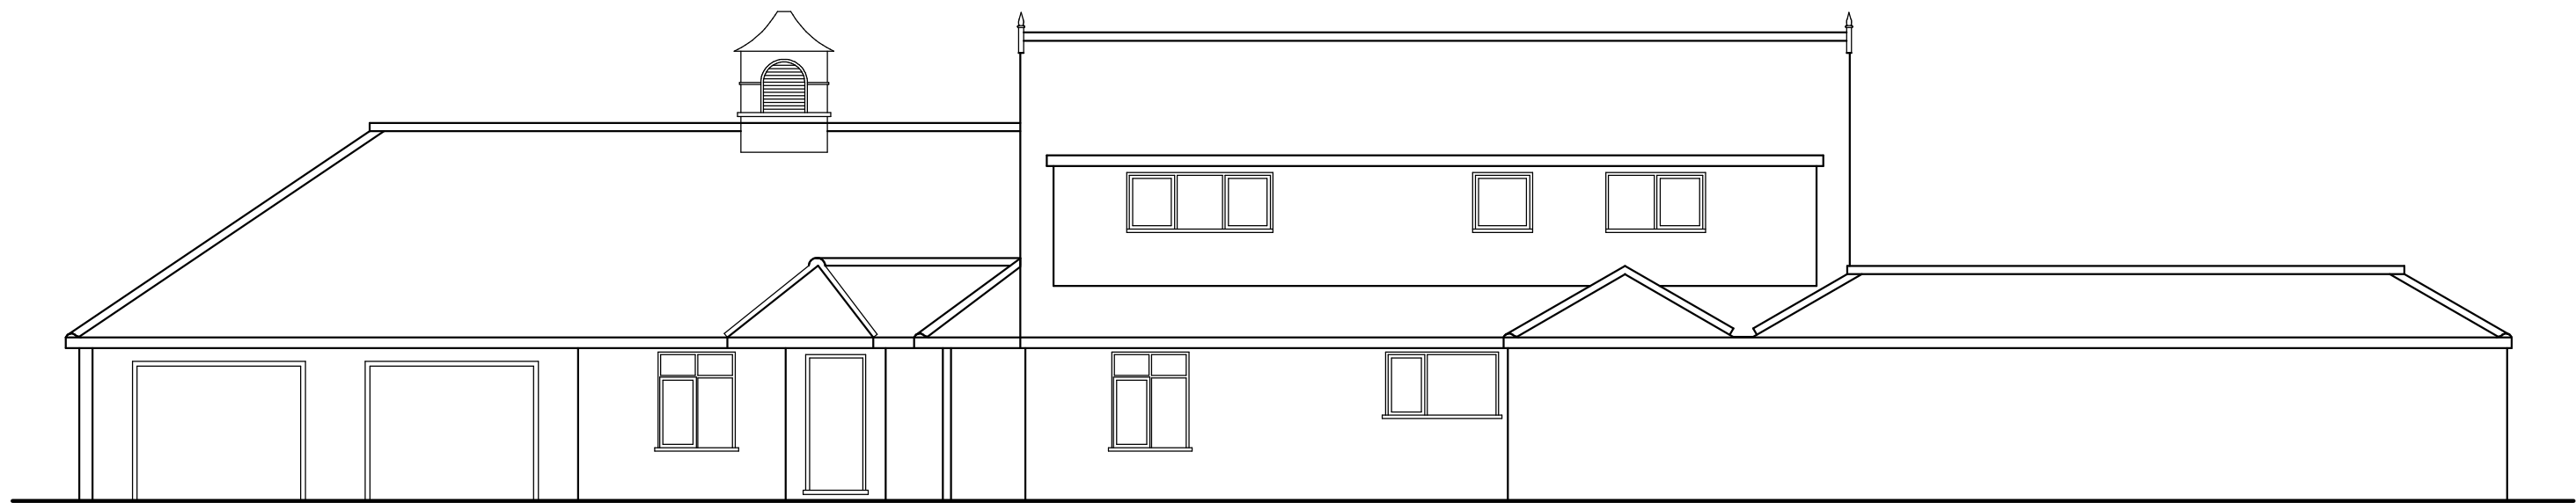

Rear Elevation (West)



Side Elevation (North)




Front Elevation (East)

0 1m 2m 3m  
Scale Bar 1:100 at A1

| Revisions |      |  |    |
|-----------|------|--|----|
| No.       | Date |  | By |
|           |      |  |    |

|                                      |         |         |     |
|--------------------------------------|---------|---------|-----|
| Project                              |         |         |     |
| 2, Marshall Road,<br>Hayling Island. |         |         |     |
| Drawing Title                        |         |         |     |
| Existing Elevations                  |         |         |     |
| Client                               |         |         |     |
| Mr & Mrs C. Warne                    |         |         |     |
| Scale                                |         |         |     |
| 1:100                                |         |         |     |
| Date                                 | 23.9.11 | Drawn   | PDR |
| Drawing No.                          |         | Checked |     |
| 11/24/3                              |         | Rev.    |     |

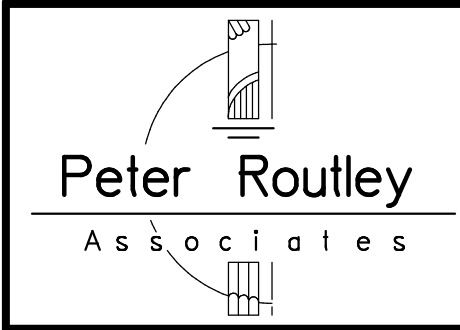

Chartered  
Building  
Surveyors

Galsborough House  
High Street  
Graveley  
GU6 8RL  
(01483) 272338